

Salisbury Golf Centre

SU1131
131079

130531
SU1130

411600

411600

411700

411700

411800

411800

411900

411900

412000

412000

412100

412100

412200

412200


412300

412300

Duty of care: The design, so far as is reasonably practicable, has been created so that the construction is carried out and managed without risks to the health or safety of those who build, use and maintain them.

This drawing is copyright and is not to be reproduced. The contractor will be held responsible for the accuracy of work involving the setting out and checking of all dimensions on the drawing and on site. Dimensions must not be scaled from this drawing.

Unless for planning purposes

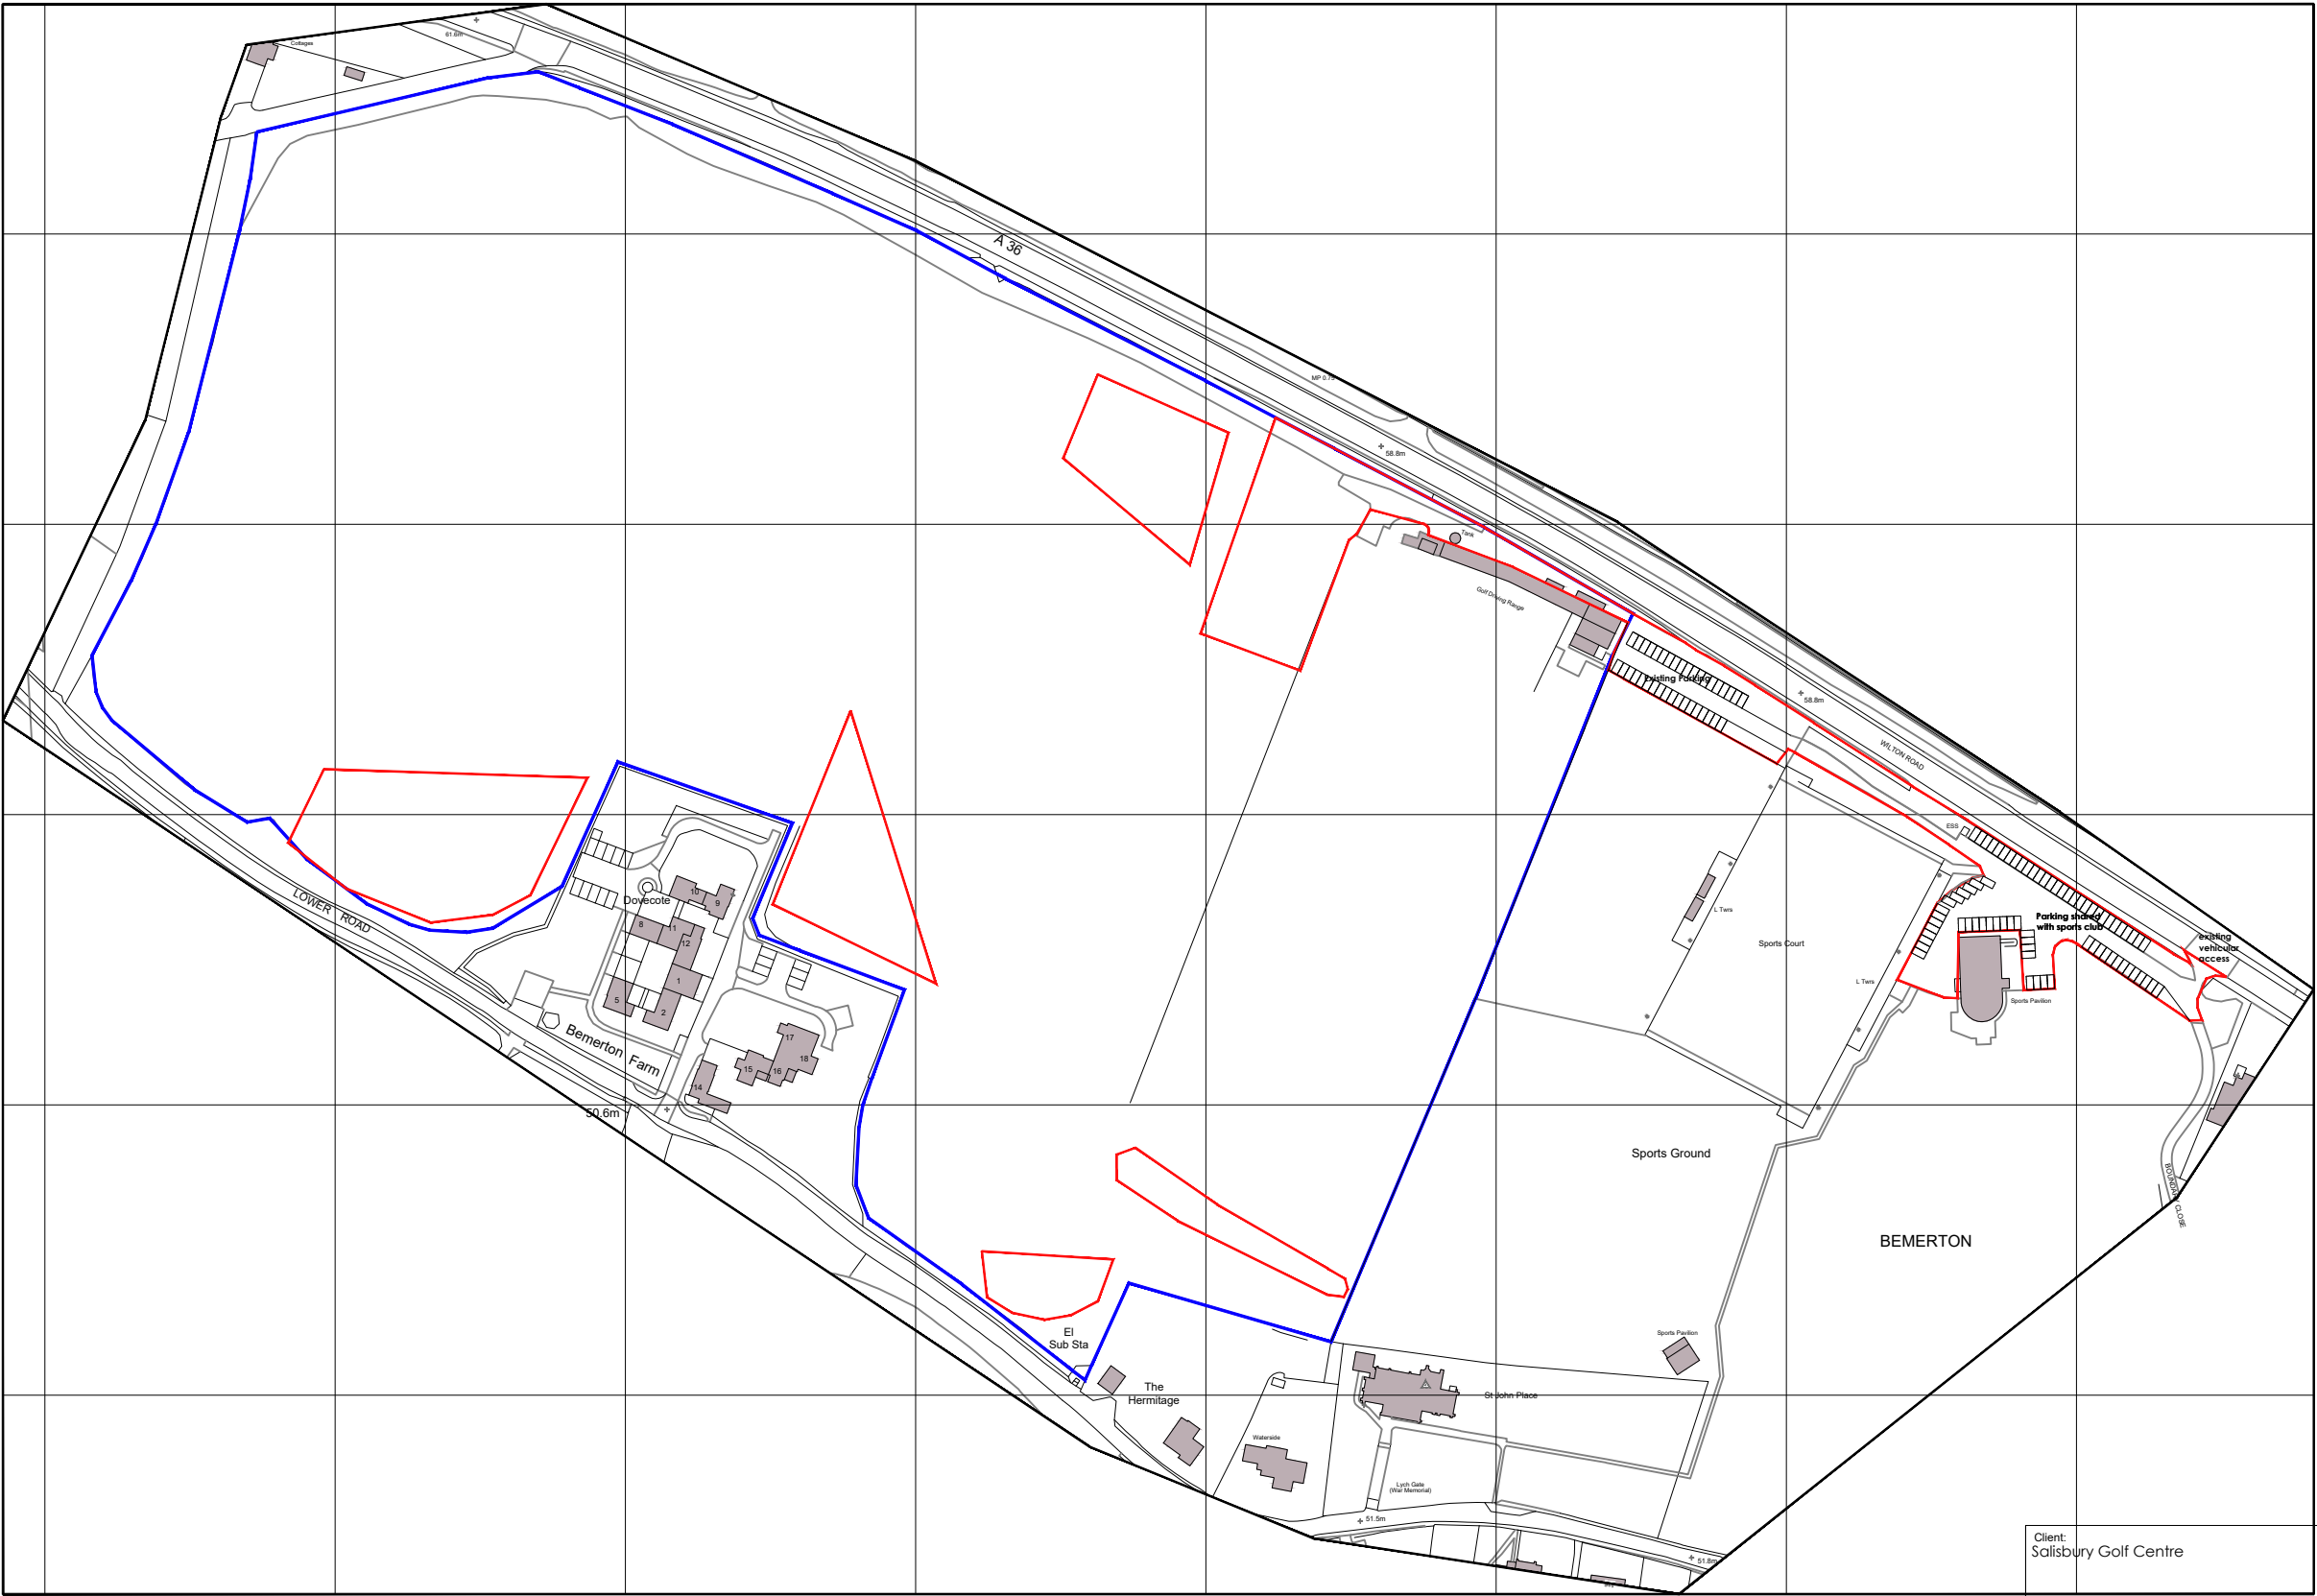

Existing Site plan 1:2500

© Crown copyright 2025 Ordnance Survey 100053143

Client: Salisbury Golf Centre		Planning	
Project: Salisbury Golf Centre, Wilton Rd, Salisbury SP2 9NY		Drawing No: 0542-02-001	Revision:
Title: Existing Site Plan	Drawn: sb Check: NB	Scale: 1:2500 @ a3	First Issue: July 2025

bircharchitects
Lambourne, Grove Lane, Redlynch, Salisbury, Wilts, SP5 2NR
T: +44 (0)1725 510407
e: info@bircharchitects.co.uk