

AJ PLANS

OCC Building A
105 Eade Road
London
N4 1TJ
Tel: (020) 8150 1820
info@ajplans.co.uk

Project: **Dunns House**
St Paul's Road,
Salisbury SP2 7BF


Drawing type:
PROOSED
PLANS

Date: Sep'25 Scale: 1:200 @ A3 Rev.

Dwg. No. Drawn by.
DHS.01.EX.200 B.W

NOTES
The contractors are to check all the dimensions, levels, drain runs and general condition of the site before works commence and immediately of any error omissions or discrepancies.

All works are to be carried out in accordance with current Building Regulations, British Standards, Code of Practice and Local Authority Requirements.

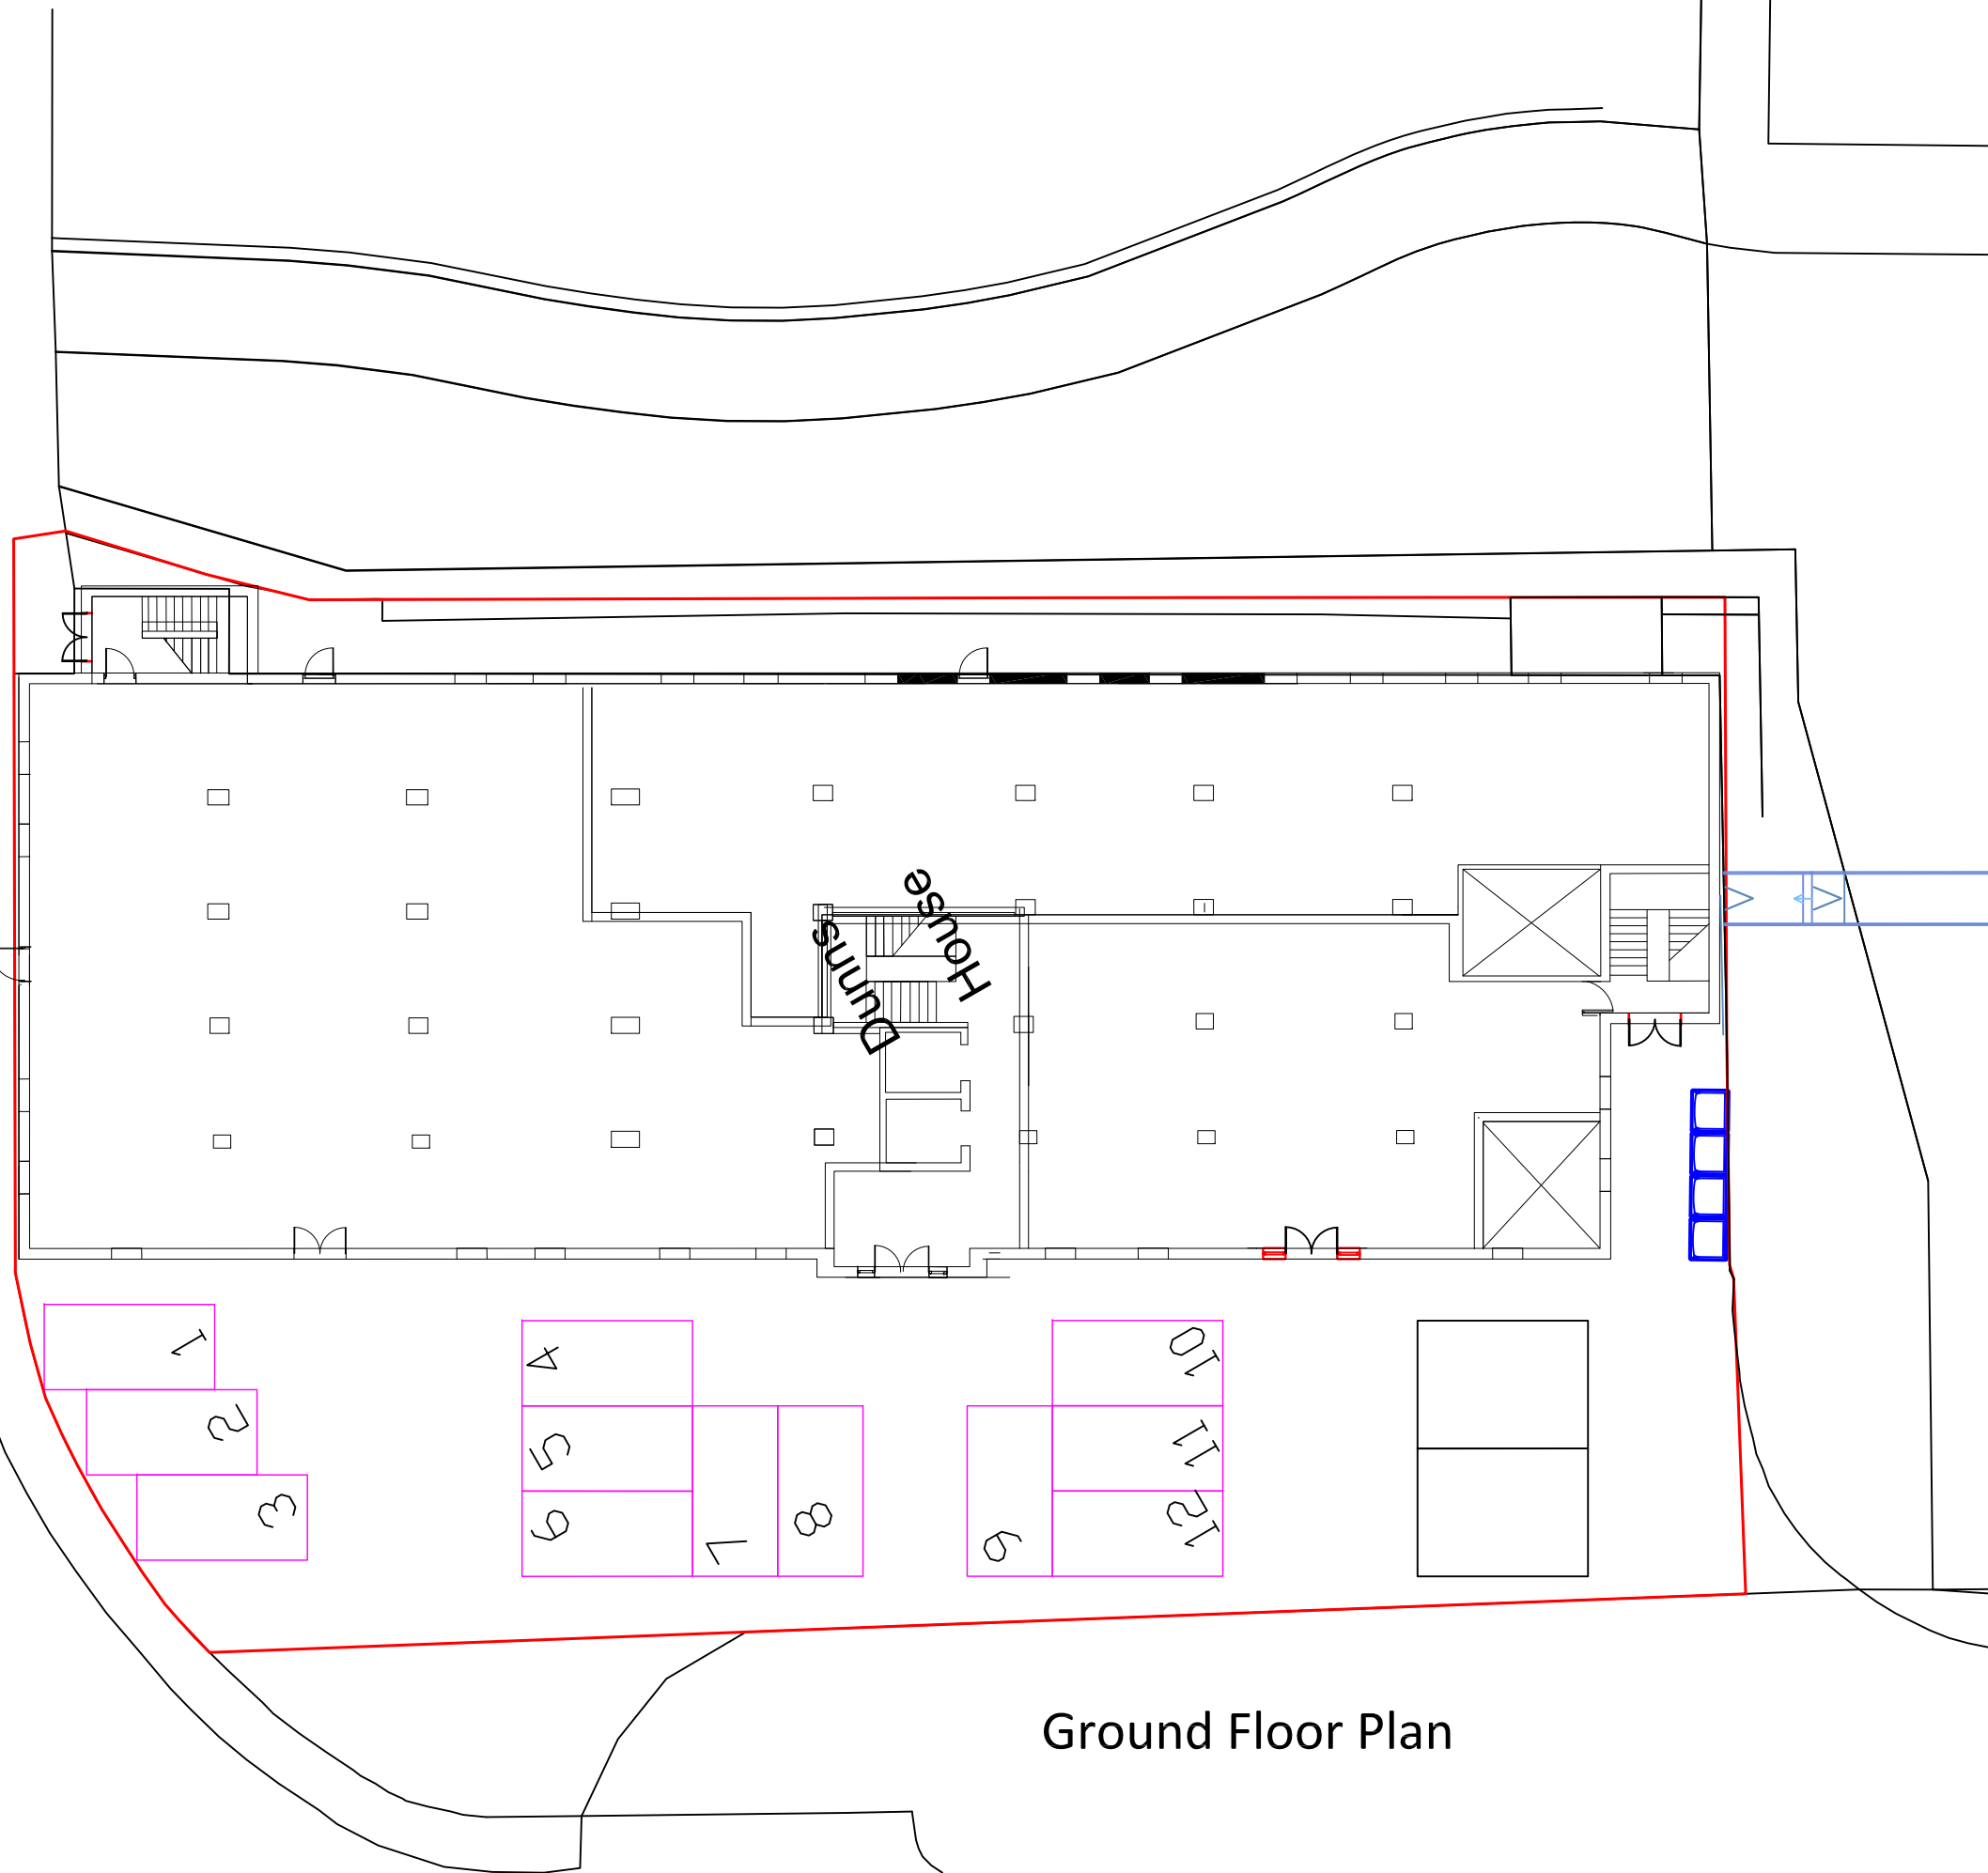

Ground Floor Plan