
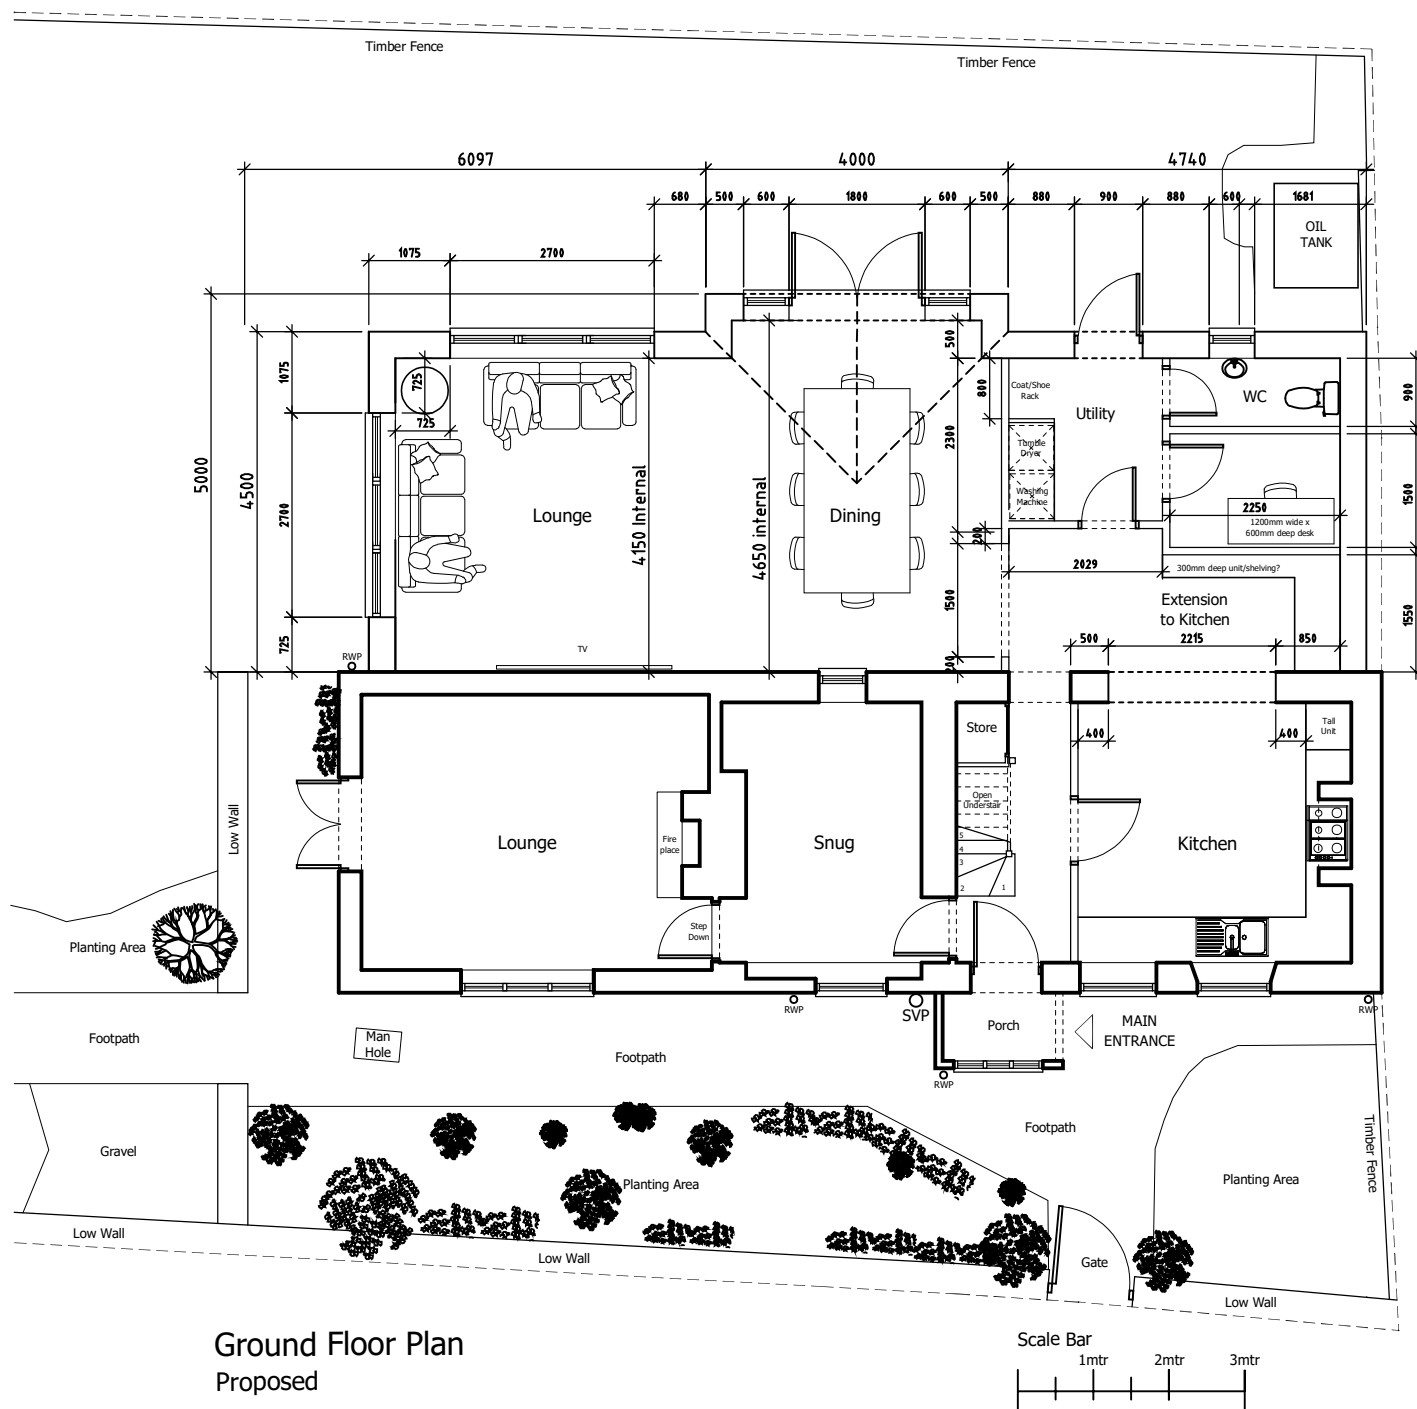


IMPORTANT
This drawing must only be used for the purpose as described within the status box.
© Paul Davis, All rights reserved.

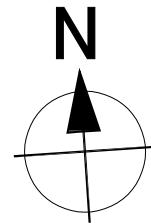

Revision	Date	Description
-	-	-

Date
January 2026


Drawing Scale
1:100 @ A3

Project Title
PROPOSED EXTENSION AT:
TANNERS BRIDGE COTTAGE,
GARSDON,
MALMESBURY,
SN16 9NT.

Project Status
PLANNING APPLICATION

Drawing Title
PROPOSED SITE LAYOUT/
GROUND FLOOR PLAN

Project Reference	Drawing Reference	Revision
2529	- APP100	-

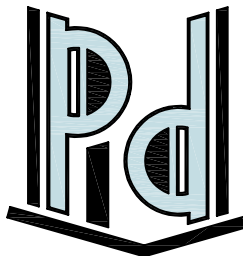

P I Davis Architectural Design

T
E
www.pidavisdesign.com