




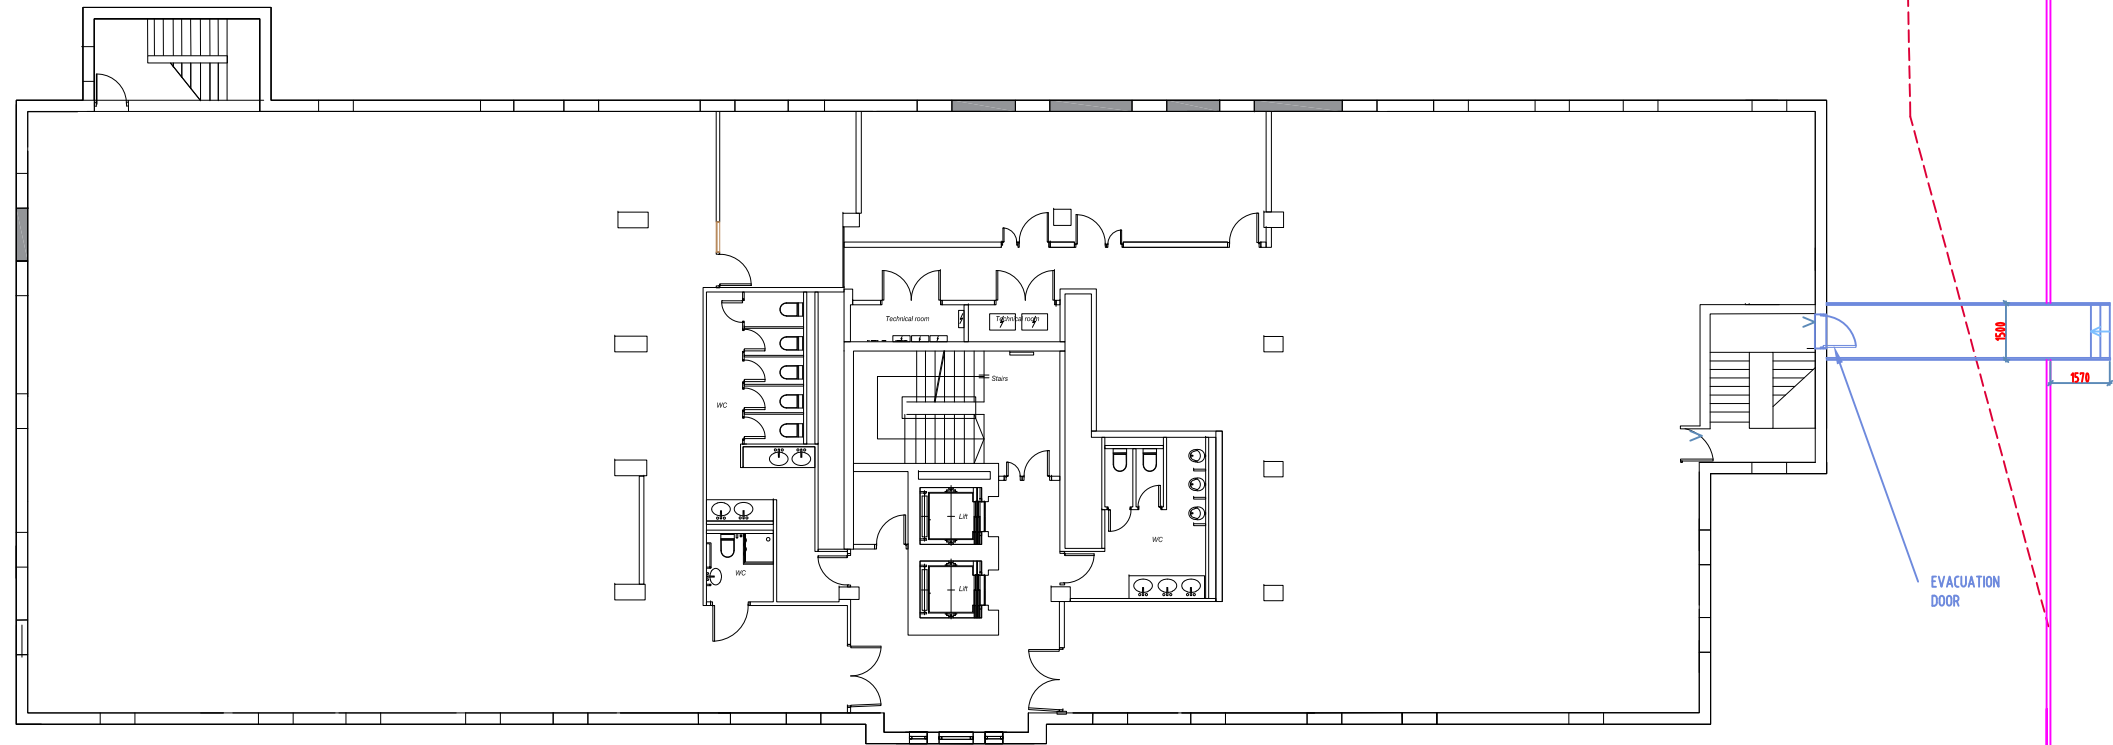

Proposed First Floor Plan

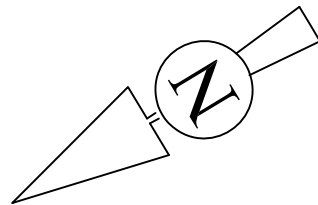

Proposed Front Elevation

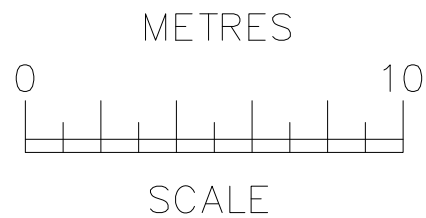

**OCC Building A**  
**105 Eade Road**  
**London**  
**N4 1TJ**  
**Tel: (020) 8150 1820**  
**info@ajplans.co.uk**

Project: **Dunns House**  
**St Paul's Road,**  
**Salisbury SP2 7BF**

Drawing type: **PROPOSED**  
**Flood Evacuation PLANS**

|              |                   |      |
|--------------|-------------------|------|
| Date: Sep'25 | Scale: 1;200 @ A3 | Rev. |
|--------------|-------------------|------|

|                           |                  |
|---------------------------|------------------|
| Dwg. No.<br>DHS.01.PR.201 | Drawn by.<br>B.W |
|---------------------------|------------------|

**NOTES**  
The contractors are to check all the dimensions, levels, drain runs and general condition of the site before works commence and immediately of any error omissions or discrepancies.

All works are to be carried out in accordance with current Building Regulations, British Standards, Code of Practice and Local Authority Requirements.