
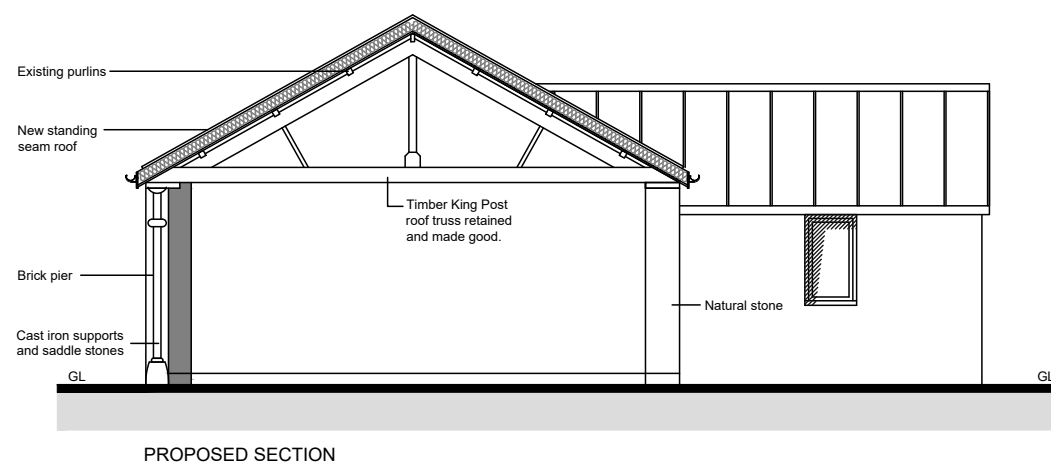
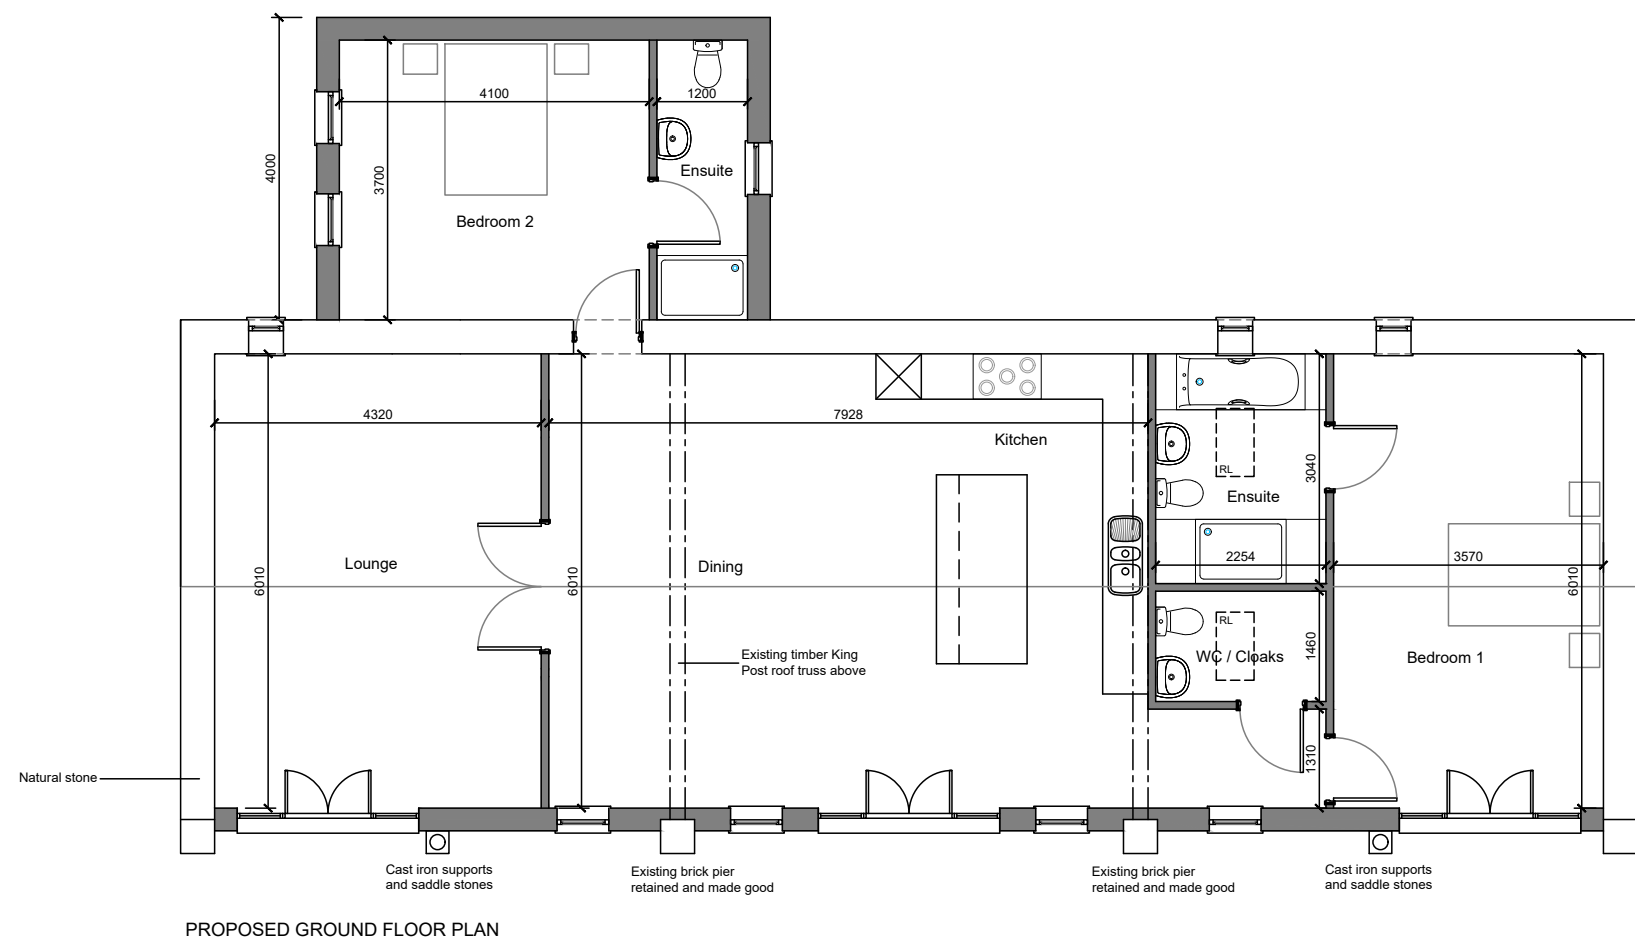
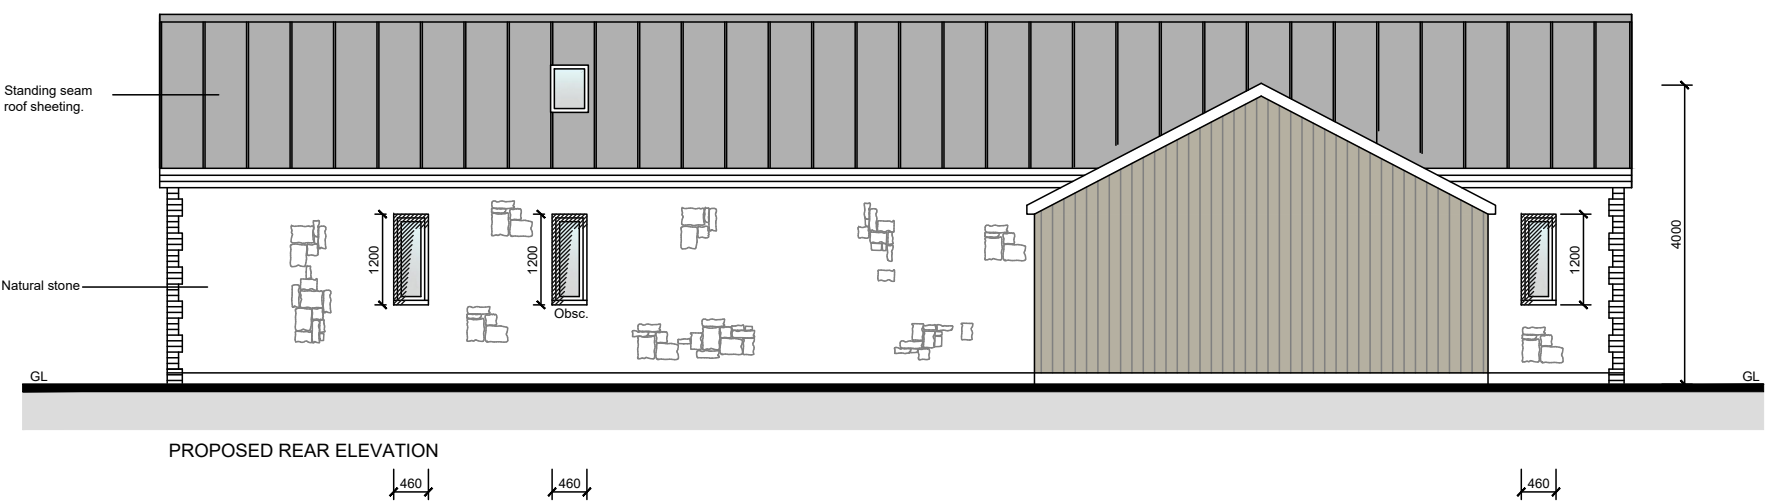
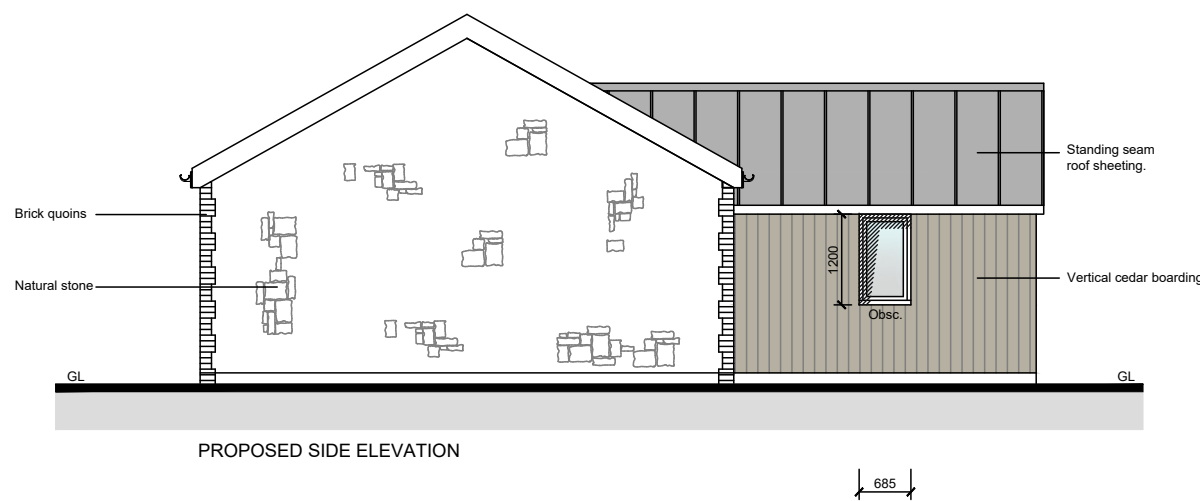
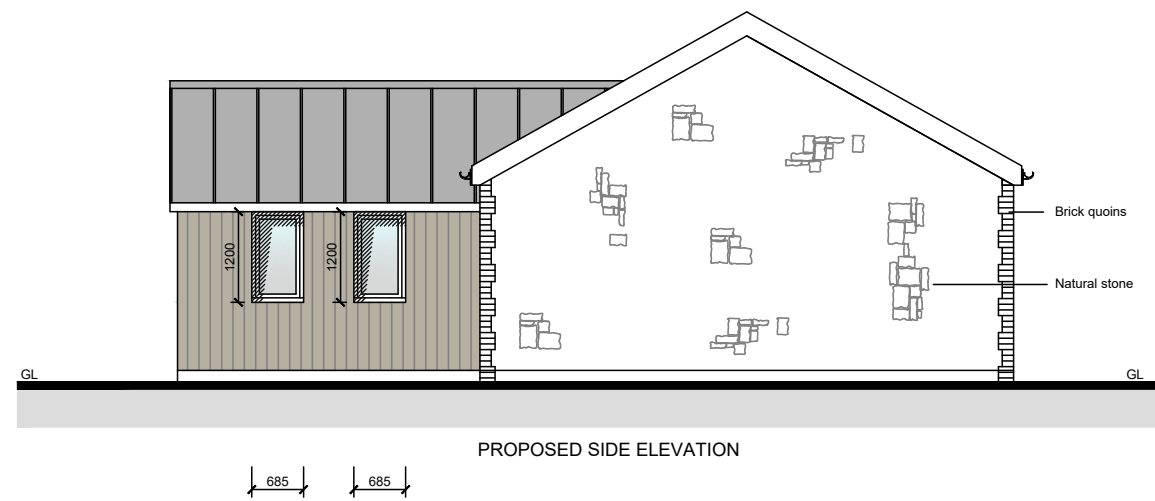


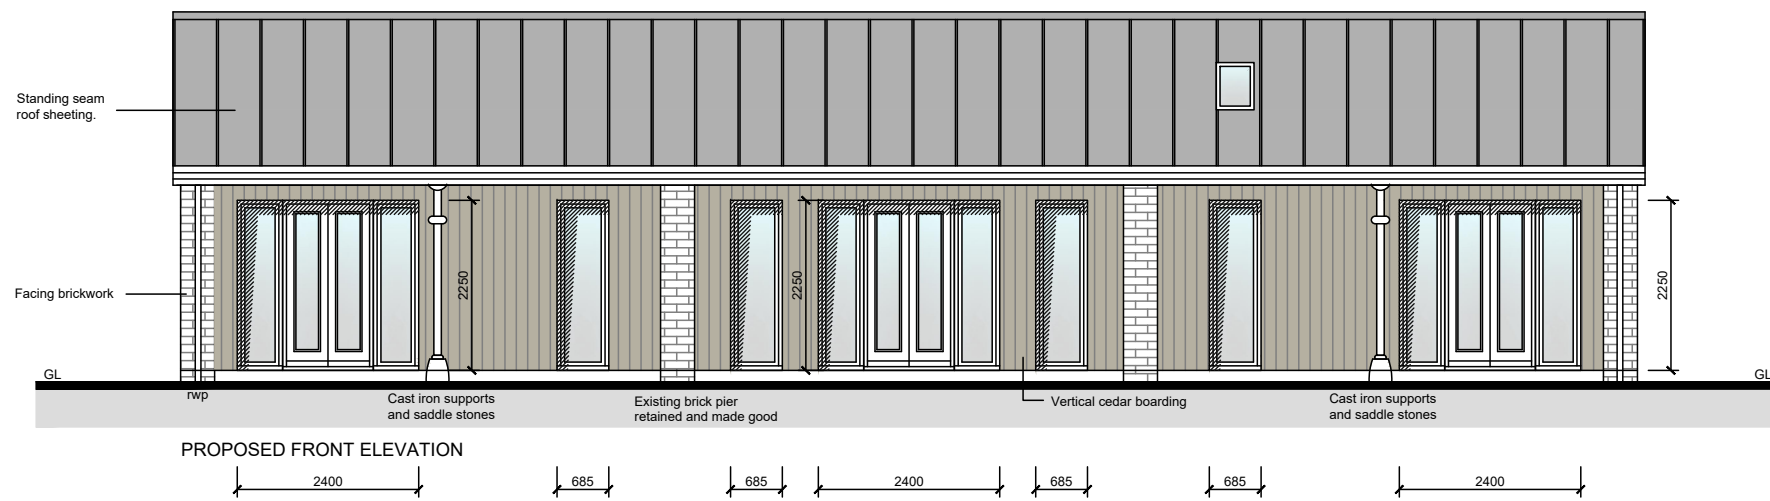


KEY:

- New walls
- Existing walls
- Things to be removed

INTERNAL FLOOR AREA:

GROUND FLOOR - 130 M²

 

• All drawings are copyright • Report all discrepancies to project administrator • Do not scale drawing for construction purposes • All dimensions to be checked on site			
Project Title The Barns at Mays Farm 25 The Street Hullavington SN14 6DP			
Drawing Title PROPOSED FLOOR PLANS + ELEVATIONS		Job No 2983	
Scale 1 : 100 @ A2		Drawing No 125	
Client -		Drawn CE	
		Check ISA	
		Date Sept' 2025	
		Rev C	