



Notes:
This drawing is protected by copyright. No part of this document may be reproduced, altered, or transmitted in any form or by any means without permission.
Do not scale off these drawings for construction purposes. If any discrepancies are found, please contact Proctor Watts Cole Rutter.

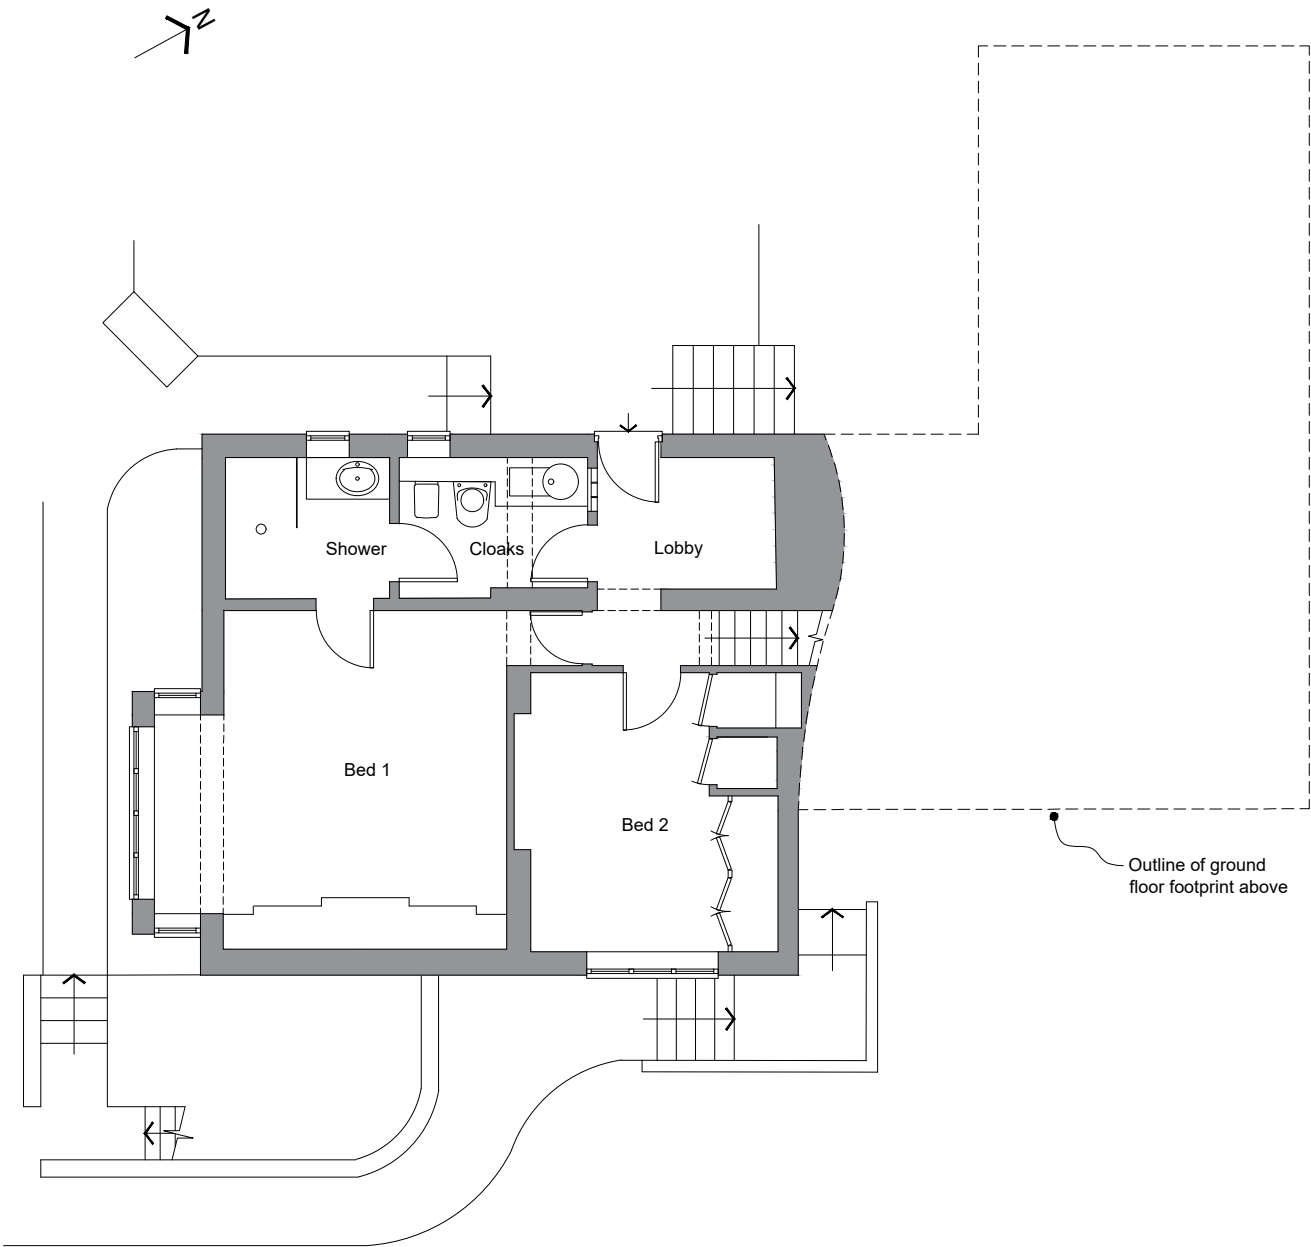

Lower Ground Floor Plan
Scale - 1:100

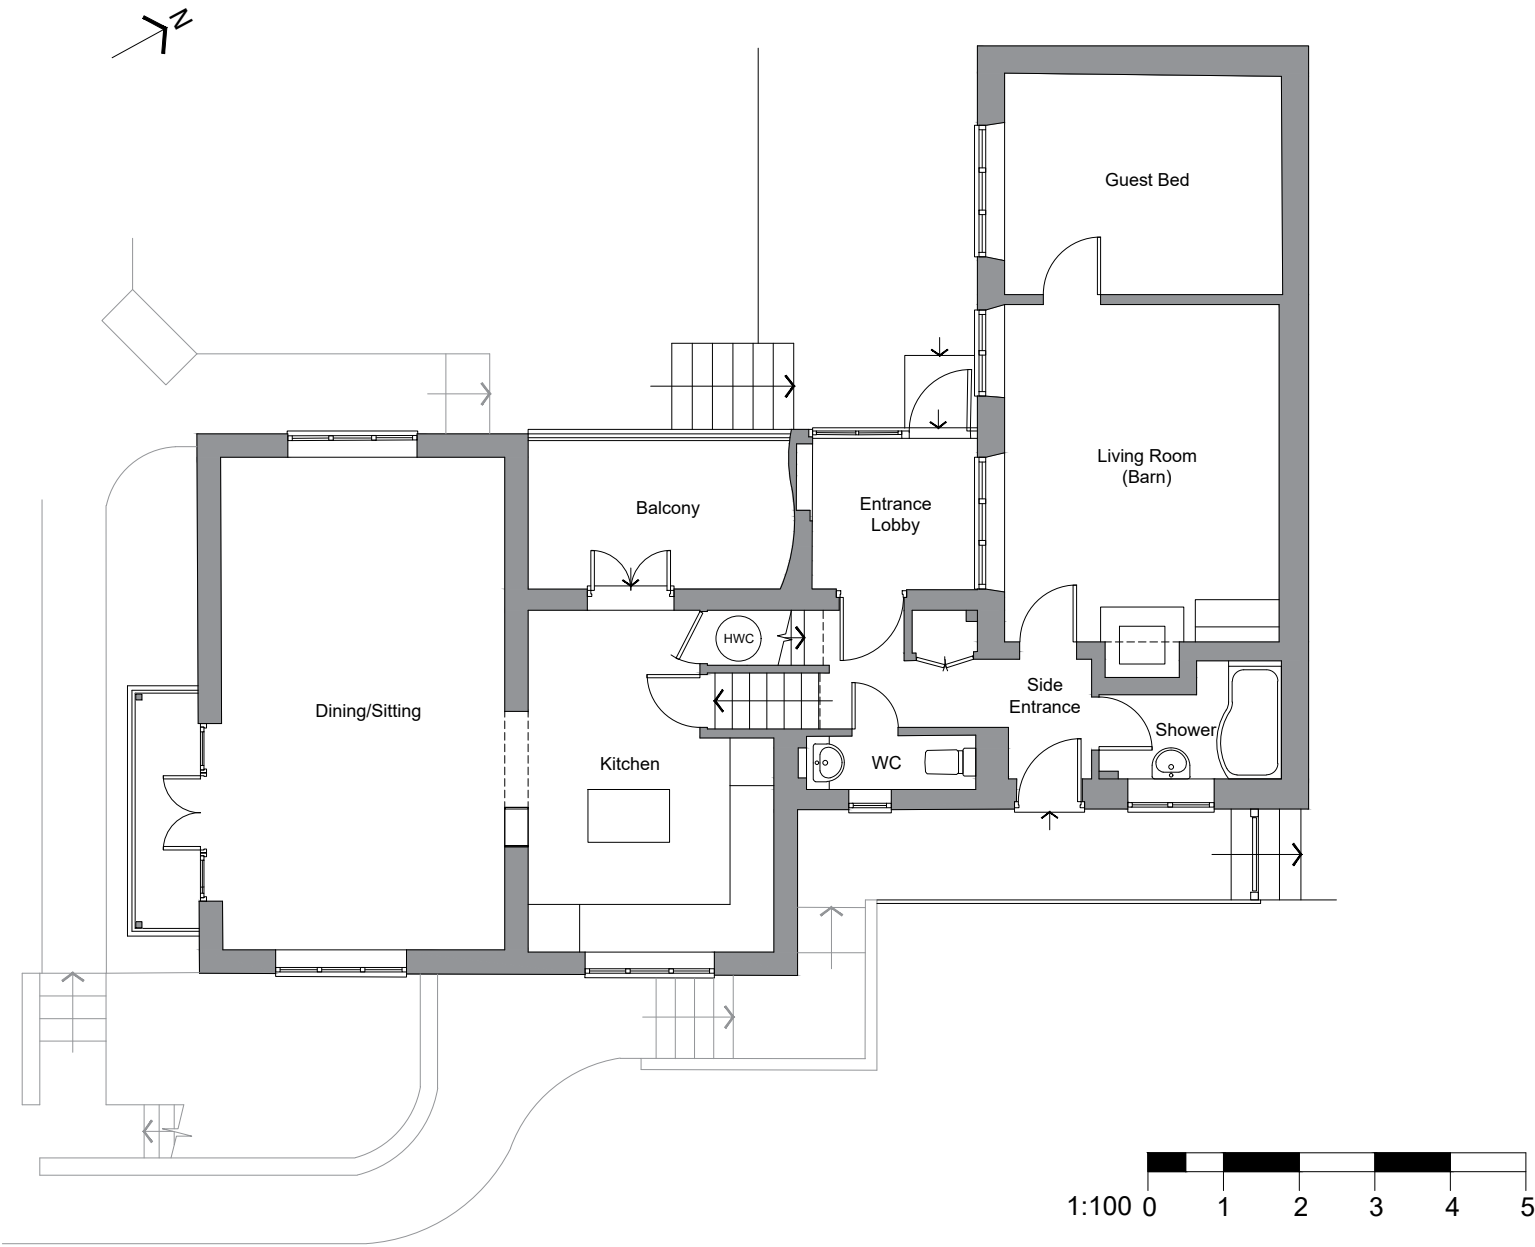

Ground Floor Plan
Scale - 1:100

A	Kitchen island and NE exterior steps	JF	23/07/2025
Rev	Description	Drawn By	Date
Client:	Mrs K Frost	Drawn By:	JF
Dwg Title:	Existing Plans	Checked By:	-
Project:	The Old Library, Church Hill, Donhead St Mary, SP7 9DQ	Scale	1:100 on A3
		Date:	07/07/2025
Job No.:	5287	Revision:	A



ARCHITECTS | TOWN PLANNERS