



Notes:
This drawing is protected by copyright. No part of this document may be reproduced, altered, or transmitted in any form or by any means without permission.
Do not scale off these drawings for construction purposes. If any discrepancies are found, please contact Proctor Watts Cole Rutter.

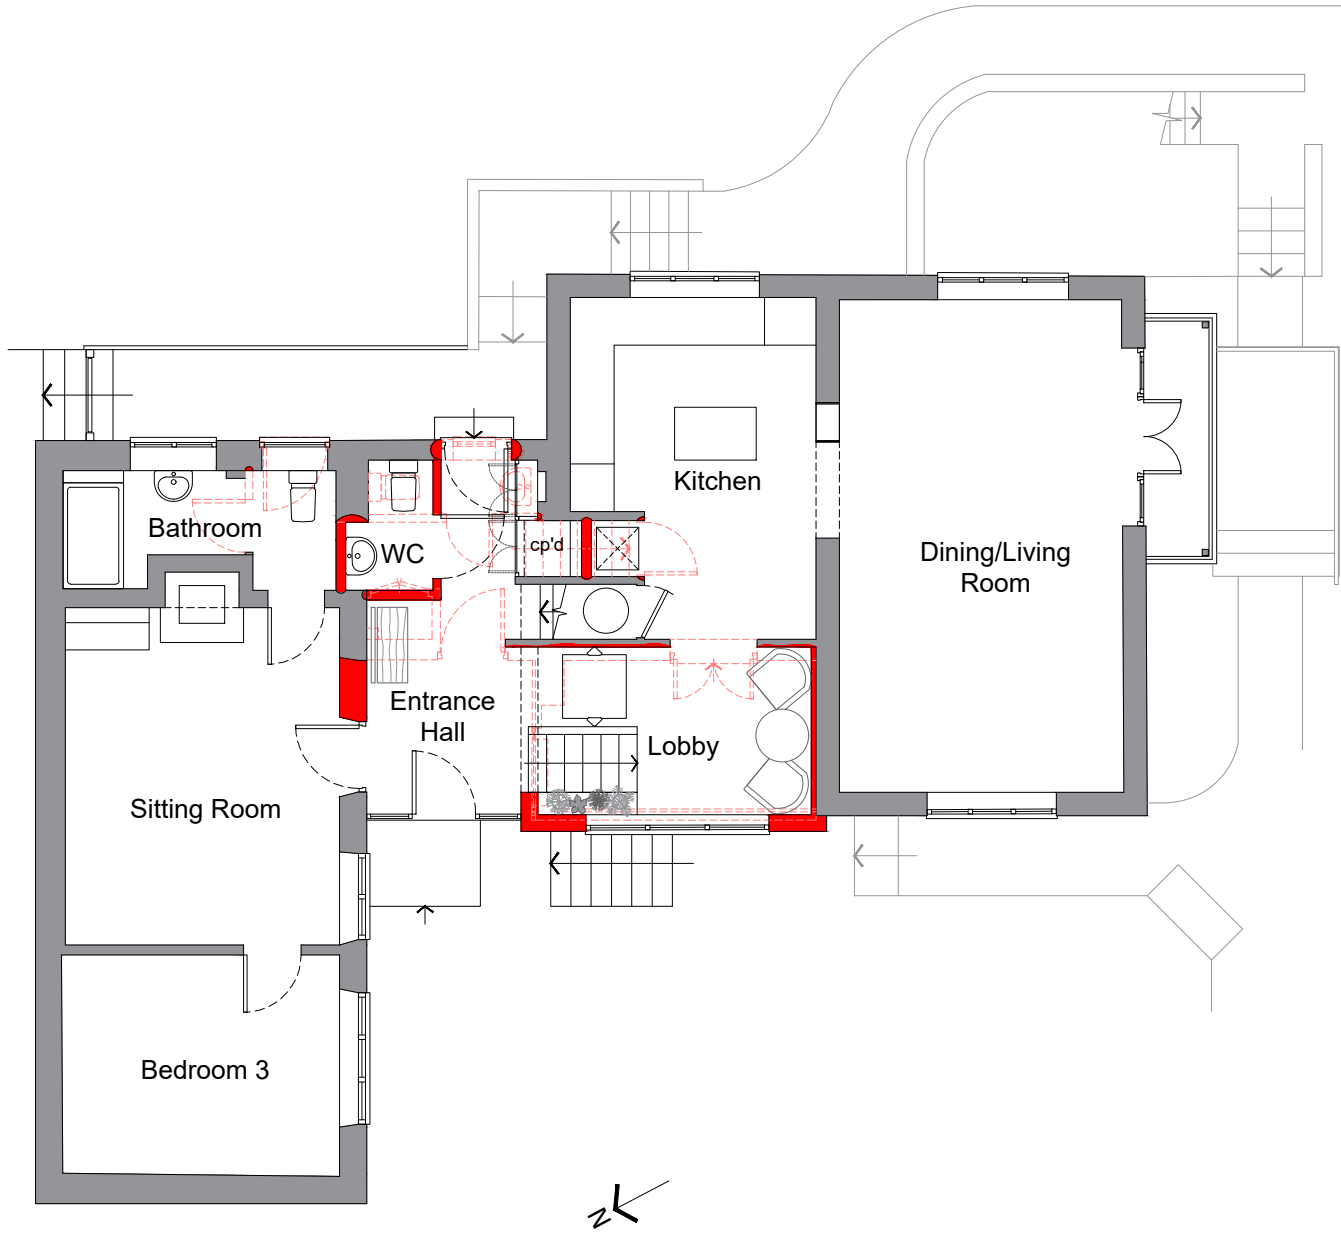

Proposed Ground and Upper Ground Floor Plan
Scale - 1:100

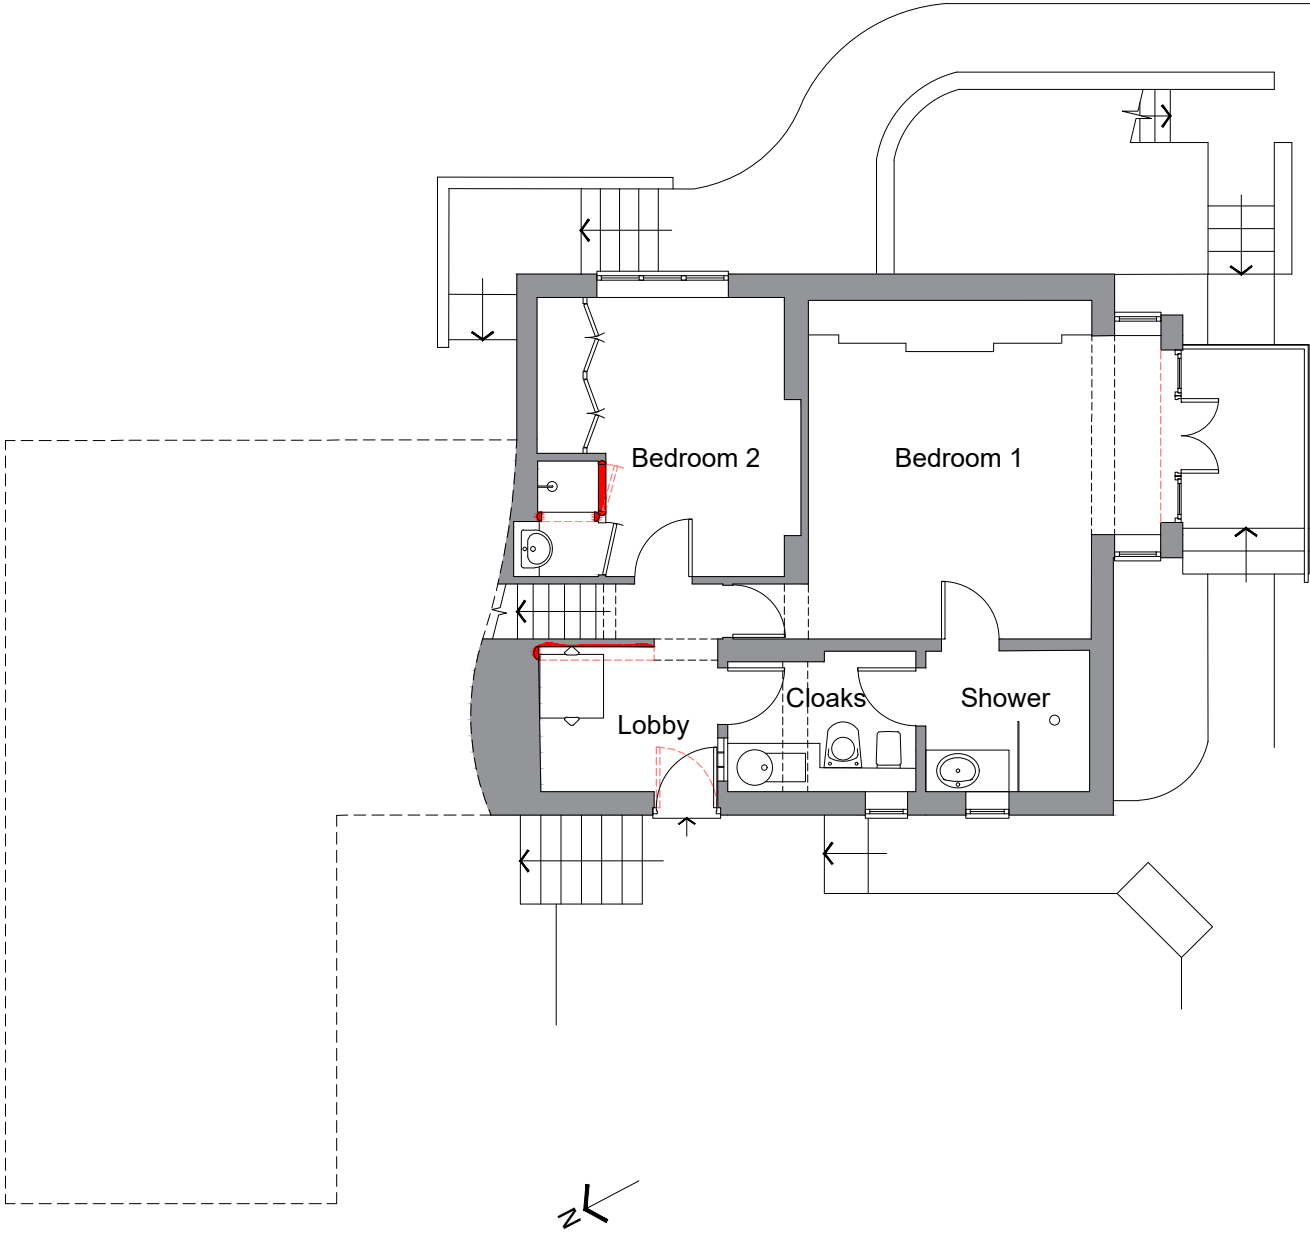

Proposed Lower Ground Floor Plan
Scale - 1:100

KEY

Proposed new fabric

Existing fabric

Existing fabric to remove



Rev	Description	Drawn By	Date
Client: Mrs K Frost		Drawn By: JF	
Dwg Title: Proposed Floor Plans		Checked By: -	
Project: The Old Library, Church Hill, Donhead St Mary, SP7 9DQ		Scale: 1:100 on A3	
		Date: 19/09/2025	
Job No.: 5287	P01	Revision: -	



ARCHITECTS | TOWN PLANNERS