


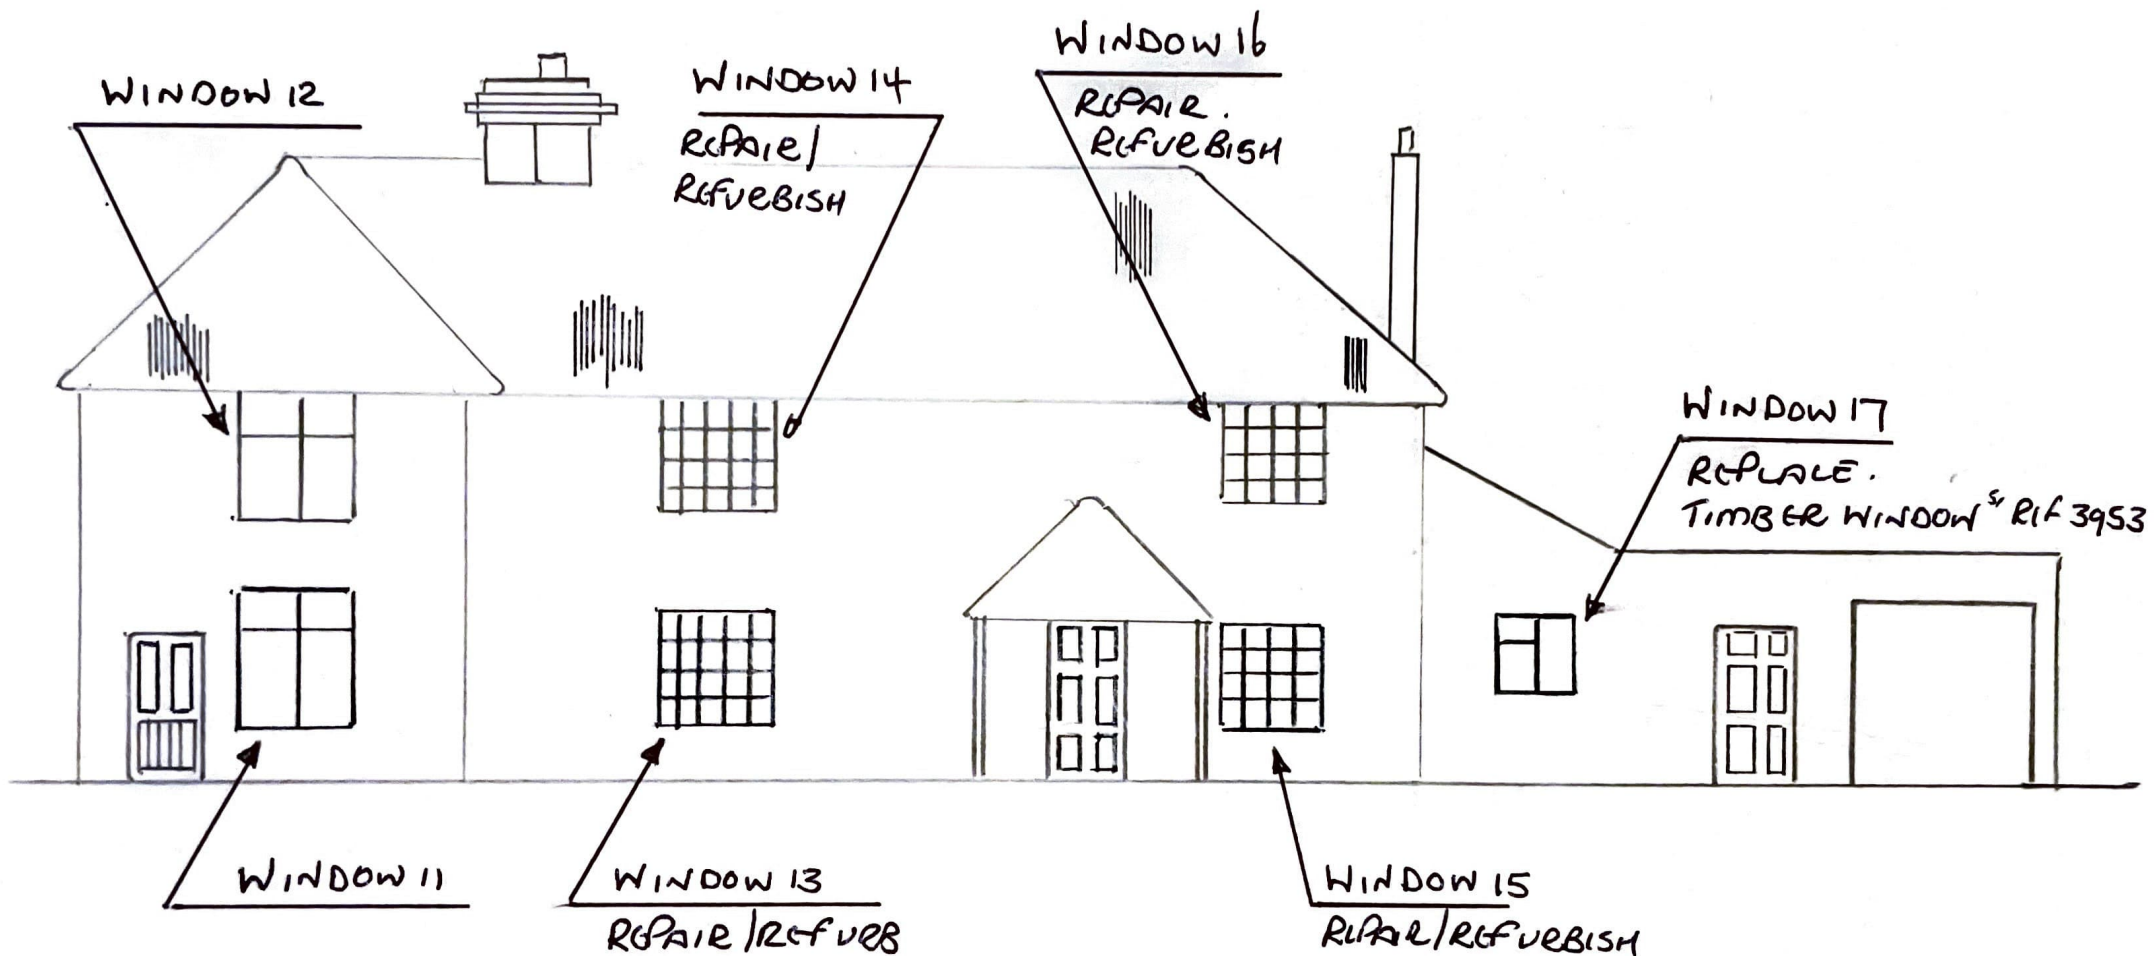

NORTH ELEVATION
YEW TREE FARM SN9 6HB

SCALE 1:100.
0 1 2 3 4m