




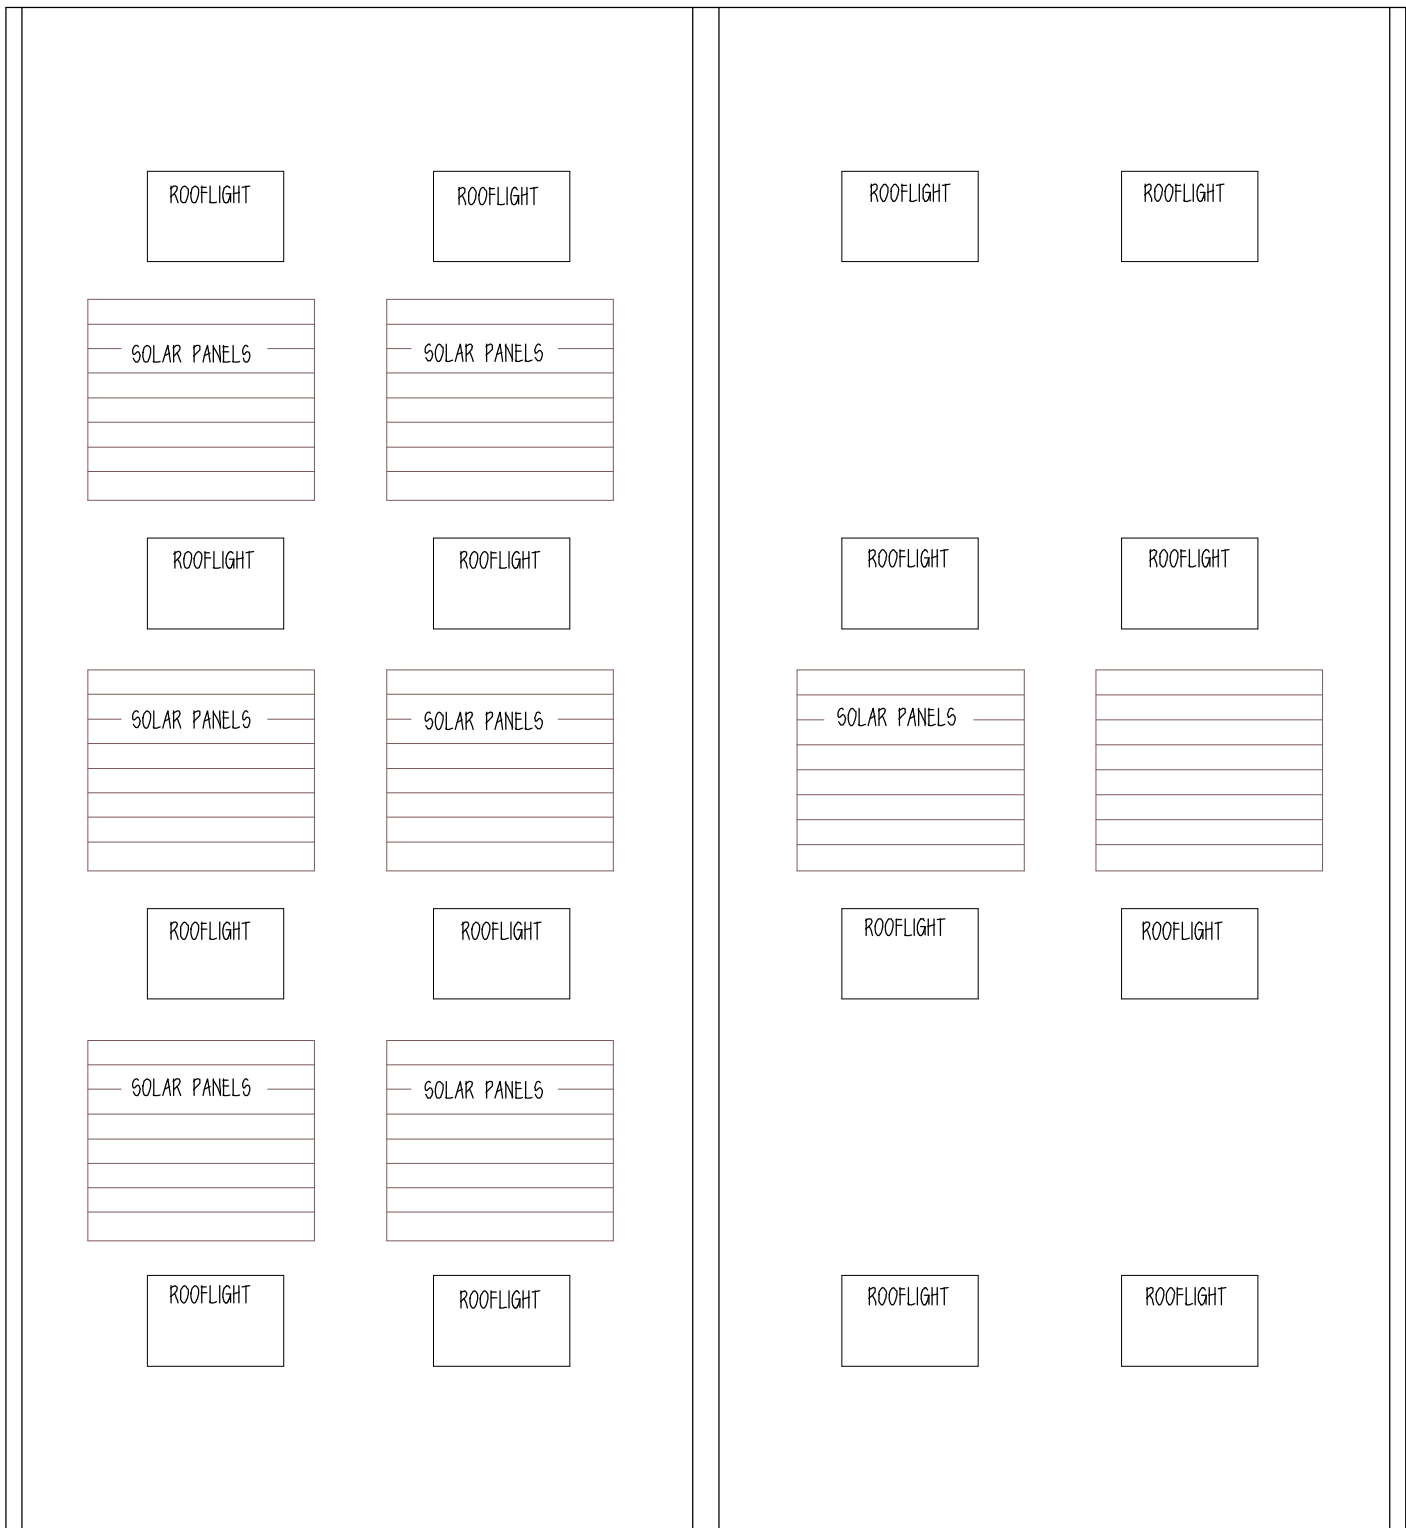


PROPOSED ROOF PLAN

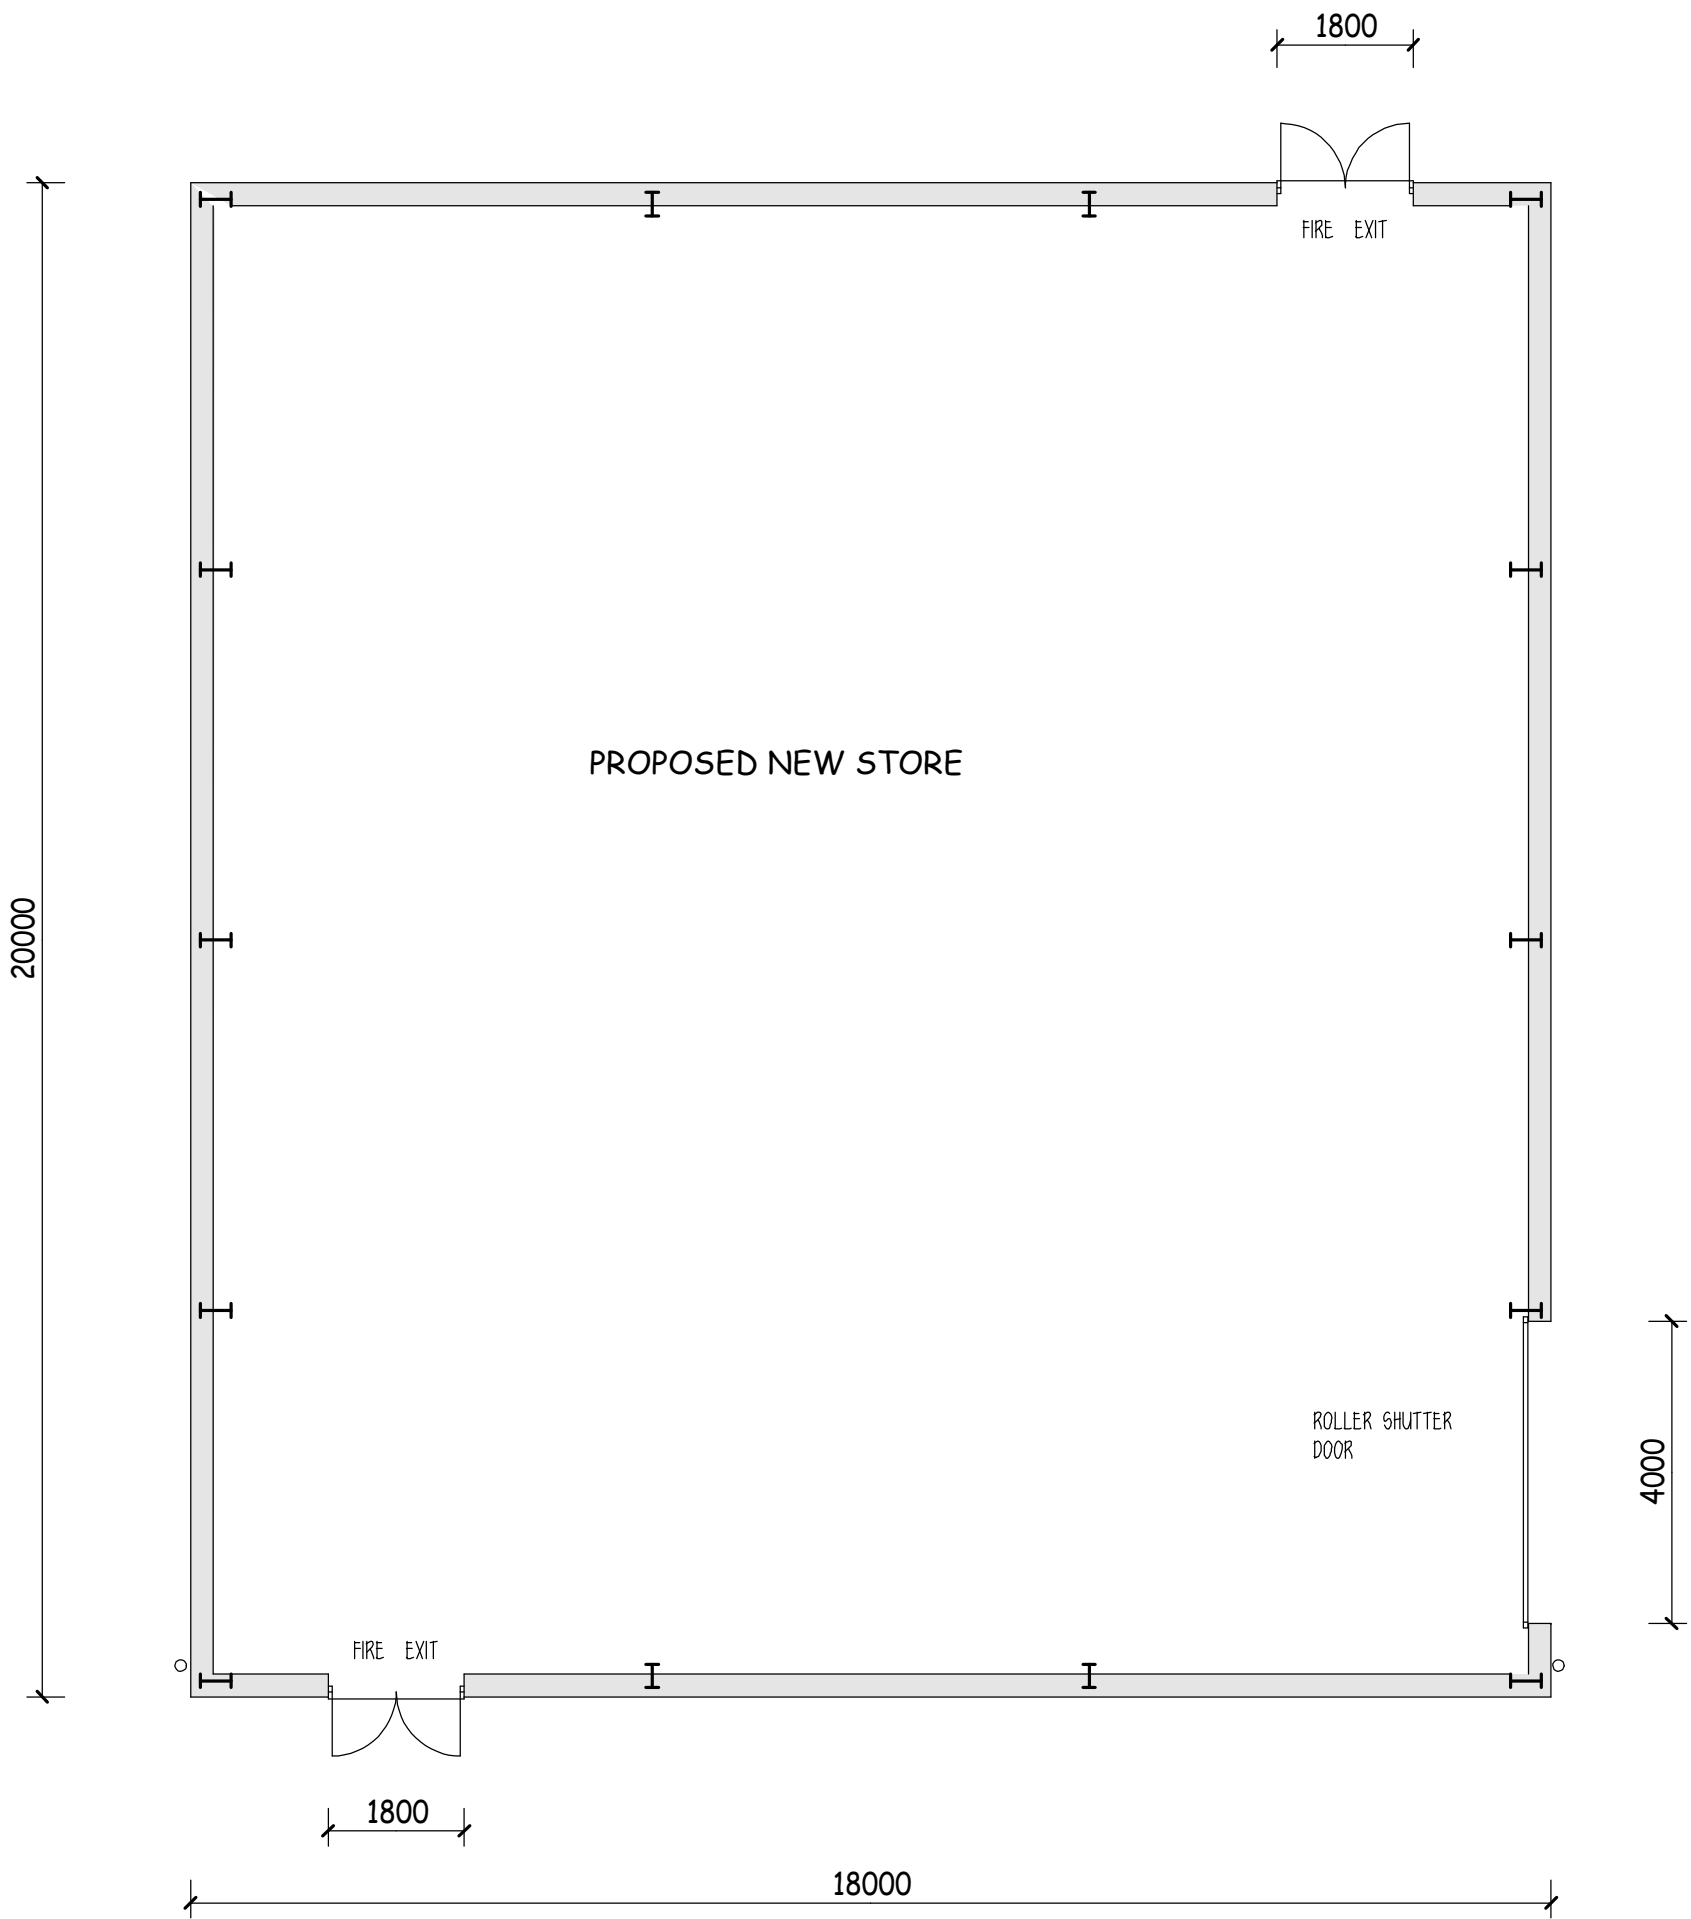


PROPOSED FLOOR PLAN

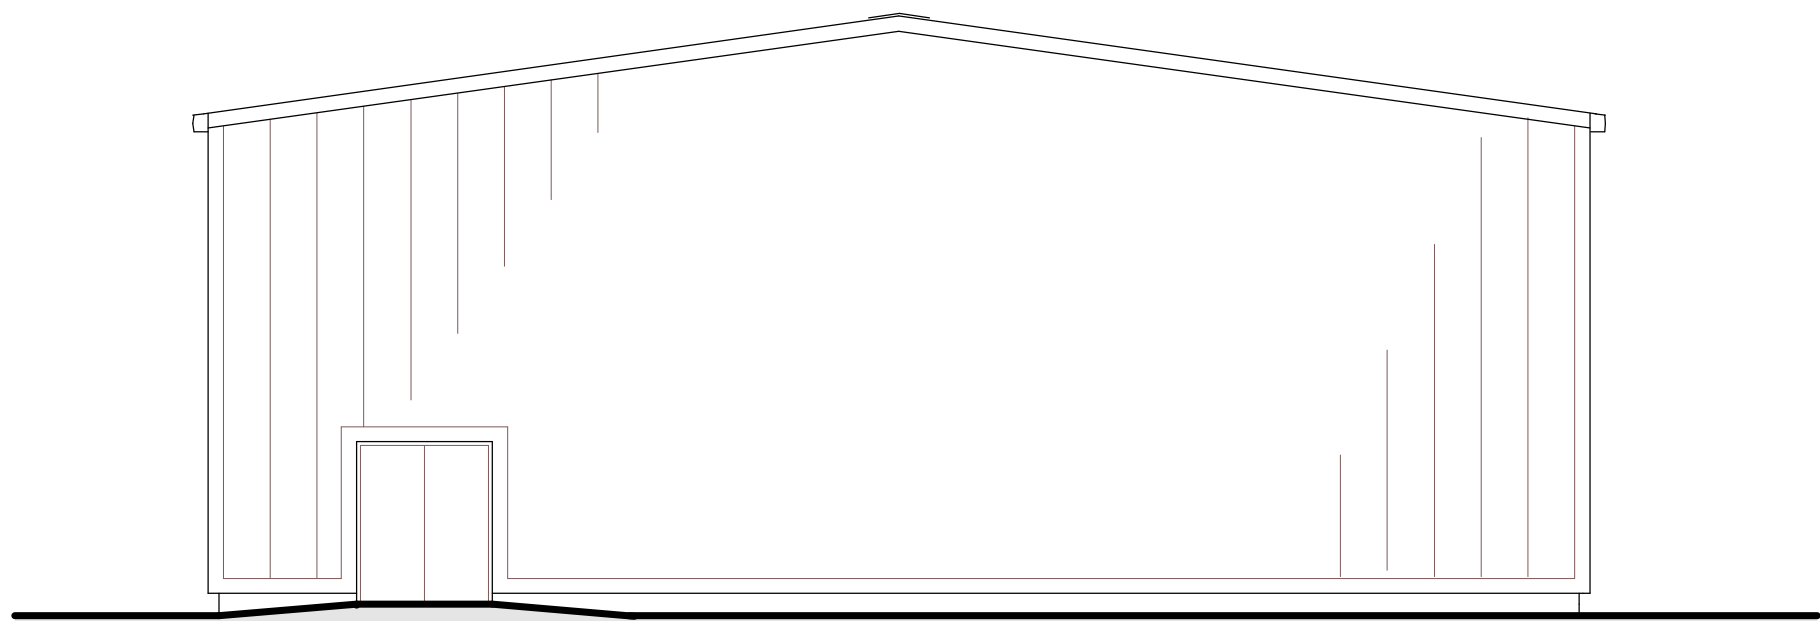


SOUTH ELEVATION

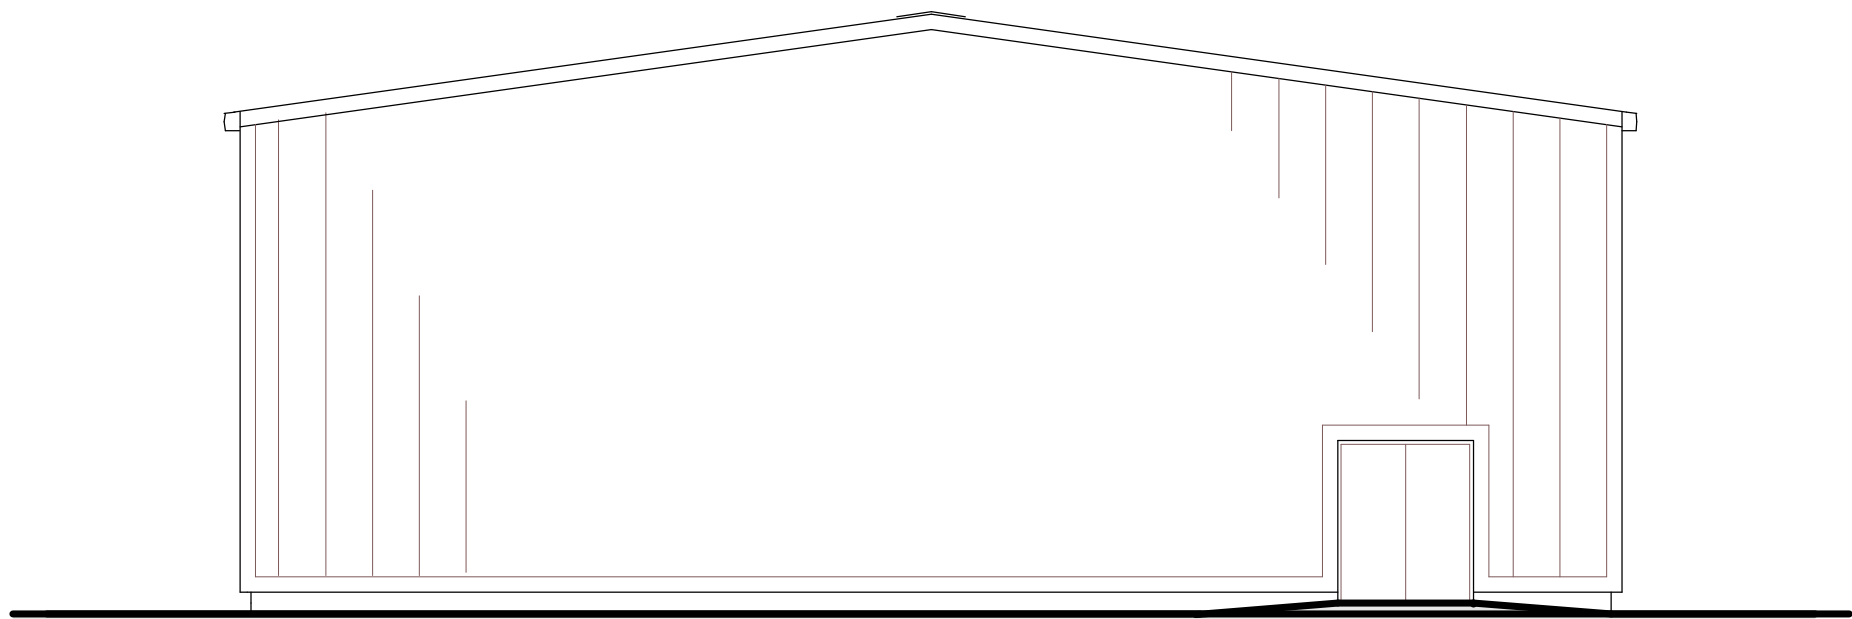


NORTH ELEVATION

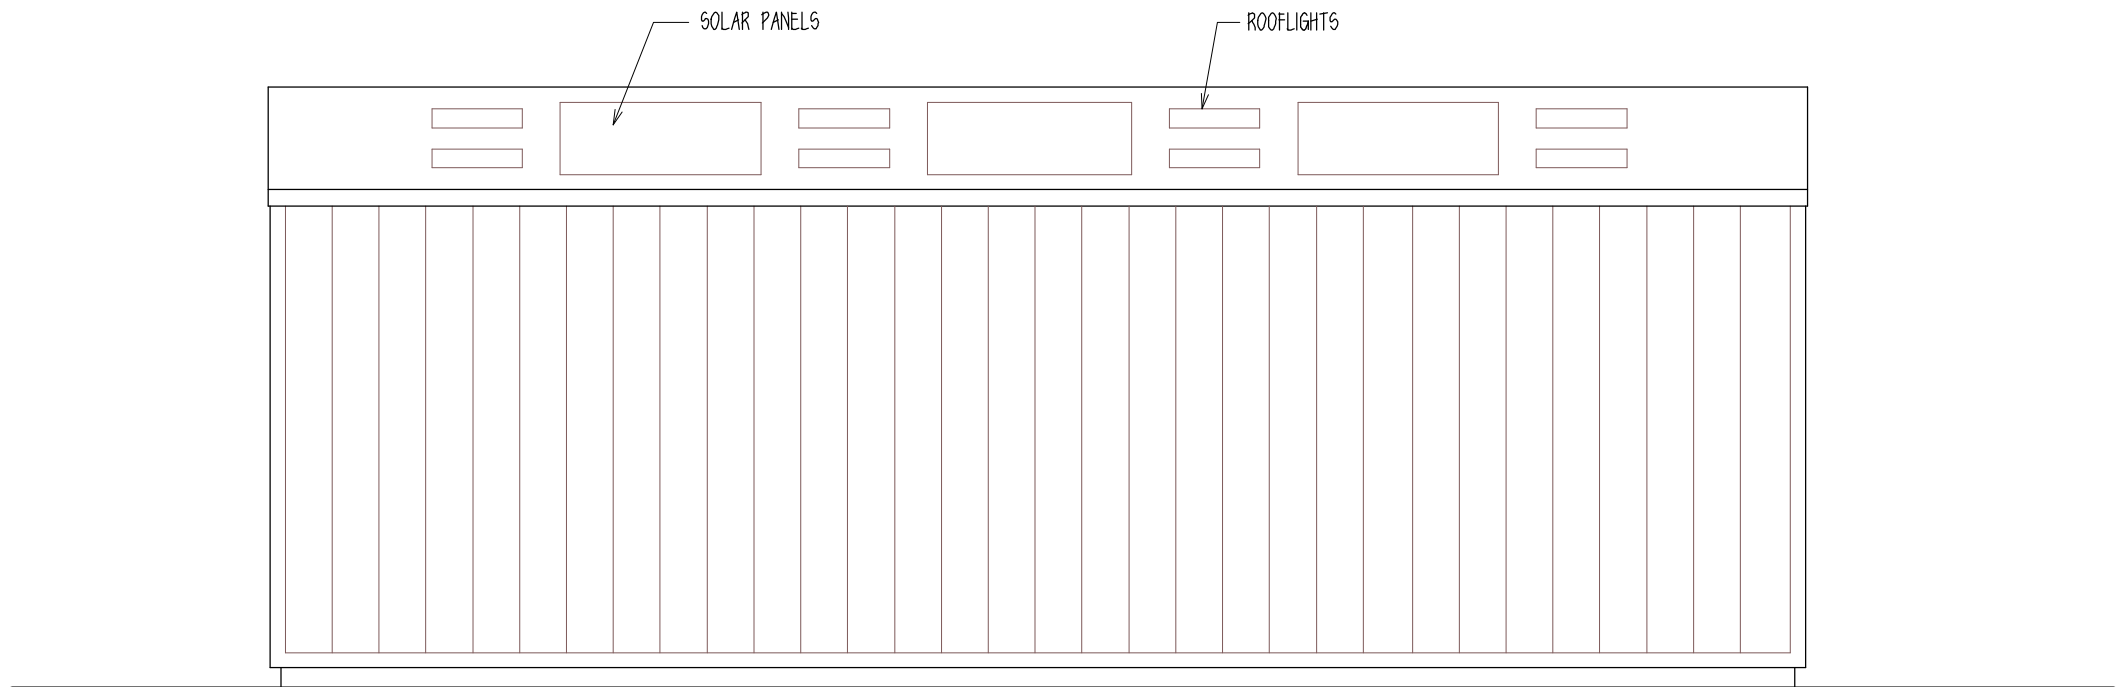

EAST ELEVATION

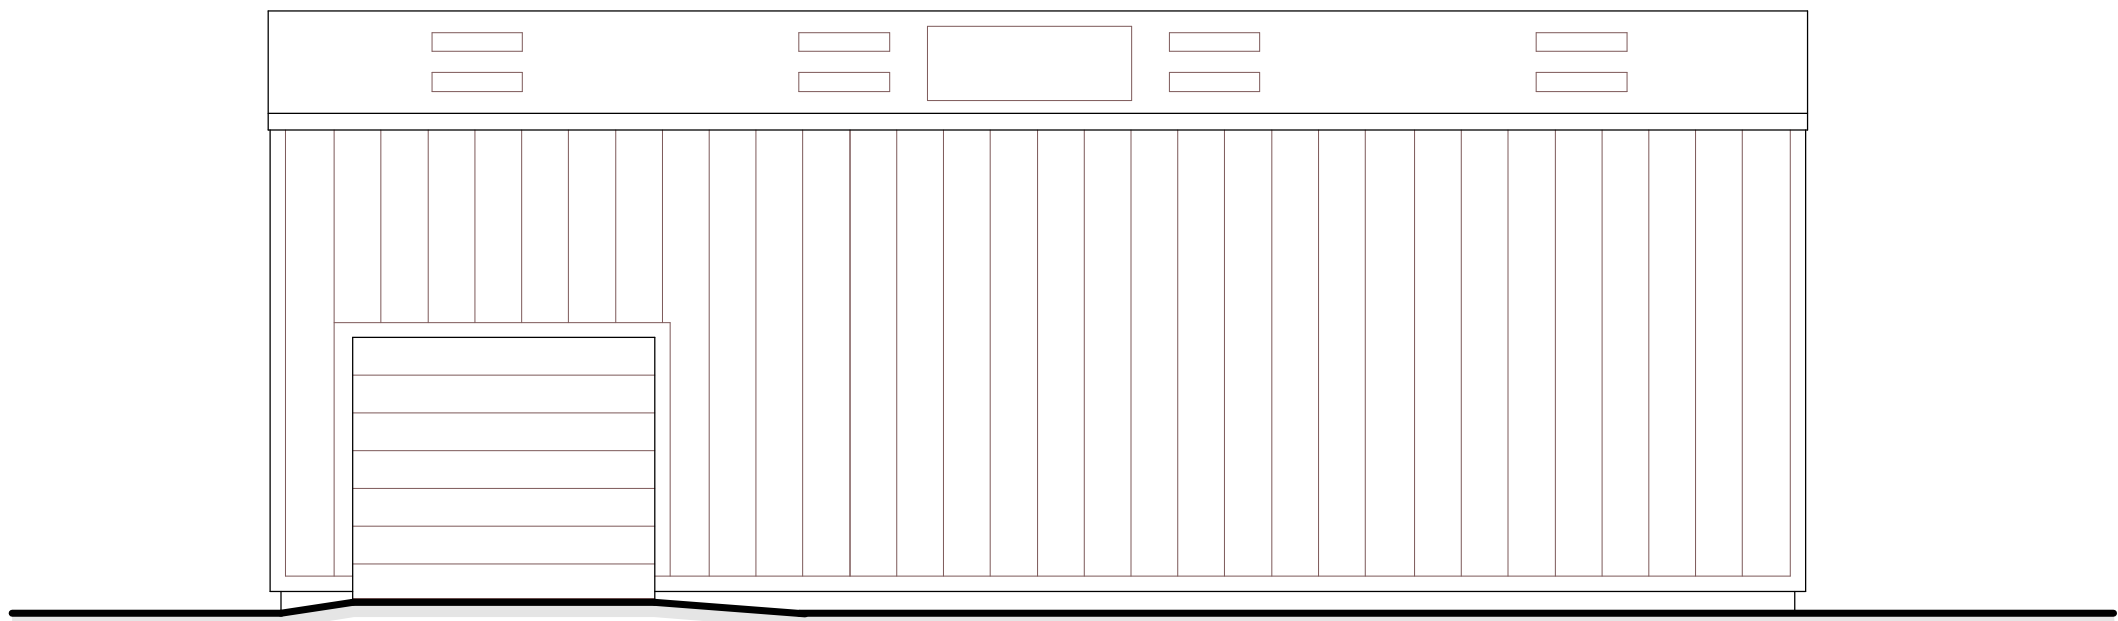

WEST ELEVATION

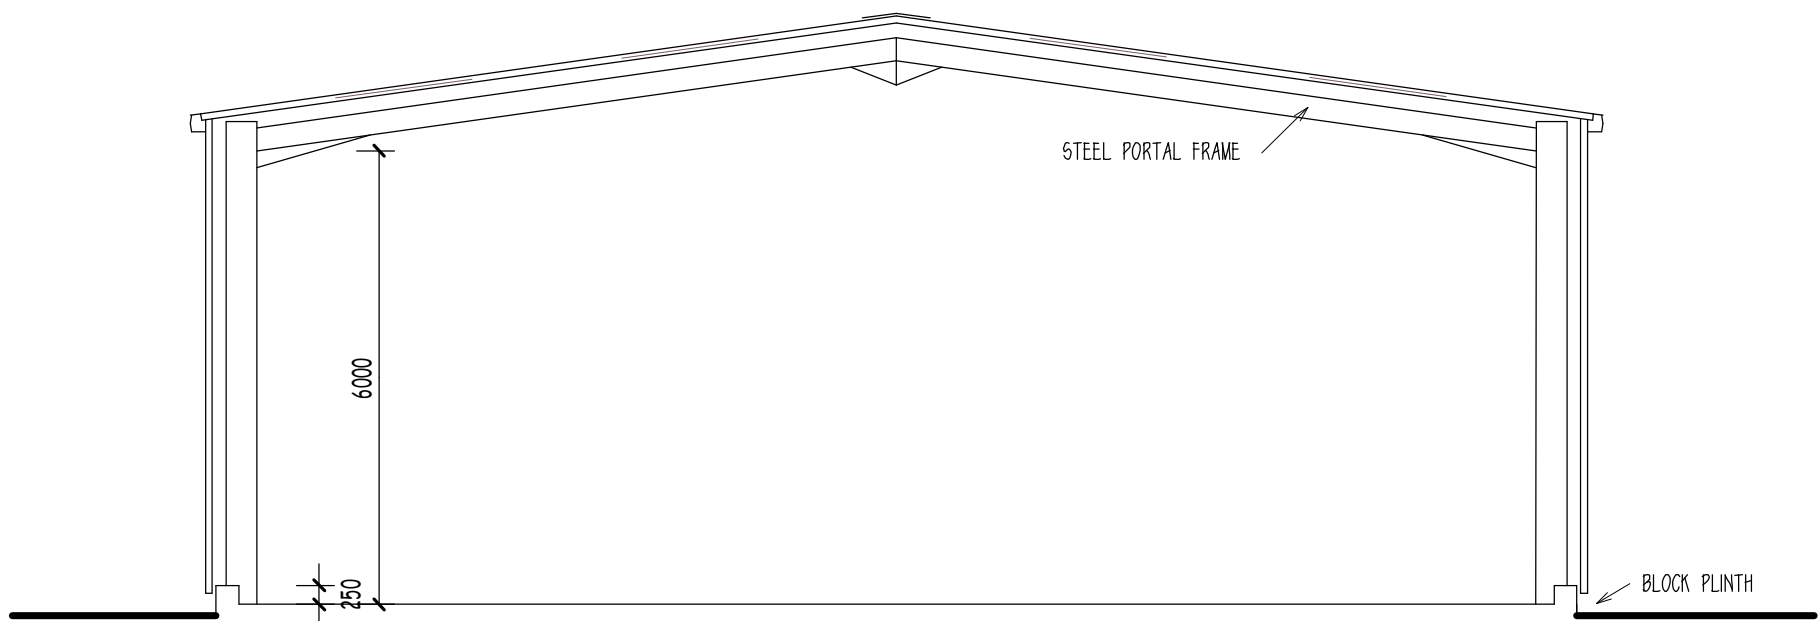

TYPICAL CROSS SECTION

EXTERNAL FINISHES :

- WALL CLADDING : COATED PROFILED STEEL SHEETS
COLOUR ANTHRACITE GREY (RAL 7016)
- ROOF CLADDING : COATED PROFILED STEEL SHEETS
COLOUR ANTHRACITE GREY (RAL 7016)
INCORPORATING ROOFLIGHTS
- DOORS : POWDER COATED M.S. (GREY)
- rGUTTERS / RWPS : POWDER COATED M.S. (GREY)



B		
A		
	Date	Revision

P J ARCHITECTURAL SERVICES 46 DRAYCOTT ROAD, CHISELDON, SWINDON SN4 0LS.		
E-mail : [REDACTED]		

Client
BRIDGE CONTRACT INTERIORS
Project Title
PROPOSED STORE BRISTOL ROAD ALLINGTON CHIPPENHAM SN14 6NA

Drawing Title
PROPOSED FLOOR PLANS AND ELEVATIONS.

Scale(s) 1:100 @ A1	
Date NOV 2025	Drawn by P
© copyright	
Project / Drg.No.	
B 3296 01	

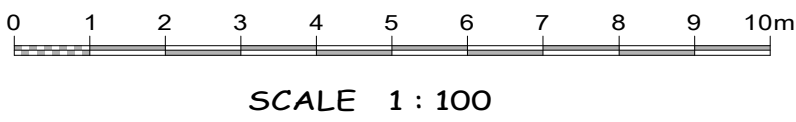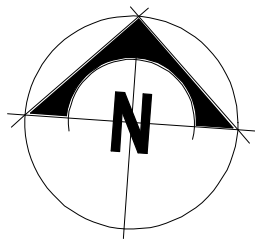

SCALE 1 : 100