


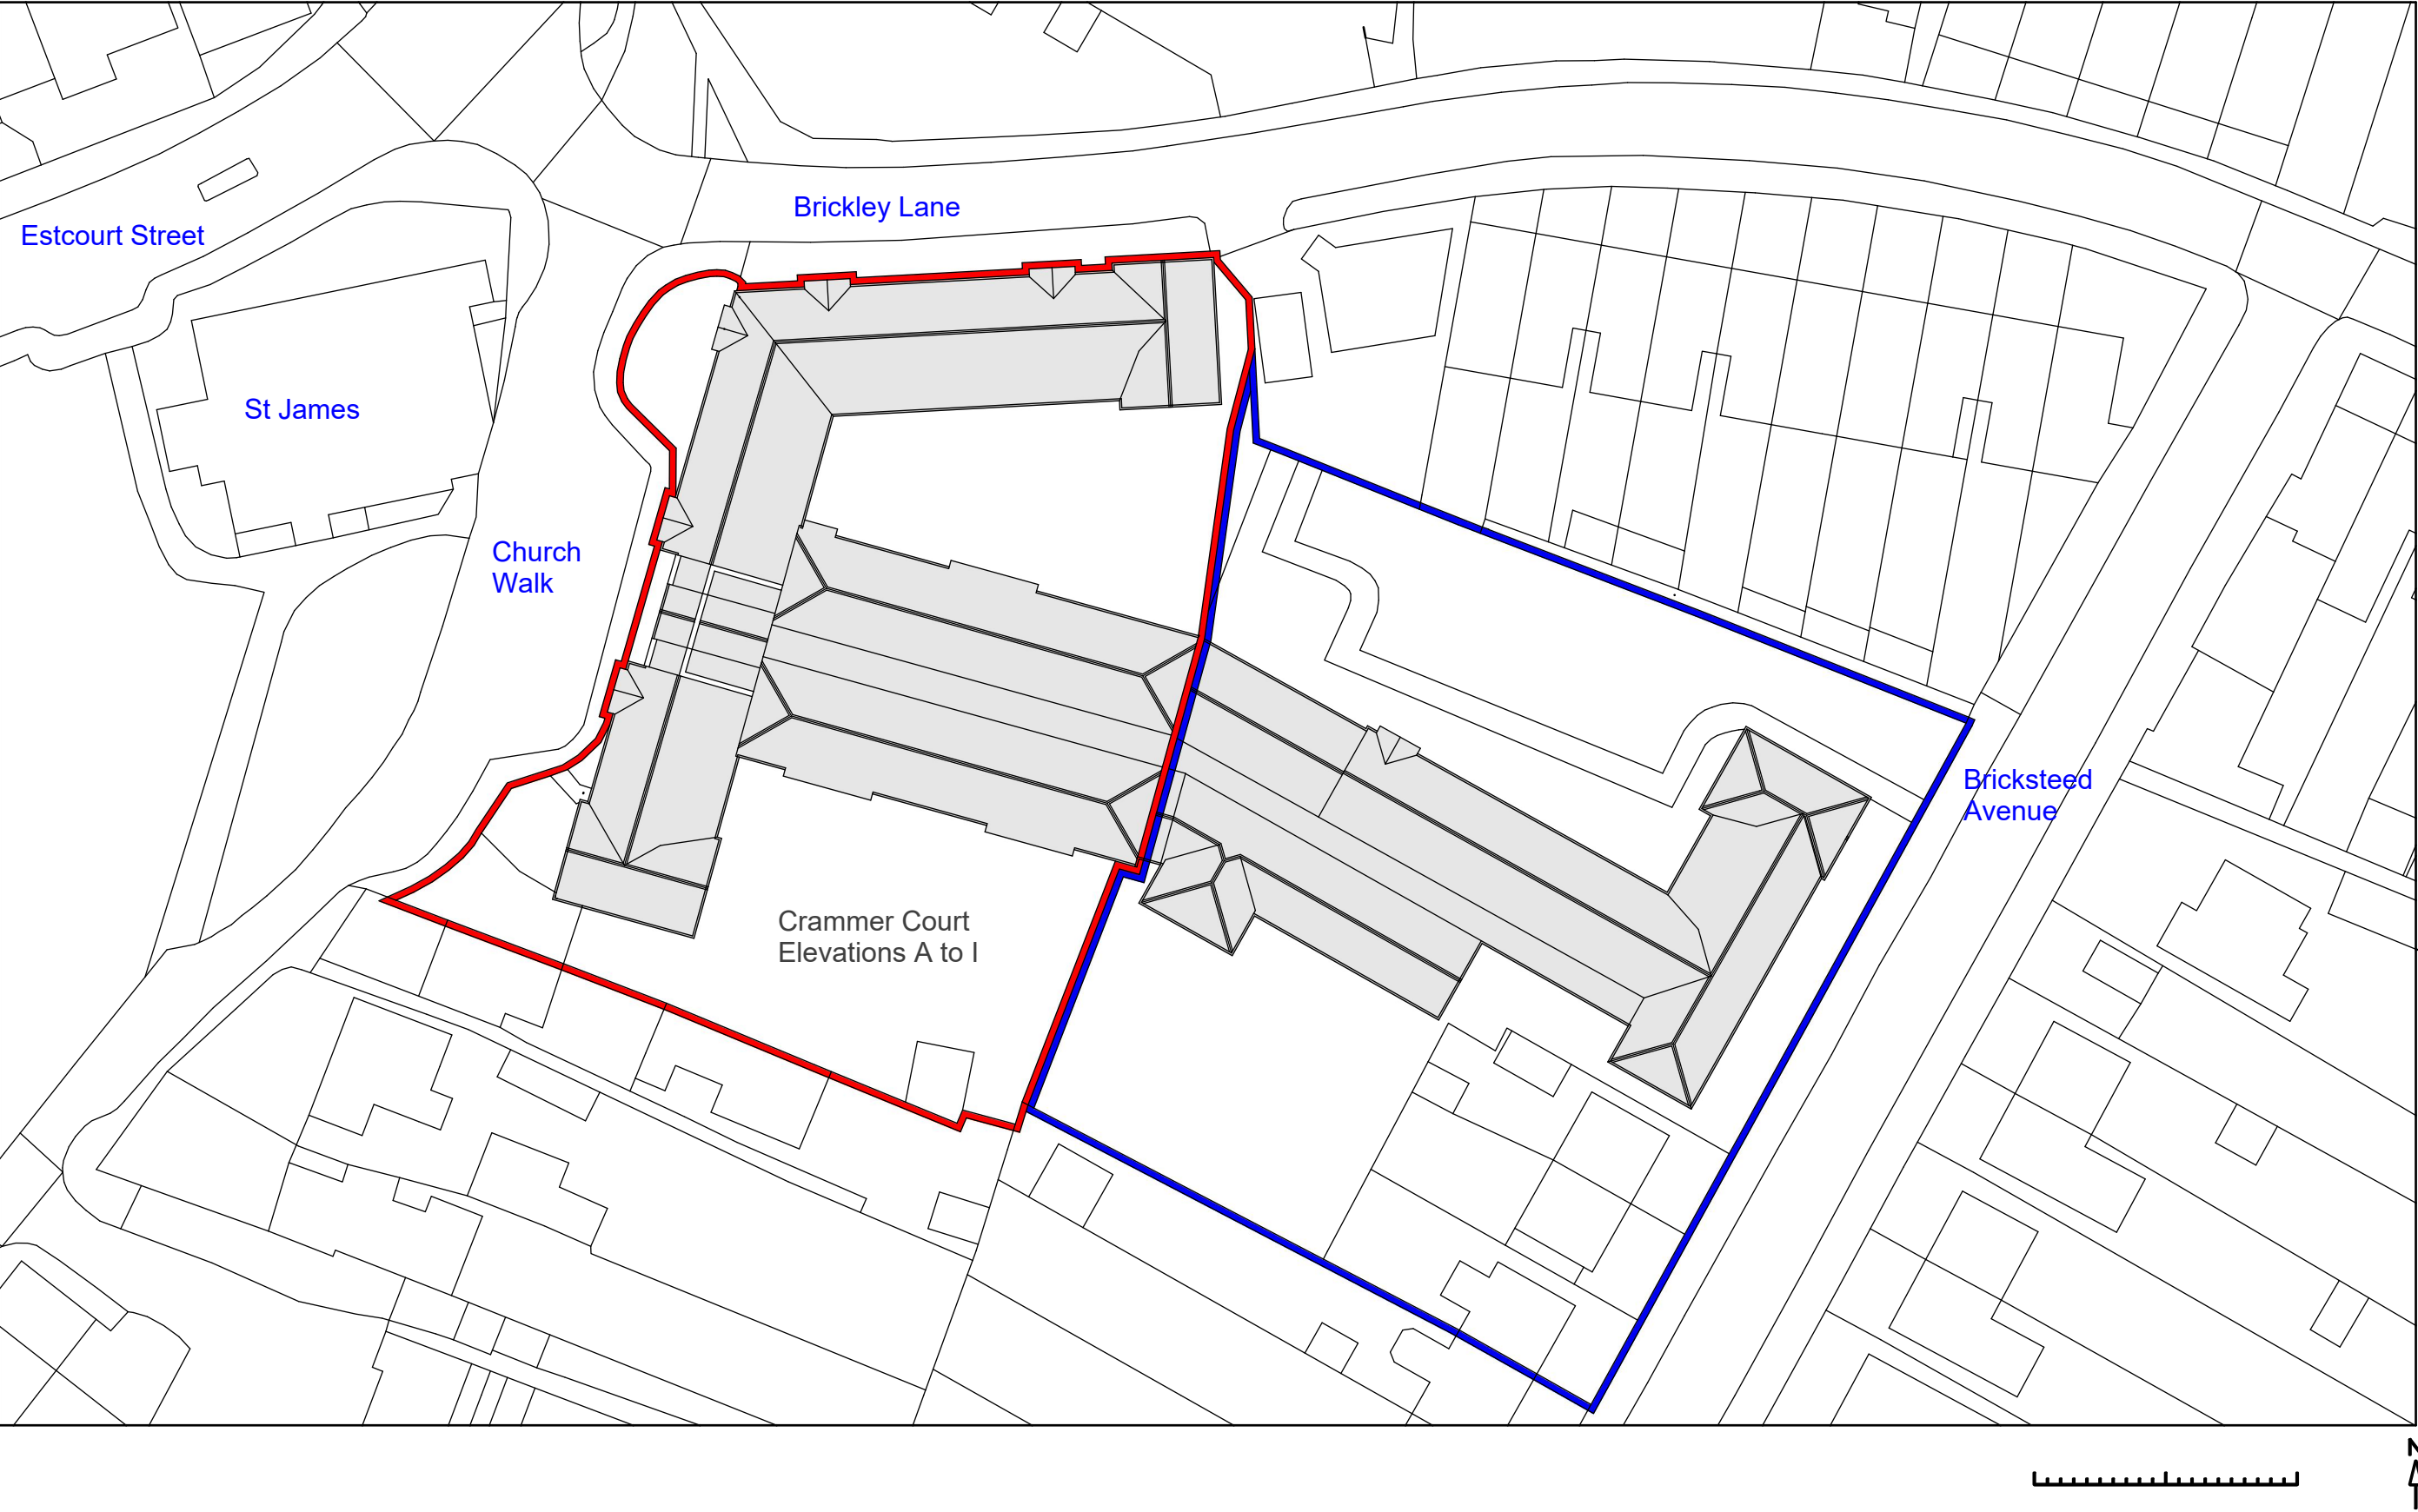

Site / Block / Roof Plan - Existing and Proposed - No alterations or additions to any buildings

Scale: 1:500 A3