



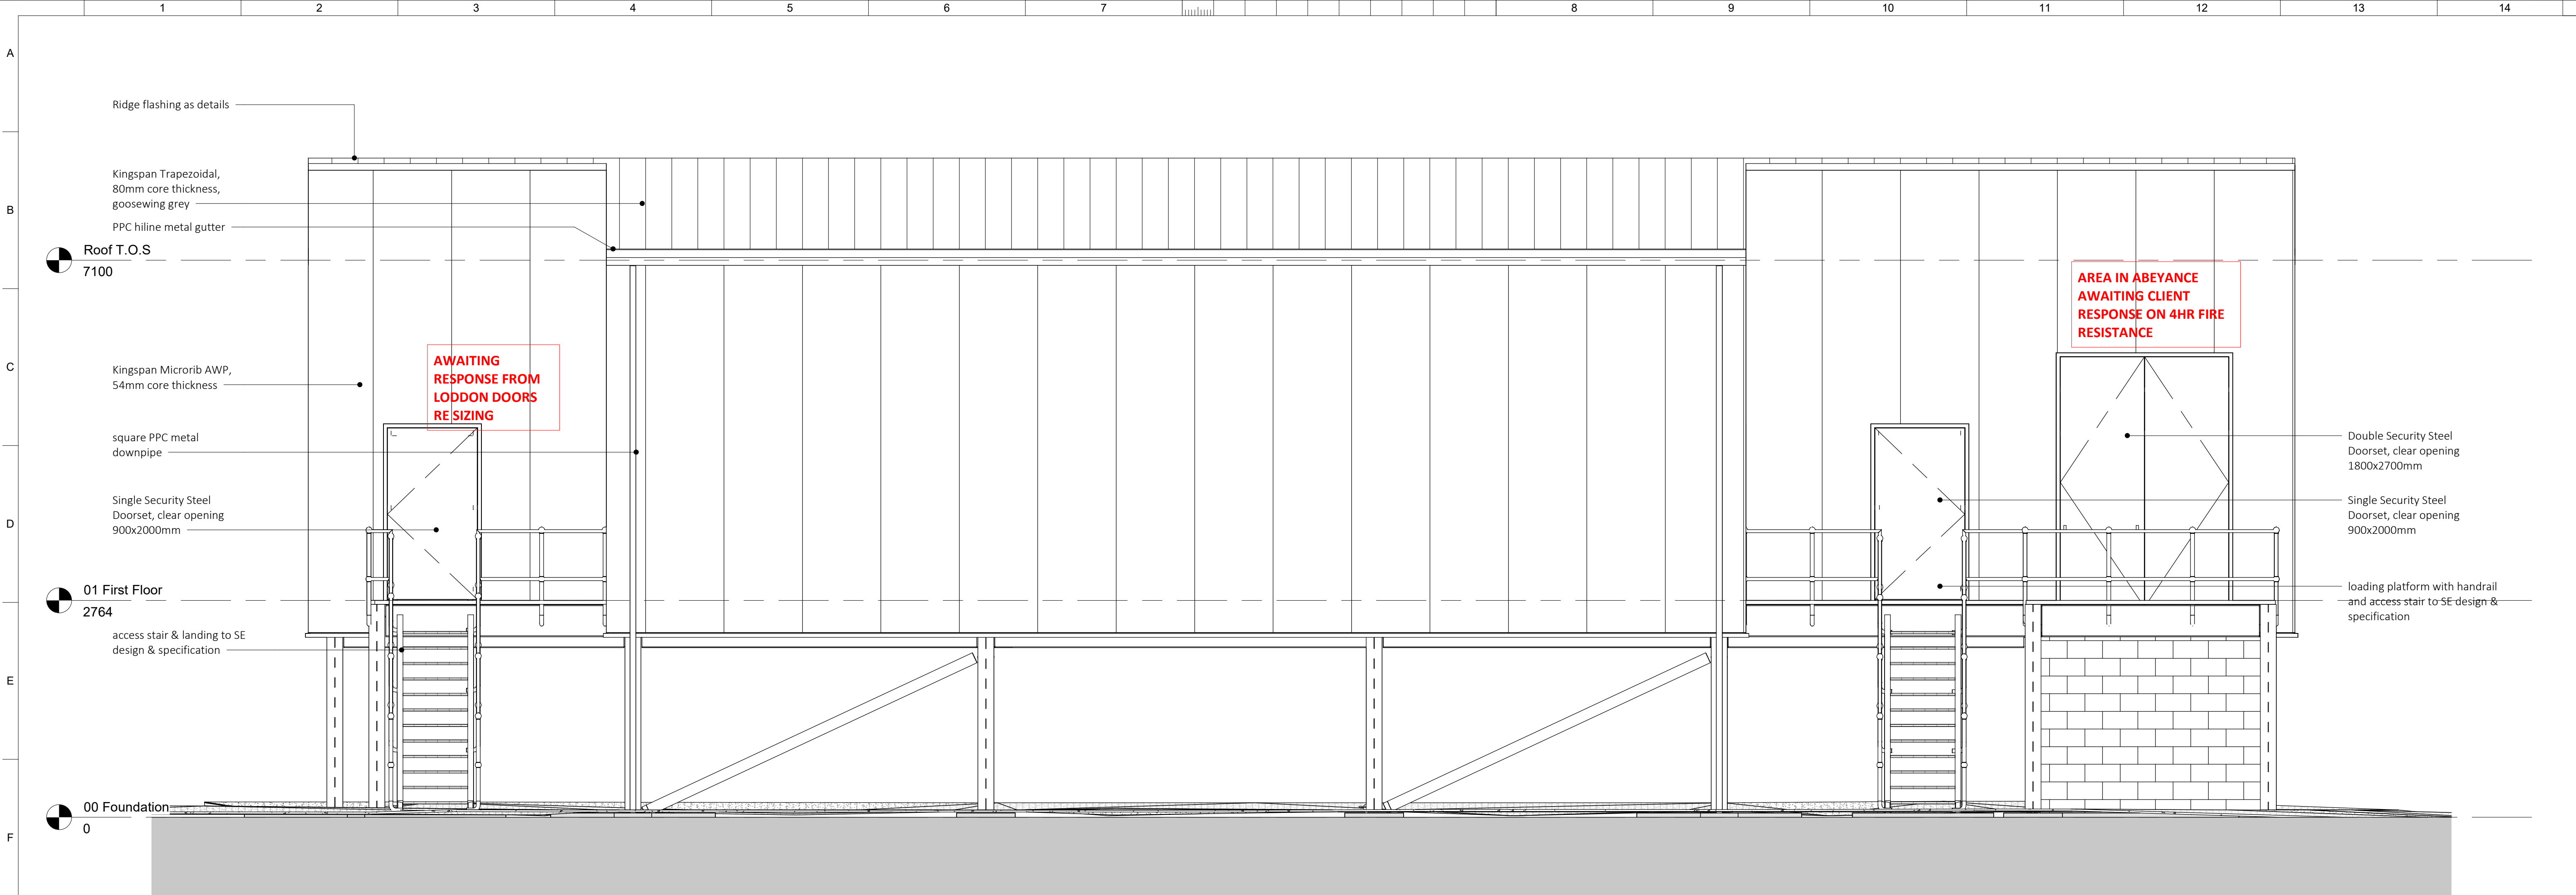

South Elevation
SCALE 1 : 40

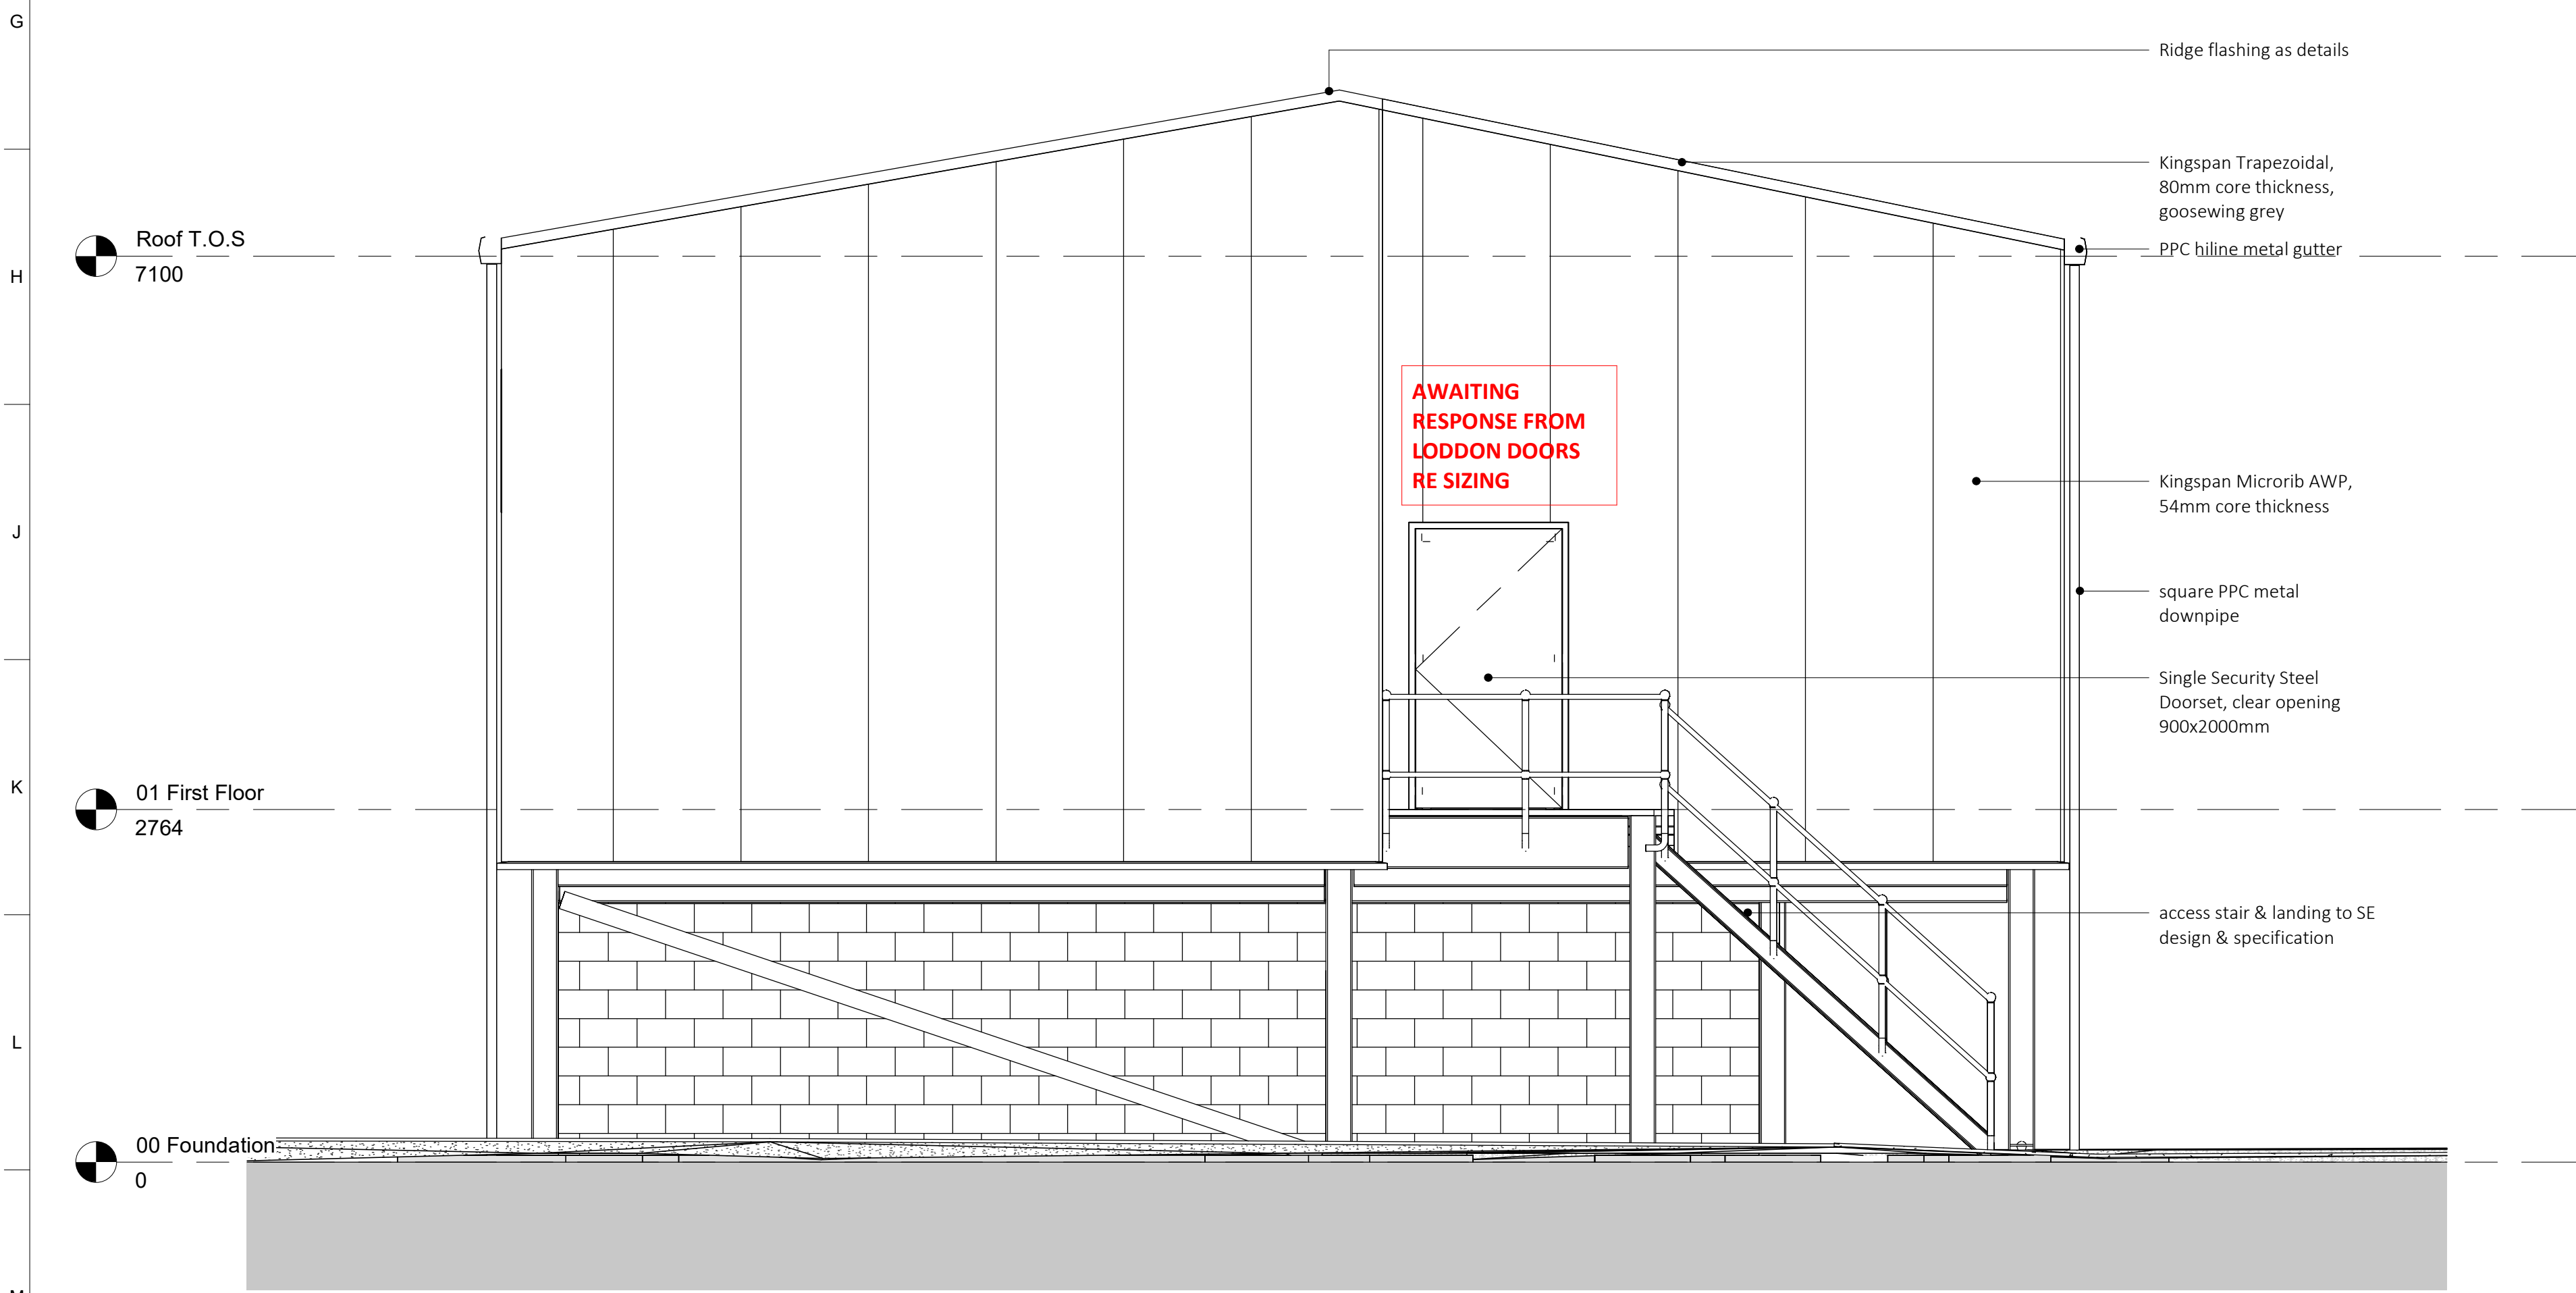

West Elevation
SCALE 1 : 40

WORK IN PROGRESS

Rev	Date	Revision Desc.	Dm	Dsn	Rvr	App
Contractor						
 2nd Floor, Lindsey Street, London (EC1A 9HP)						
Project Title						
CHIPPENHAM SWITCHGEAR						
Client						
 Platinum House St Mark's Hill Surbiton KT6 4QD						
Drawing Title						
33kv Architectural Elevations Sheet 2						
Drawing Stage: Preliminary			Drawing Status: S3 - SUITABLE FOR REVIEW & COMMENT			
Job No. PS009350	Scale at 1 : 40	First Issued 21.08.25				
Document No. ME305-WCS-SGN-XX-DR-A-2202	Sheet 1/1	Rev. P01				