



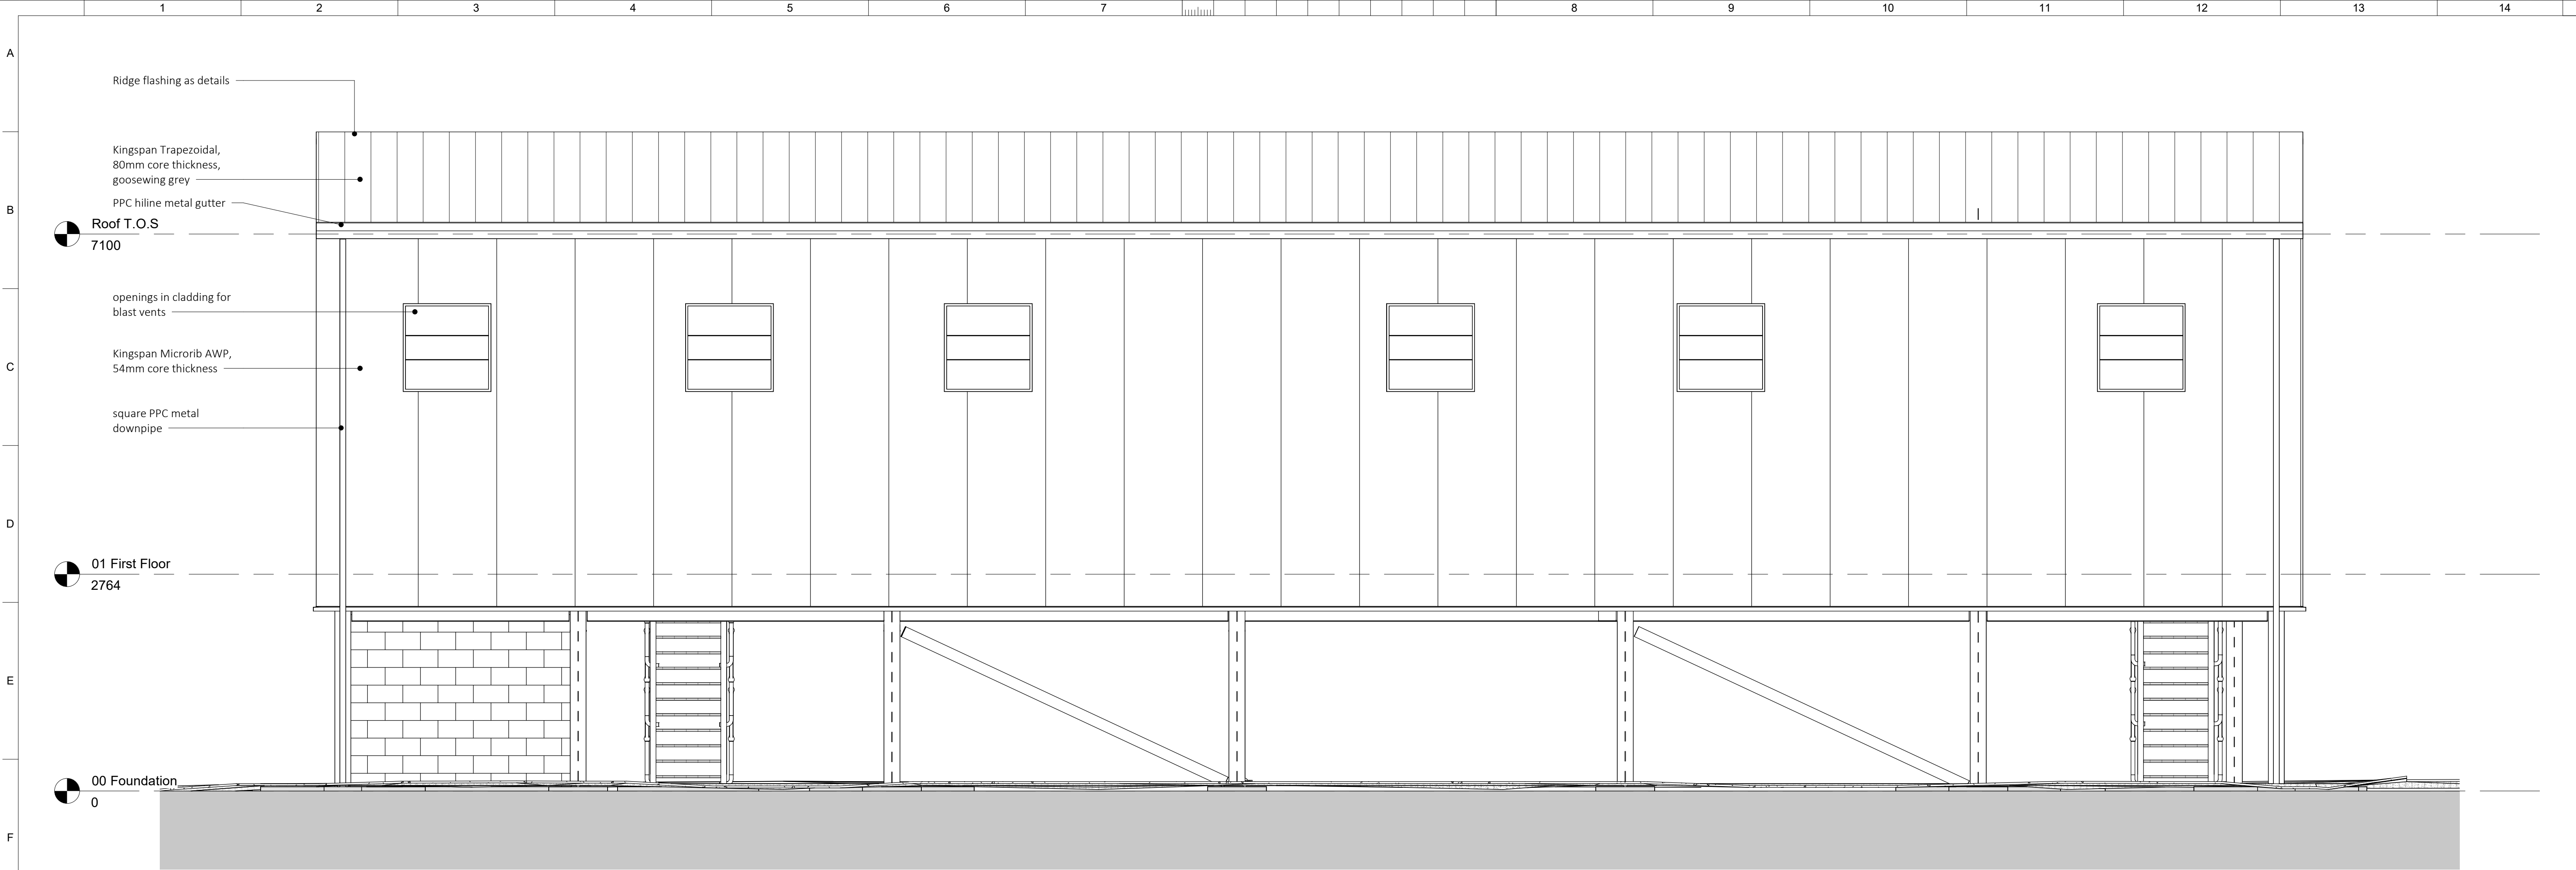

North Elevation
SCALE 1 : 40

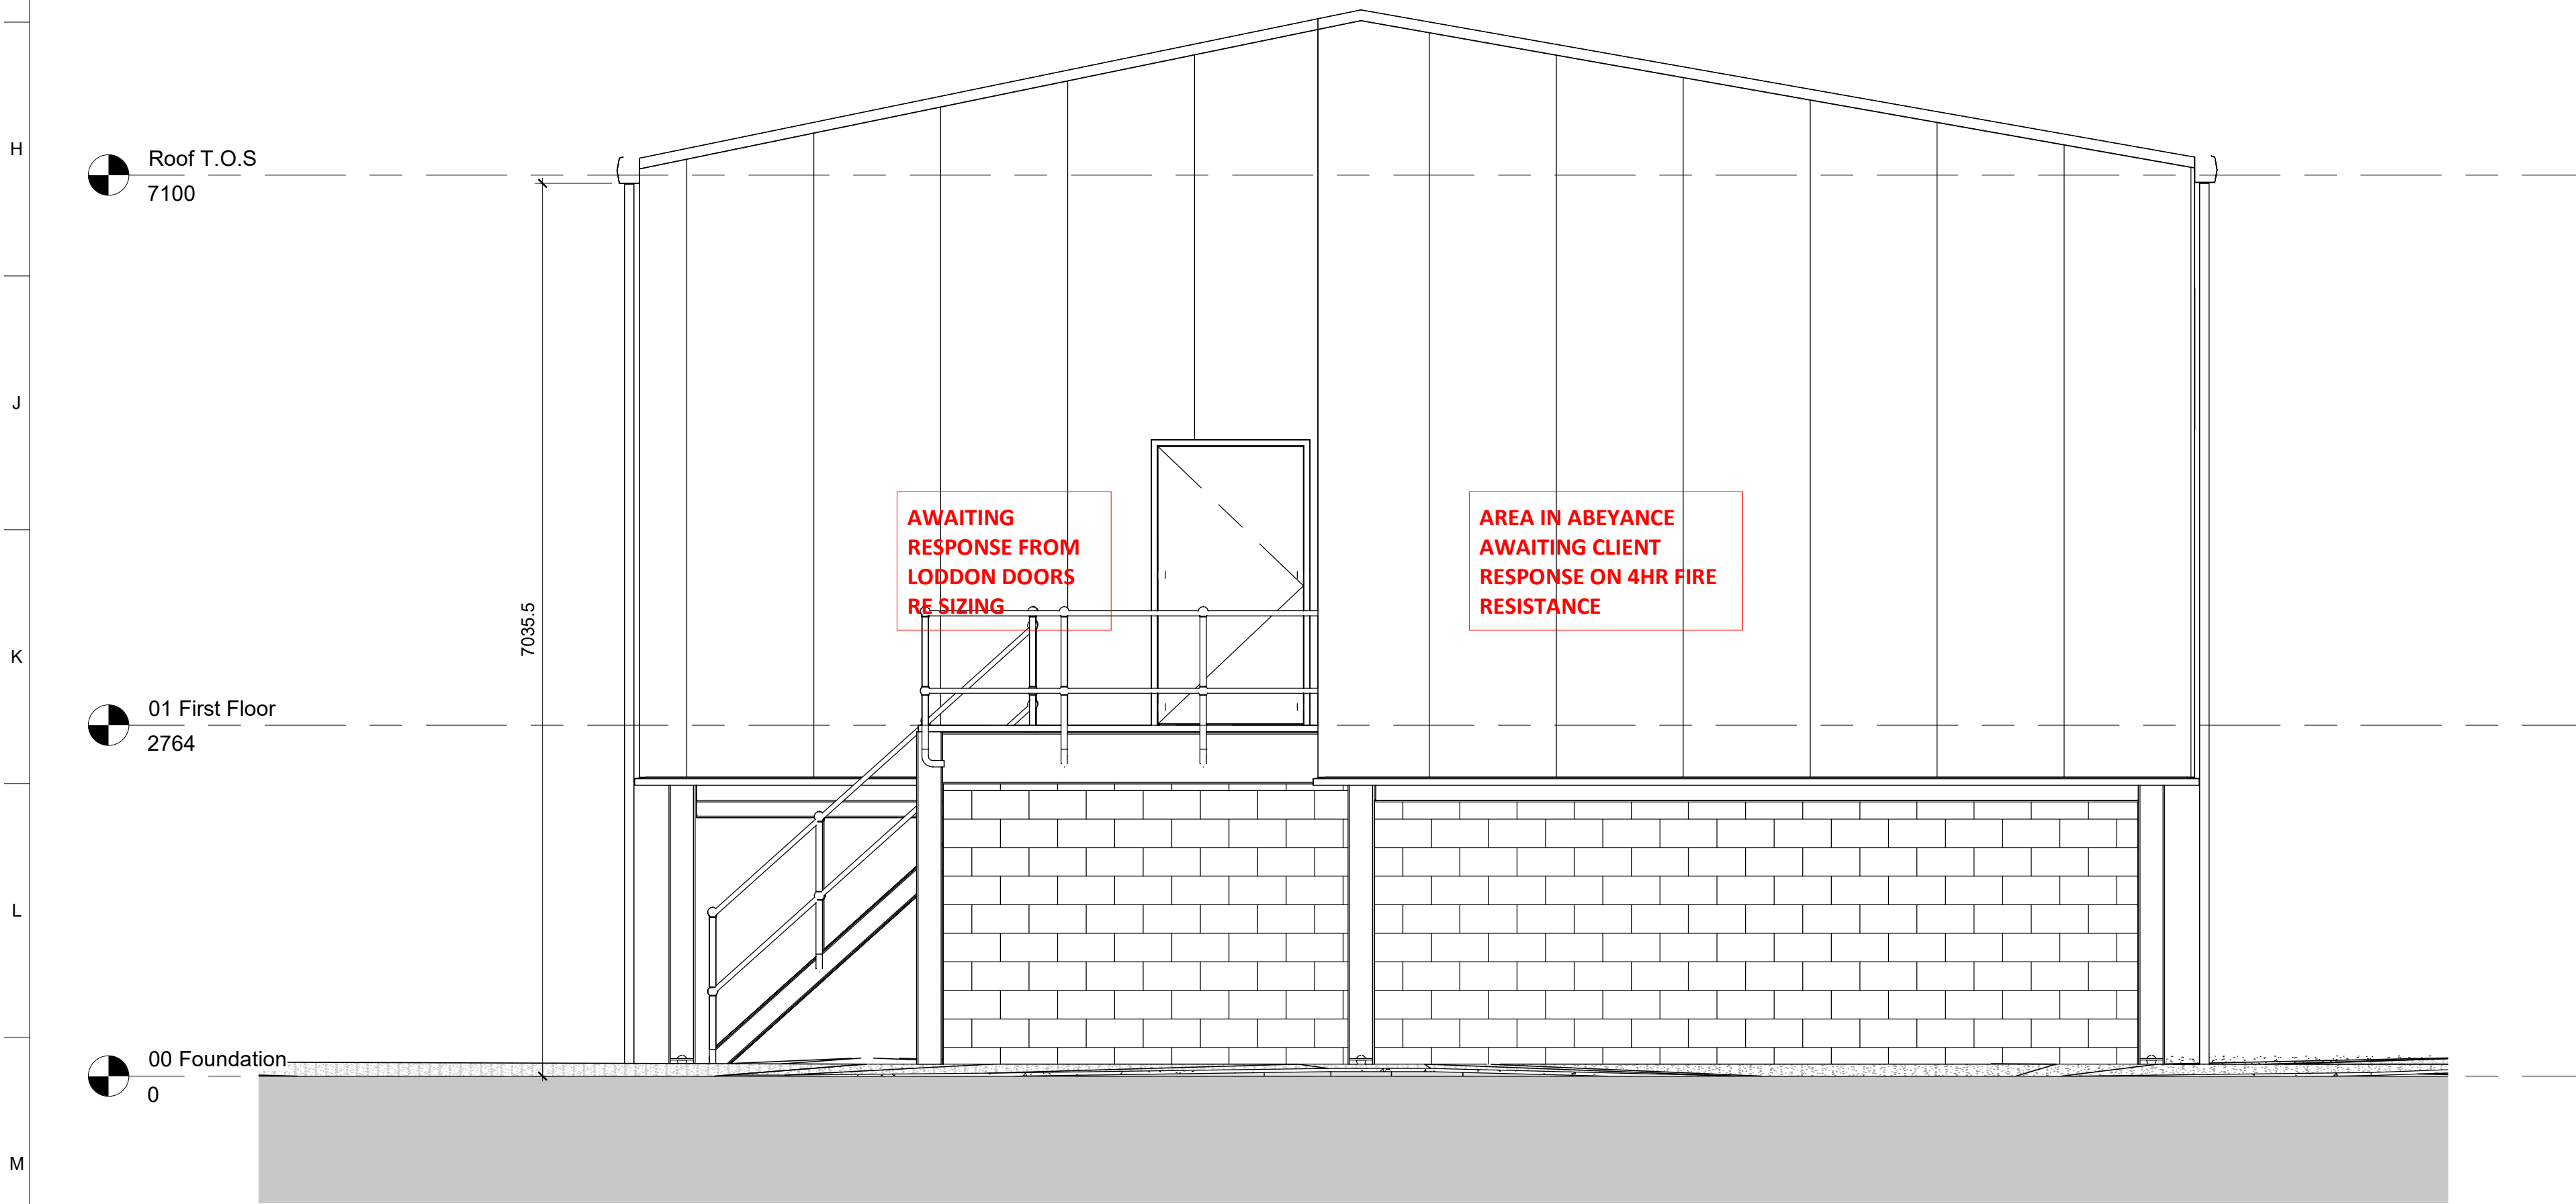

East Elevation
SCALE 1 : 40

WORK IN PROGRESS

Rev	Date	Revision Desc.	Dm	Dsn	Rvr	App
Contractor						
AUREOS 2nd Floor, Lindsey Street, London (EC1A 9HP)						
WHITFIELD CONSULTING SERVICES Platinum House St Mark's Hill Surreydon KT6 4QD						
Project Title						
CHIPPENHAM SWITCHGEAR						
Client						
Scottish & Southern Electricity Networks						
Drawing Title						
33kv Architectural Elevations Sheet 1						
Drawing Stage: Preliminary			Drawing Status: S3 - SUITABLE FOR REVIEW & COMMENT			
Job No. PS009350	Scale at 1 : 40	First Issued 21.08.25				
Document No. ME305-WCS-SGN-XX-DR-A-2201	Sheet 1/1	Rev. P01				