
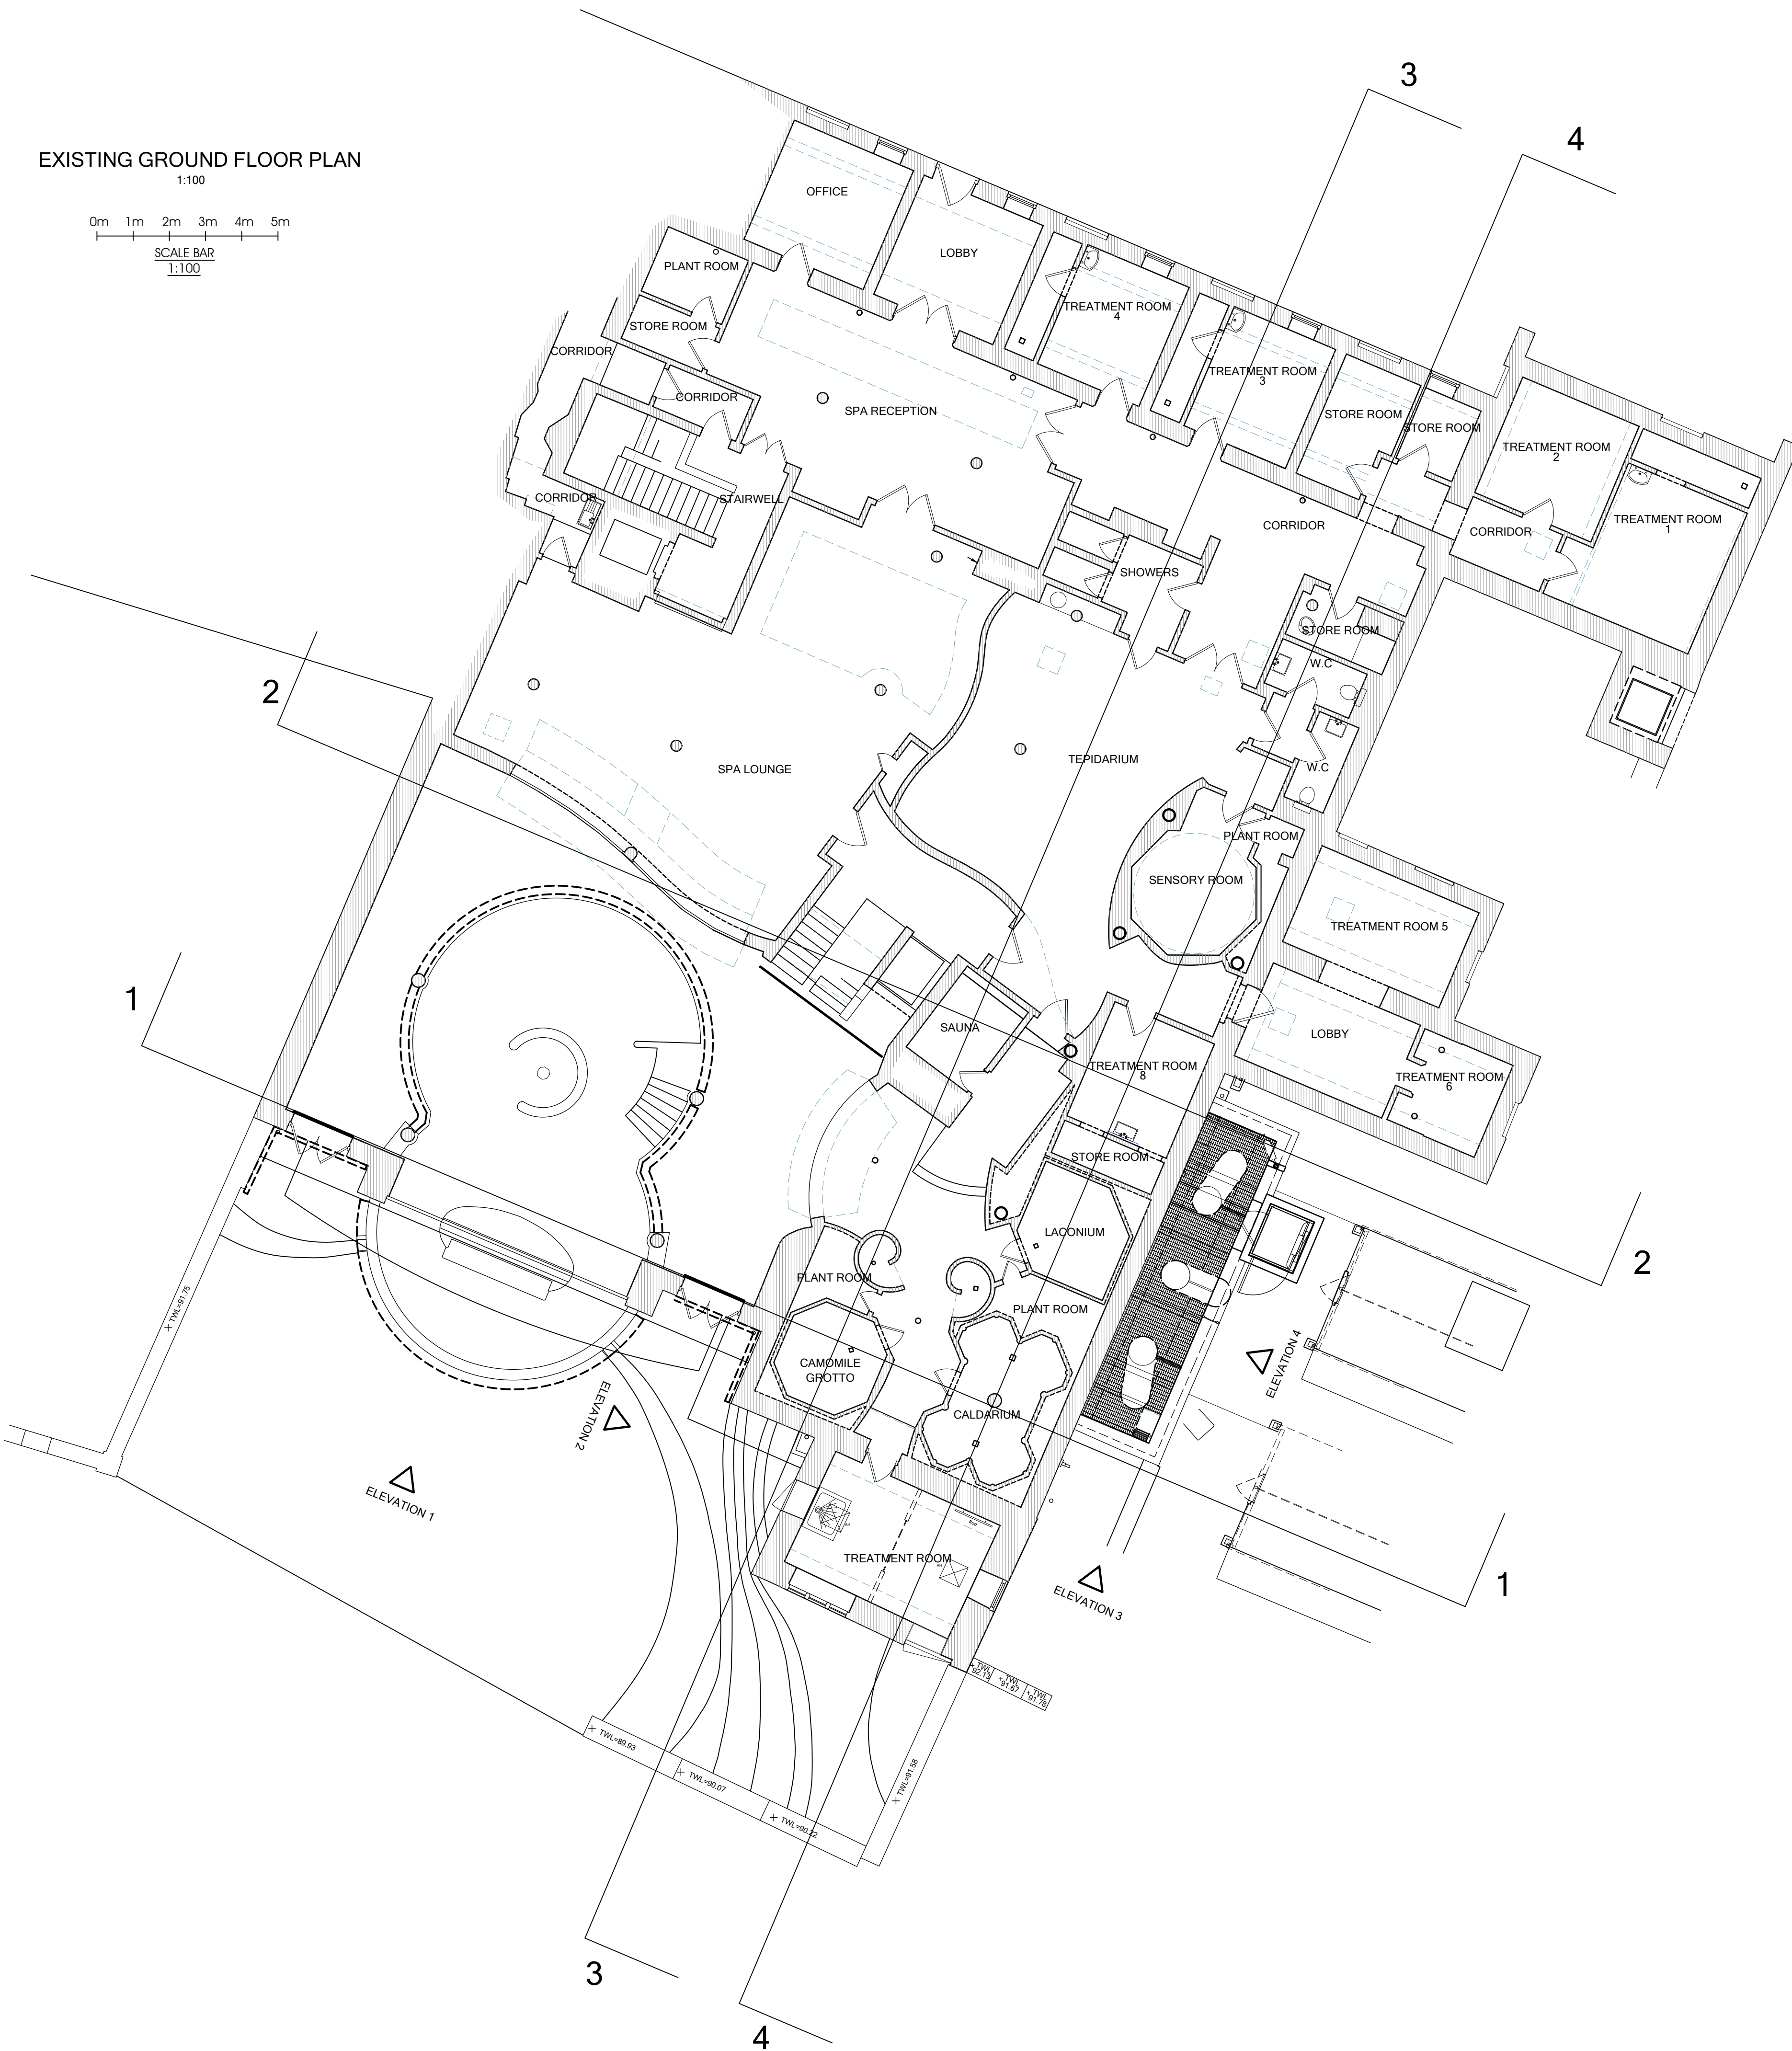


EXISTING GROUND FLOOR PLAN

1:100

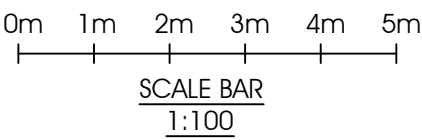

client:

WHATLEY MANOR
HOTEL AND SPA

project:

INTERNAL ALTERATIONS
TO SPA AREA AND
REFURBISHMENT AND
REPLACEMENT OF
SERVICES

job no.-drg. no.:
1957.21- EX -001

drg. title:

GROUND FLOOR PLAN
AS EXISTING

scale:

1:100 @ A1

drawn by:

SL

date:

AUGUST 2025

checked:

ML

approved:

ML

notes:

© SURVEY CARRIED OUT BY AND IS COPYRIGHT OF
BRUNEL SURVEYS Ltd.
(SURVEY CARRIED OUT JANUARY 2025)

P1 - PRELIMINARY ISSUE - 20.11.2025
P1 - PRELIMINARY ISSUE - 18.12.2025
08.01.2026 - LBC - ISSUED FOR LISTED BUILDING CONSENT

P1

LBC