


PROPOSED EXTENSIONS & ALTERATIONS: 7 SADLERS MEAD , CHIPPENHAM. FOR MR S. JUGHARD




South Elevation 1:100

East Elevation 1:100



North Elevation 1:100

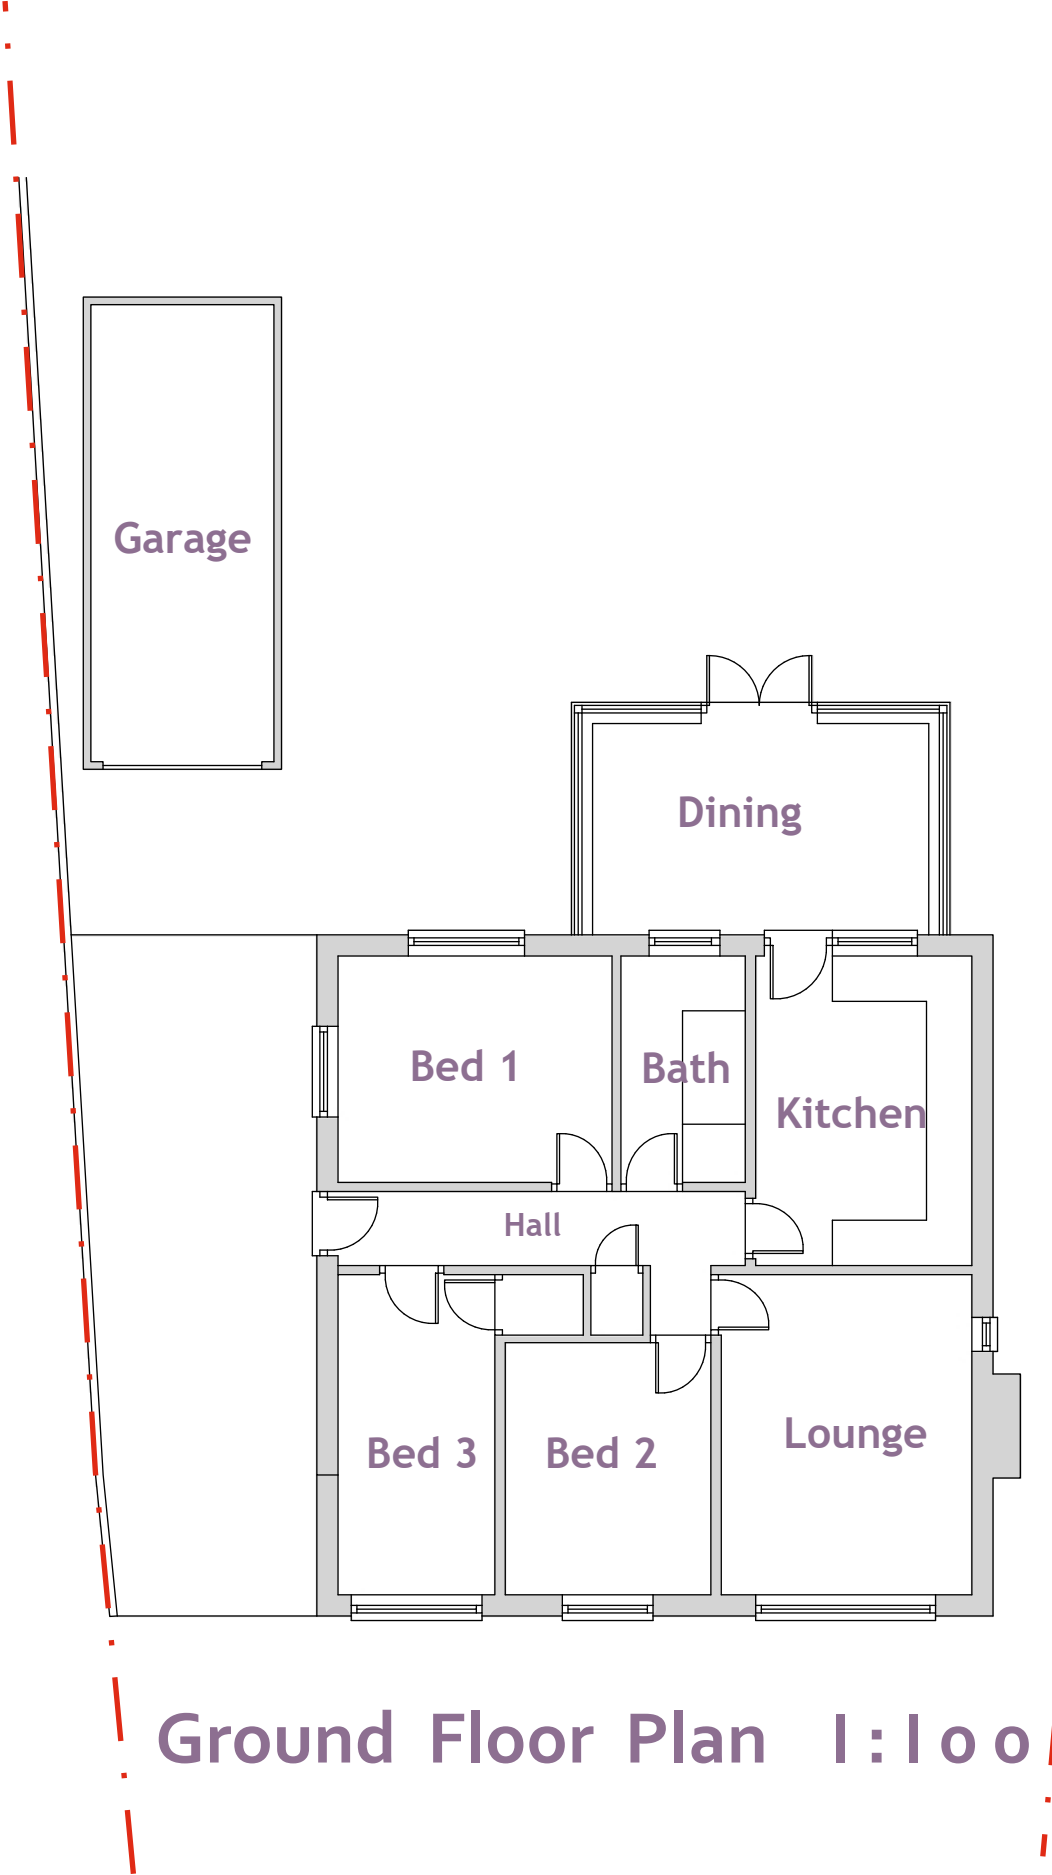

Ground Floor Plan 1:100

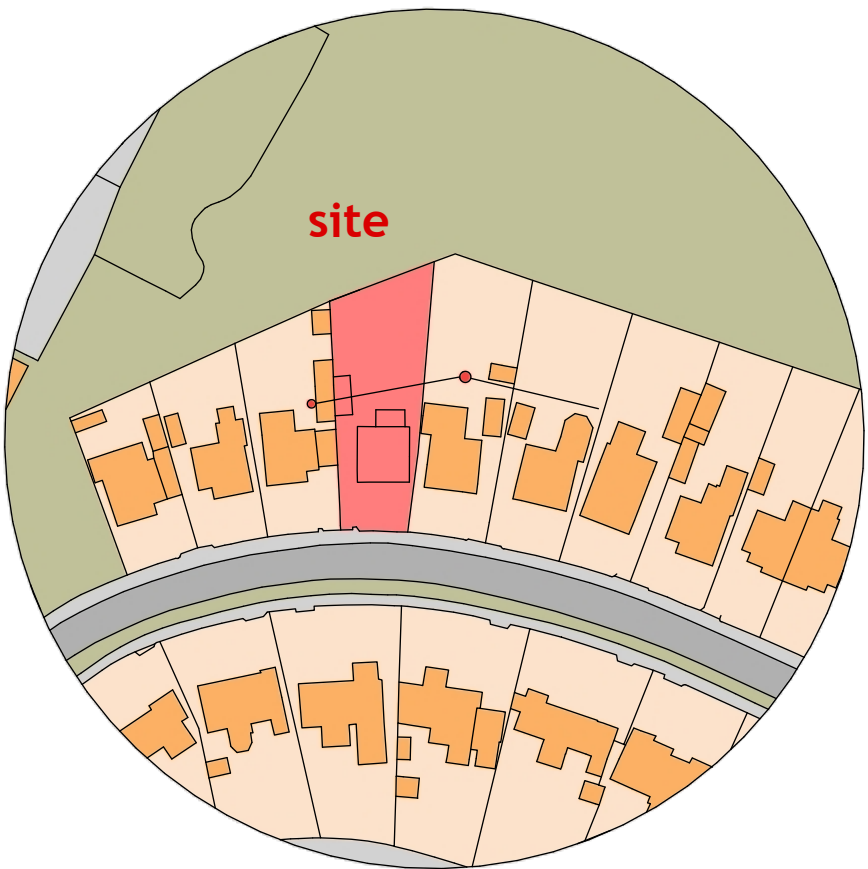

Location Plan 1:1250

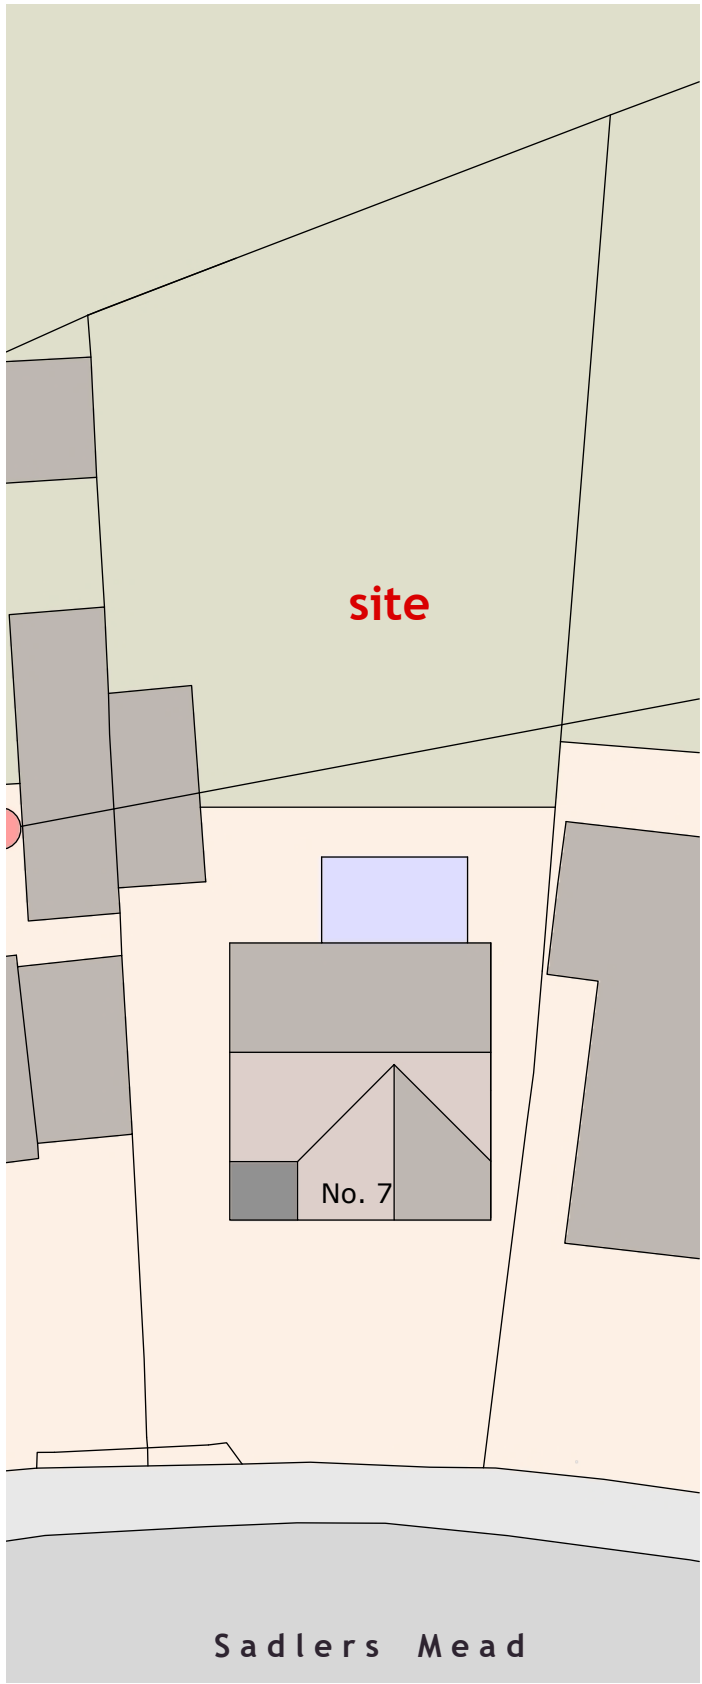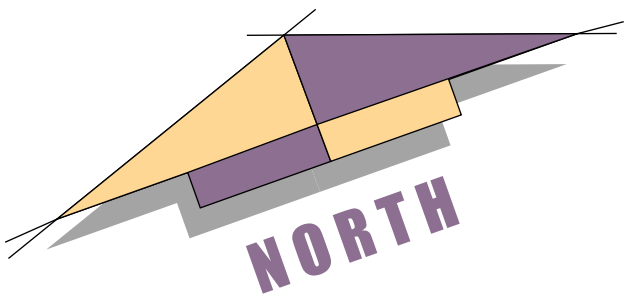

Block Plan 1:250



West Elevation 1:100

EXISTING SURVEY

ROBERT MANNING

ARCHITECTURAL DESIGN

OFFICE 129, 8 THE BRIDGE, CHIPPENHAM, WILTS SN15 1EX

MOBILE: 07909228419 EMAIL: robmanning2000@hotmail.com



PROJECT: PROPOSED EXTENSION & ALTERATIONS TO 7 SADLERS MEAD,
CHIPPENHAM, WILTS FOR MR S. JUGHARD

DRAWING No:- 381/ RJM / 2025/1 REV DATE: MAY 2025

SCALES:- ELEVATIONS & FLOOR PLANS 1:100

ROBERT MANNING, this drawing/design is COPYRIGHT and cannot be copied or used in anyway for the above project or similar ventures, by any means without the express permission of Robert Manning. Always use written measurements in preference to scaling, if in doubt ask report any discrepancies & always use the latest approved plans by Local Authority. Consult on any design changes to the project, so amendments can be made

Scale Bar (A2 print out = 1:100 scale).

  

Scale Bar (A2 print out = 1: 250 scale).