




# 114 SAXON LEAS

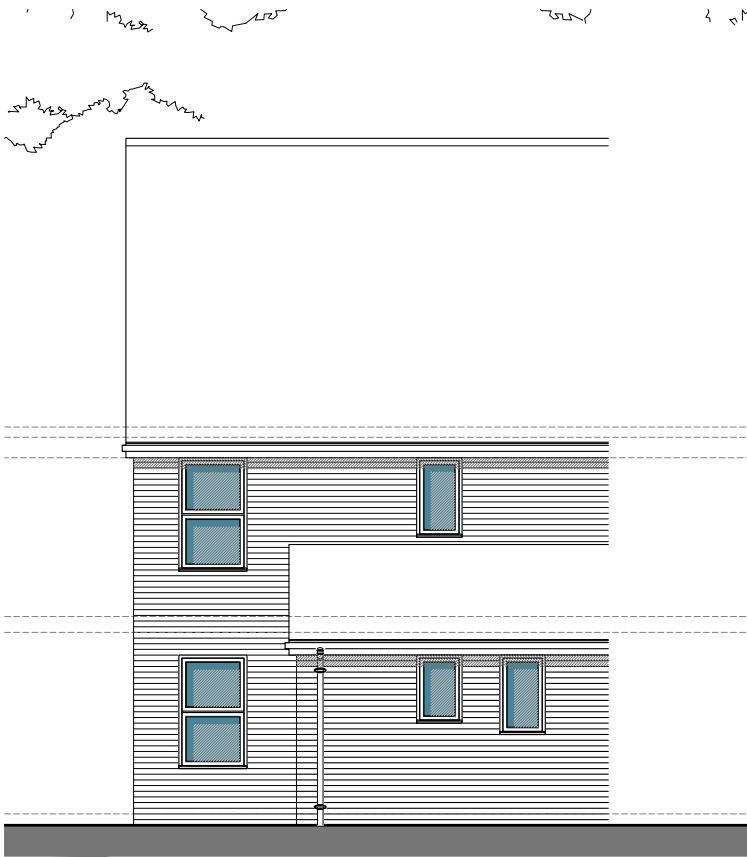


1 NORTH ELEVATION - EXISTING  
scale 1:100

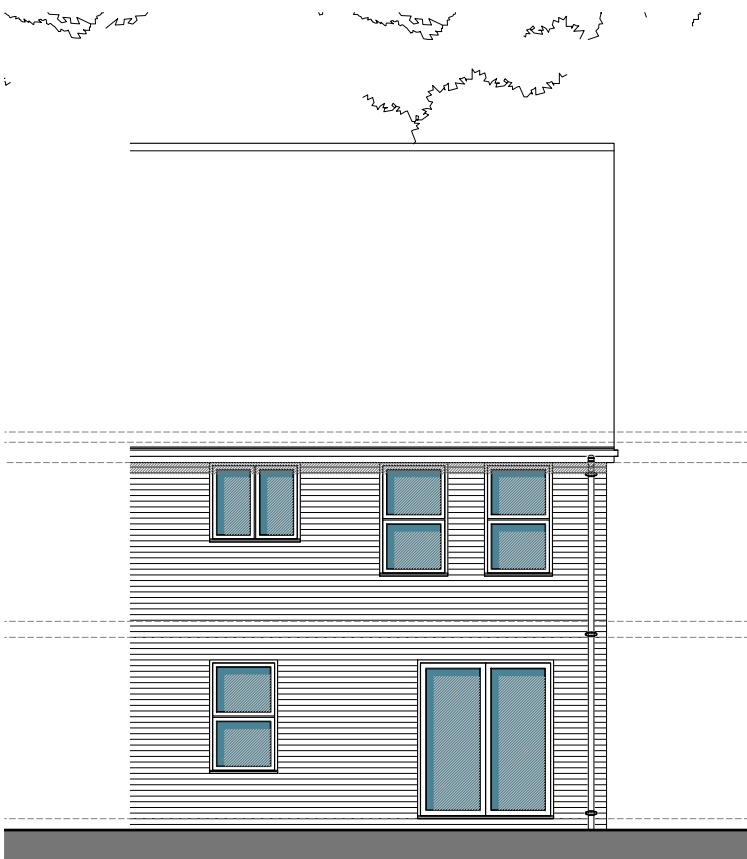

3 SOUTH ELEVATION - EXISTING  
scale 1:100

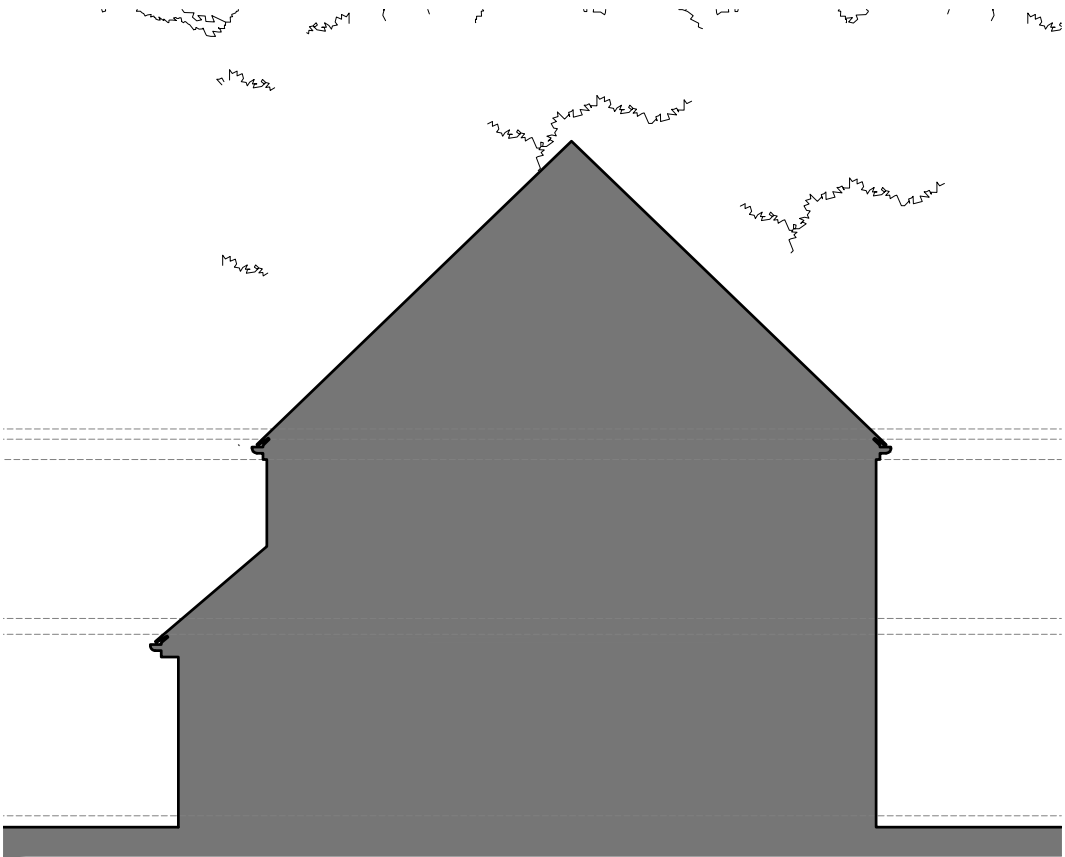

2 WEST ELEVATION - EXISTING  
scale 1:100

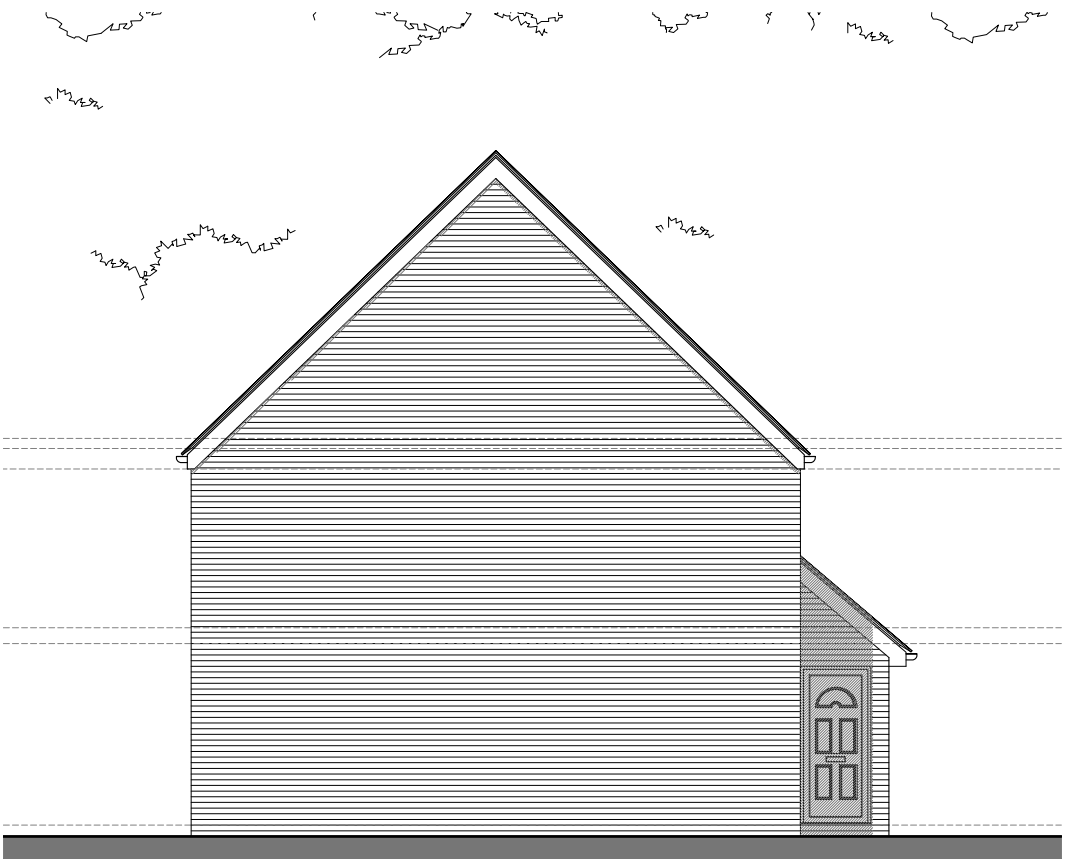

4 EAST ELEVATION - EXISTING  
scale 1:100

## NOTES


THIS DRAWING IS THE COPYRIGHT OF THE ARCHITECTS AND MAY NOT BE REPRODUCED WITHOUT PERMISSION

THE CONTRACTOR IS RESPONSIBLE FOR CHECKING DIMENSIONS, TOLERANCES AND REFERENCE. ANY DISCREPANCIES TO BE CHECKED WITH THE ARCHITECT BEFORE PROCEEDING WITH THE WORKS

WHERE AN ITEM IS COVERED BY DRAWINGS TO DIFFERENT SCALES, THE LARGER SCALE DRAWING IS TO BE WORKED TO

DO NOT SCALE FROM DRAWING, FIGURED DIMENSIONS TO BE WORKED TO AT ALL TIMES

ALL WORK AND MATERIALS TO BE IN ACCORDANCE WITH THE BUILDING REGULATIONS AND TO COMPLY WITH THE RELEVANT CODES OF PRACTICE AND BRITISH STANDARDS

 

| DETAILS | DATE | REVISION |
|---------|------|----------|
|         |      |          |
|         |      |          |
## PLANNING

PROJECT

ELEVATIONS - EXISTING  
PROPOSED ALTERATIONS AND ADDITIONS AT  
114 SAXON LEAS, WINTERSLOW, SALISBURY,  
WILTSHIRE SP5 1RW

|           |                 |          |
|-----------|-----------------|----------|
| DATE      | CLIENT          |          |
| OCT 2025  | MRS C. HEMMINGS |          |
| SCALE     | DRAWING NO.     | REVISION |
| 1:100 @A3 | 2510/02/91/02   | -        |

**MD minutiae**  
ARCHITECTURAL DESIGN  
Phone: 07540103085 | Email: andy\_willson@aol.com