

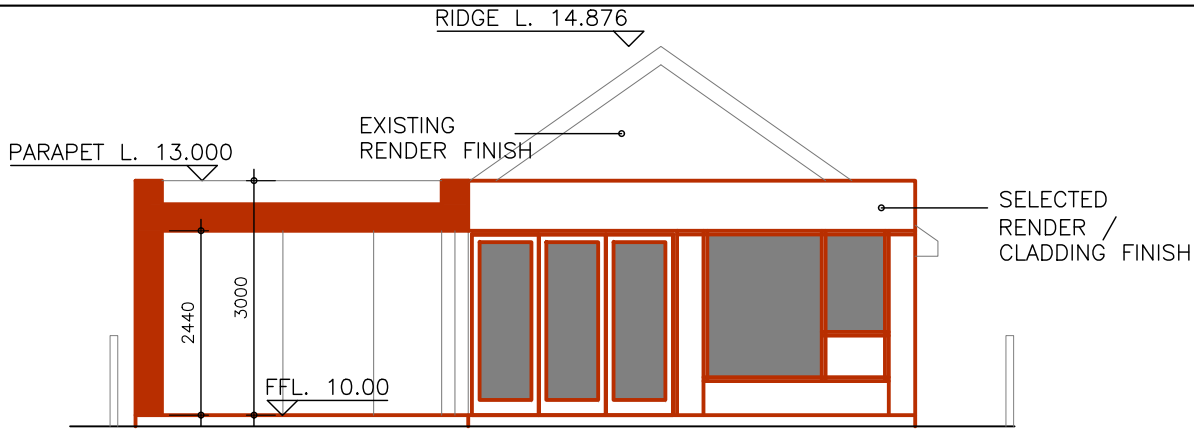


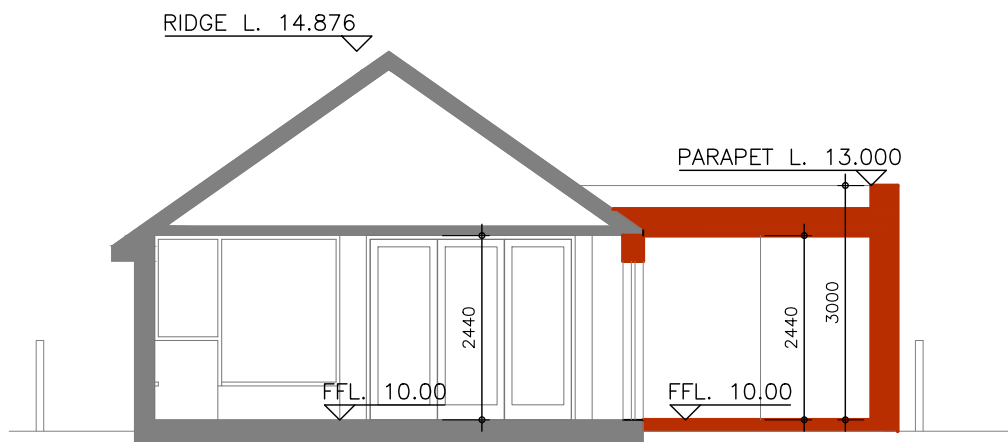



SECTION 3-3

PROPOSED - SCALE: 1:100@A4

 


SECTION 2-2

PROPOSED - SCALE: 1:100@A4

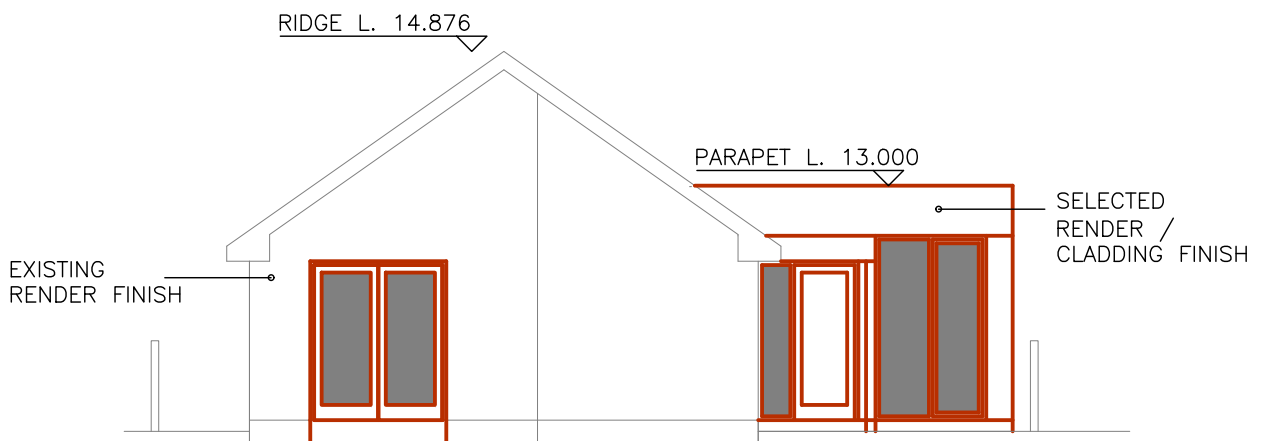 

FRONT ELEVATION

PROPOSED - SCALE: 1:100@A4

 

- PROPOSED
- EXISTING
- DEMOLITION

REF	REVISIONS	DATE	TITLE	Extension to the existing dwelling at 2 Hillview Close, Amesbury.
			CLIENT:	Mr. Andy Price
			DRAWING TITLE:	Proposed Section & Elevation Sheet 2
			DRAWN:	JK
			CHECKED:	MOC
			SCALE:	1:100@A4
			DATE:	July, '25
			STATUS:	PLANNING
			DRAWING NO.:	25.14-401P

praxis architecture

Tel: 0203 008 4544 Mob: 0743 222 3668 Email: info@praxisarc.com
WARNFORD COURT, 29 THROMORTON ST., LONDON, EC2N 2AT