



114 SAXON LEAS

NOTES
THIS DRAWING IS THE COPYRIGHT OF THE ARCHITECTS AND MAY NOT BE REPRODUCED WITHOUT PERMISSION
THE CONTRACTOR IS RESPONSIBLE FOR CHECKING DIMENSIONS, TOLERANCES AND REFERENCE. ANY DISCREPANCIES TO BE CHECKED WITH THE ARCHITECT BEFORE PROCEEDING WITH THE WORKS
WHERE AN ITEM IS COVERED BY DRAWINGS TO DIFFERENT SCALES, THE LARGER SCALE DRAWING IS TO BE WORKED TO
DO NOT SCALE FROM DRAWING, FIGURED DIMENSIONS TO BE WORKED TO AT ALL TIMES
ALL WORK AND MATERIALS TO BE IN ACCORDANCE WITH THE BUILDING REGULATIONS AND TO COMPLY WITH THE RELEVANT CODES OF PRACTICE AND BRITISH STANDARDS

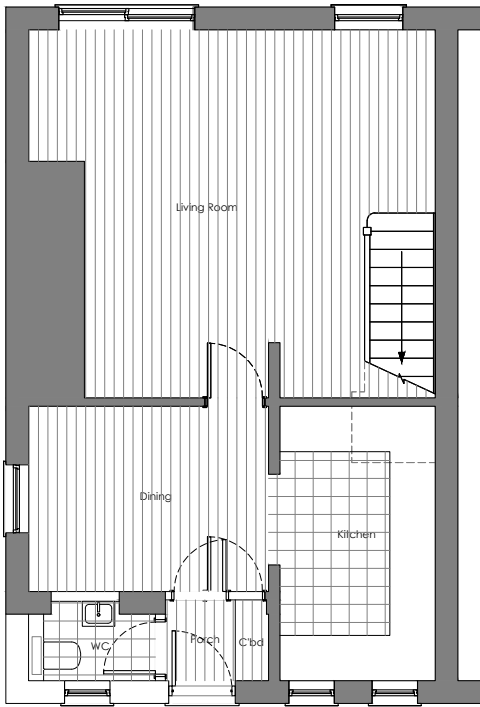

1 GROUND FLOOR PLAN - PROPOSED
scale 1:100

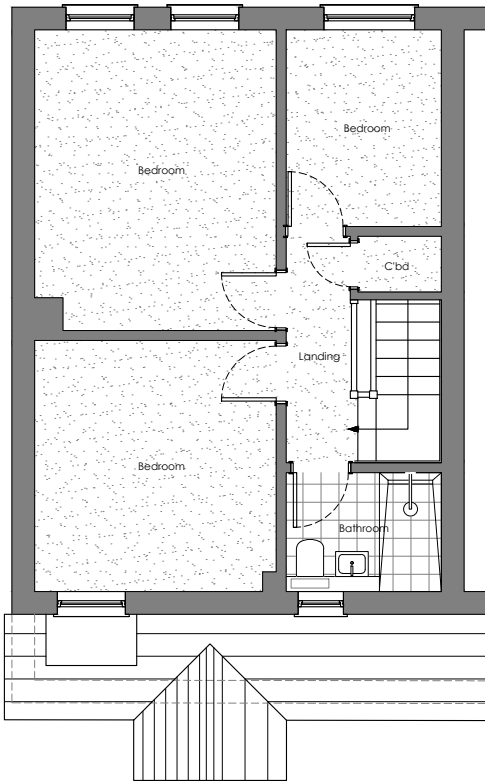

2 FIRST FLOOR PLAN - PROPOSED
scale 1:100



3 ROOF PLAN - PROPOSED
scale 1:100



DETAILS	DATE	REVISION

PLANNING

PROJECT		
PLANS - PROPOSED		
PROPOSED ALTERATIONS AND ADDITIONS AT 114 SAXON LEAS, WINTERSLOW, SALISBURY, WILTSHIRE SP5 1RW		
DATE	CLIENT	
NOV 2025	MRS C. HEMMING	
SCALE	DRAWING NO.	REVISION
1:100 @A3	2510/02/05/01	-