


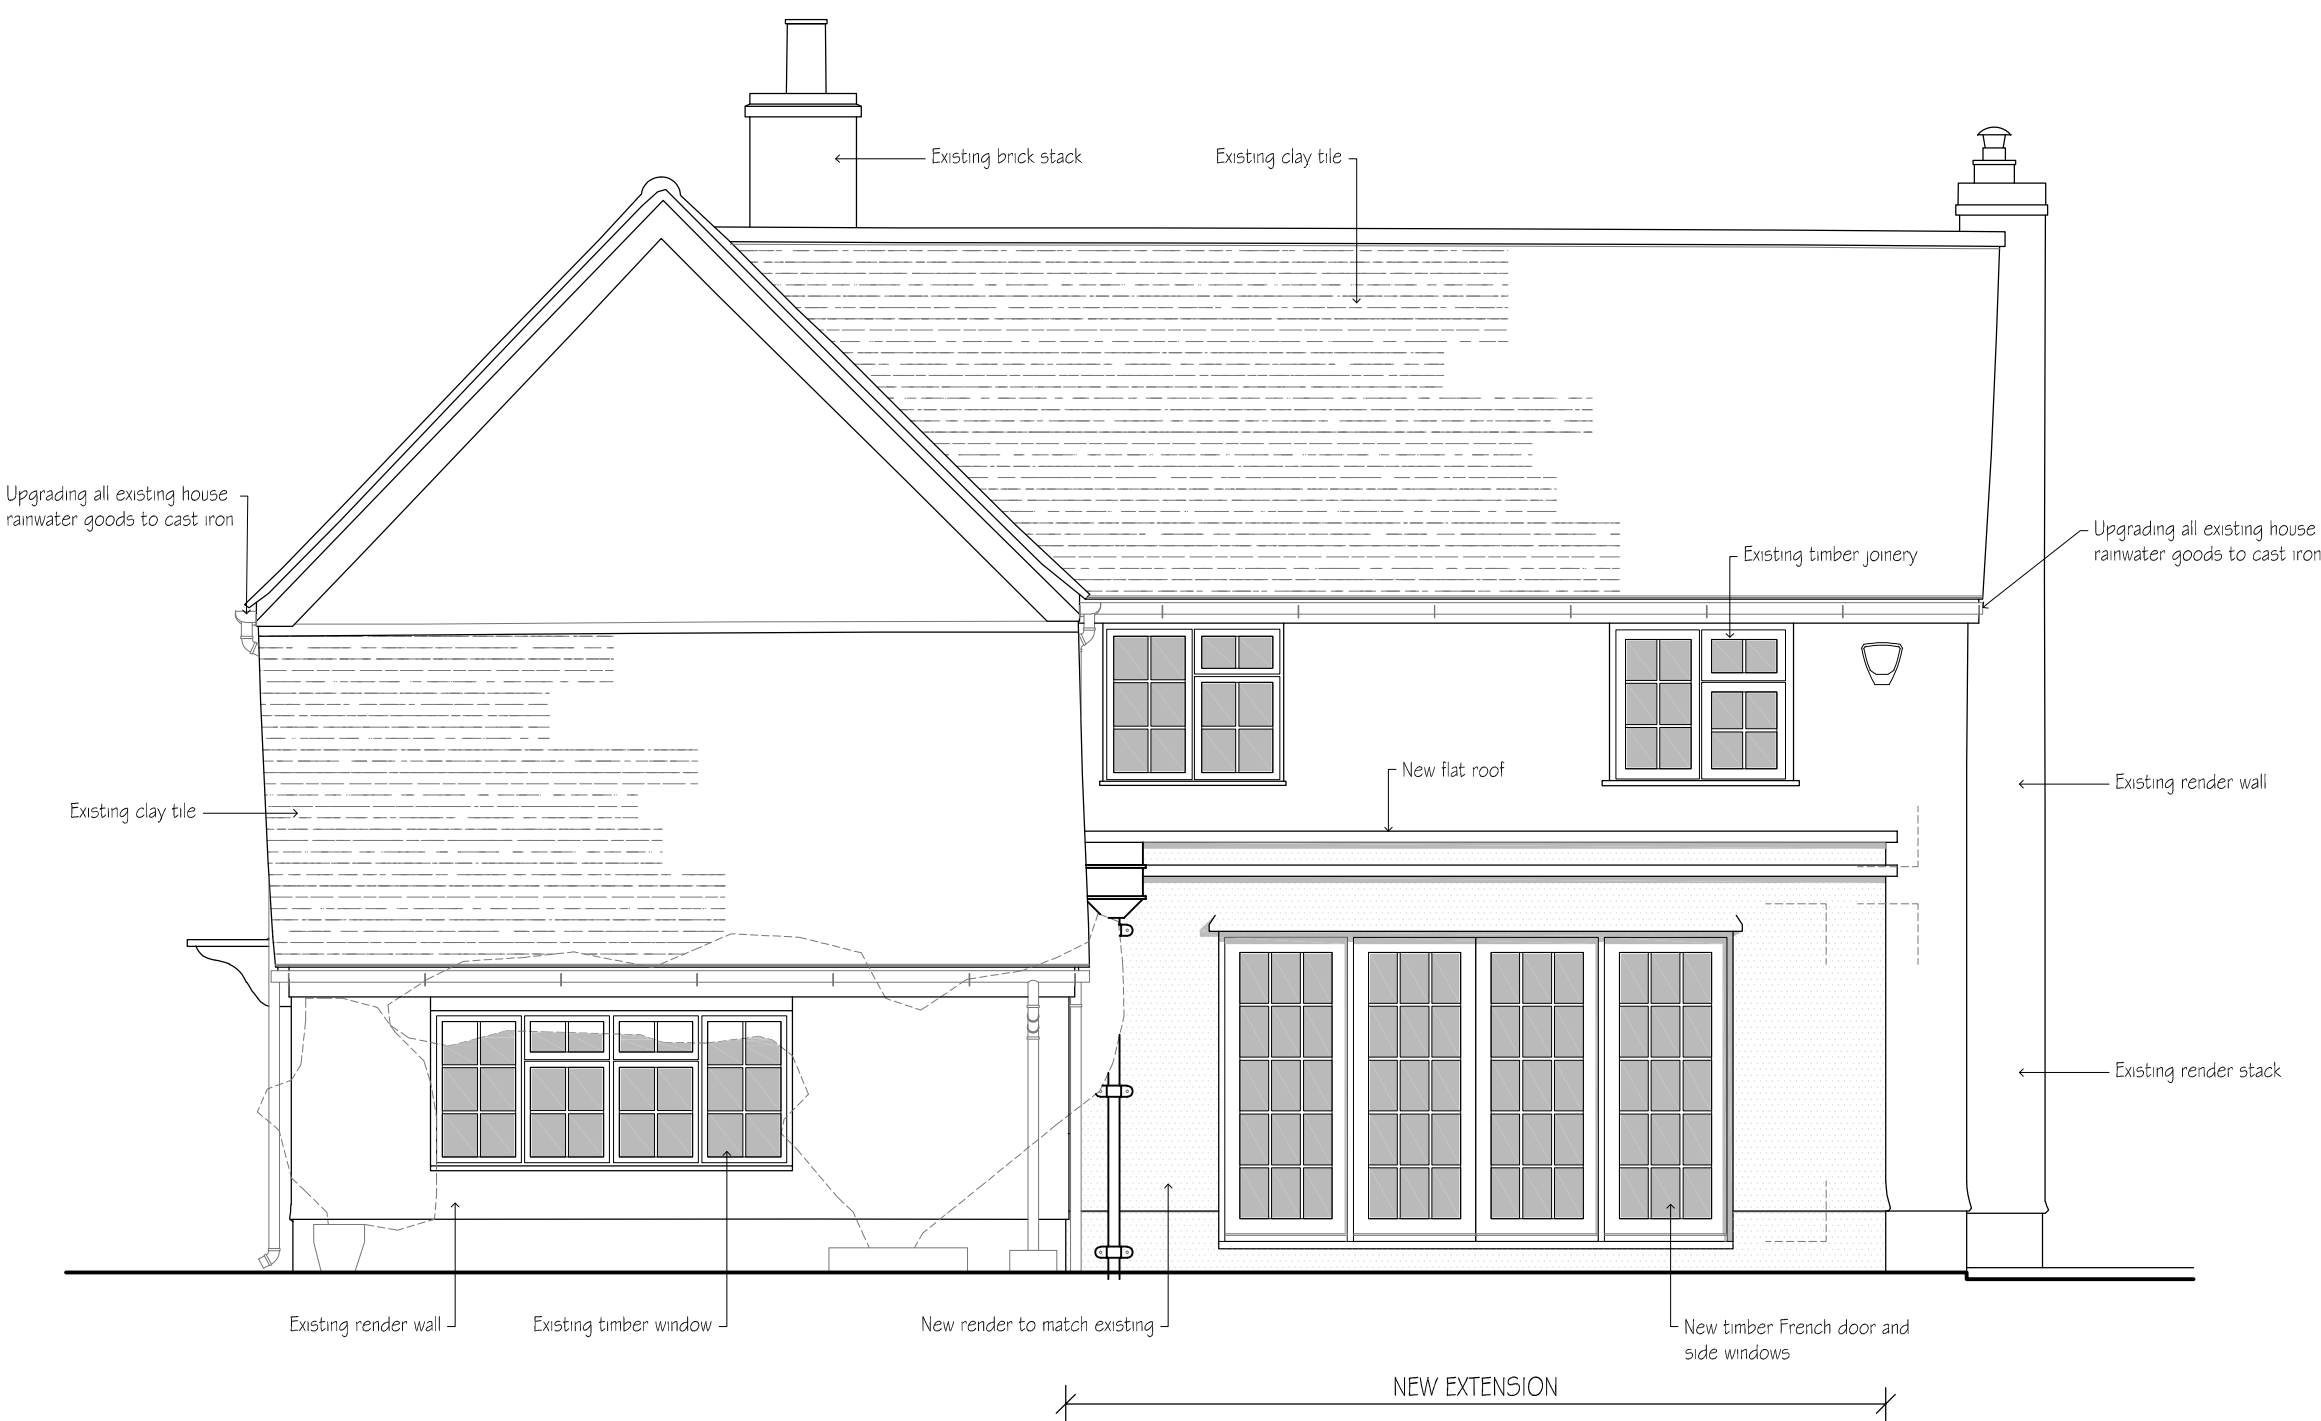


SOUTH EAST ELEVATION
1:50



NORTH EAST ELEVATION
1:50



SOUTH WEST ELEVATION
1:50

 

NORTH WEST ELEVATION
1:50

B	Cast iron Rainwater goods	AL	06.01.26
A	Additional doors added	AL	11.12.25
revisions		initial	date

Contractors, Sub Contractors and Suppliers are to check all relevant dimensions and levels of site and buildings before commencing any shop drawings or building work.

This drawing is copyright and may not be reproduced in any part of form without the written consent of Fowler Architecture and Planning

project
THE OLD FARMHOUSE
Poulshot

planning

drawing
Design Scheme
Elevations

scale
1:100 @A1

drawn by
AL

date
Nov '25

250203-003
drawing no

B
rev

FOWLER
ARCHITECTURE & PLANNING

39 High Street
Pewsey
Wiltshire
SN9 5AF

tel (01672) 569444

fax (01672) 569488

enquiries@faap.co.uk