




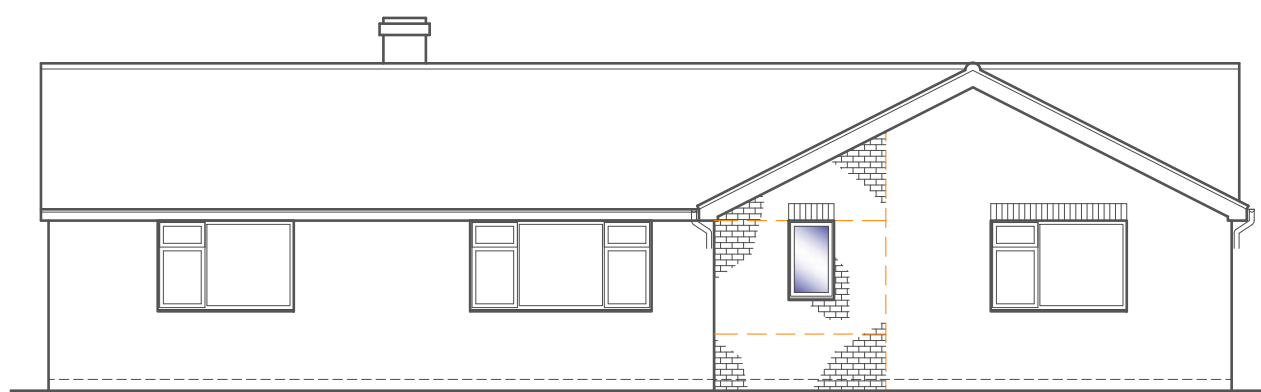


FRONT ELEVATION  
Scale 1:100

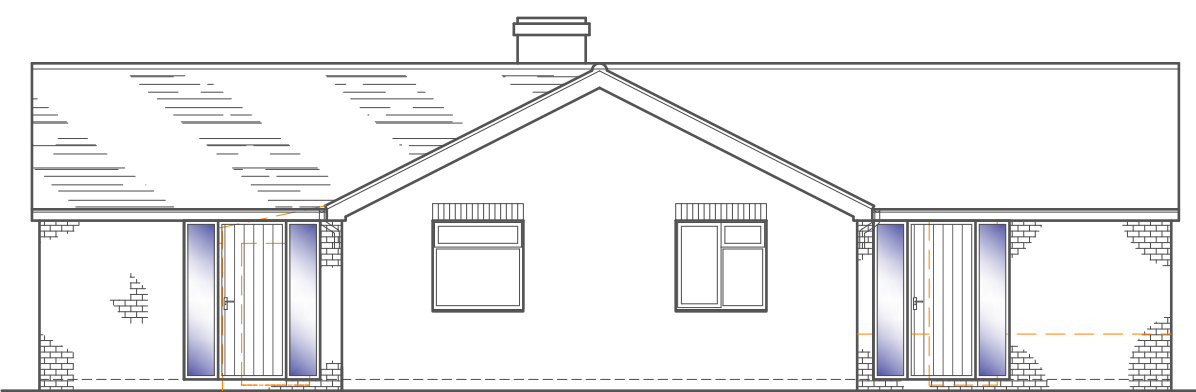


SIDE ELEVATION  
Scale 1:100

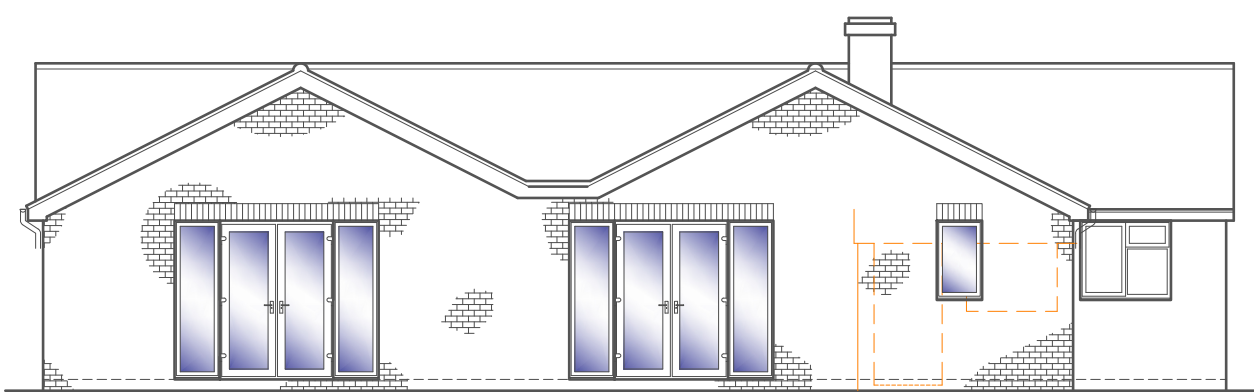


REAR ELEVATION  
Scale 1:100

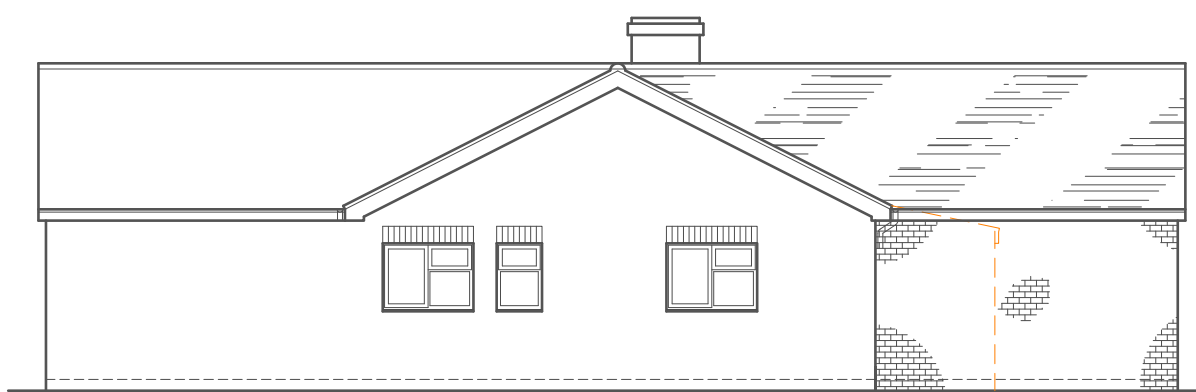


SIDE ELEVATION  
Scale 1:100

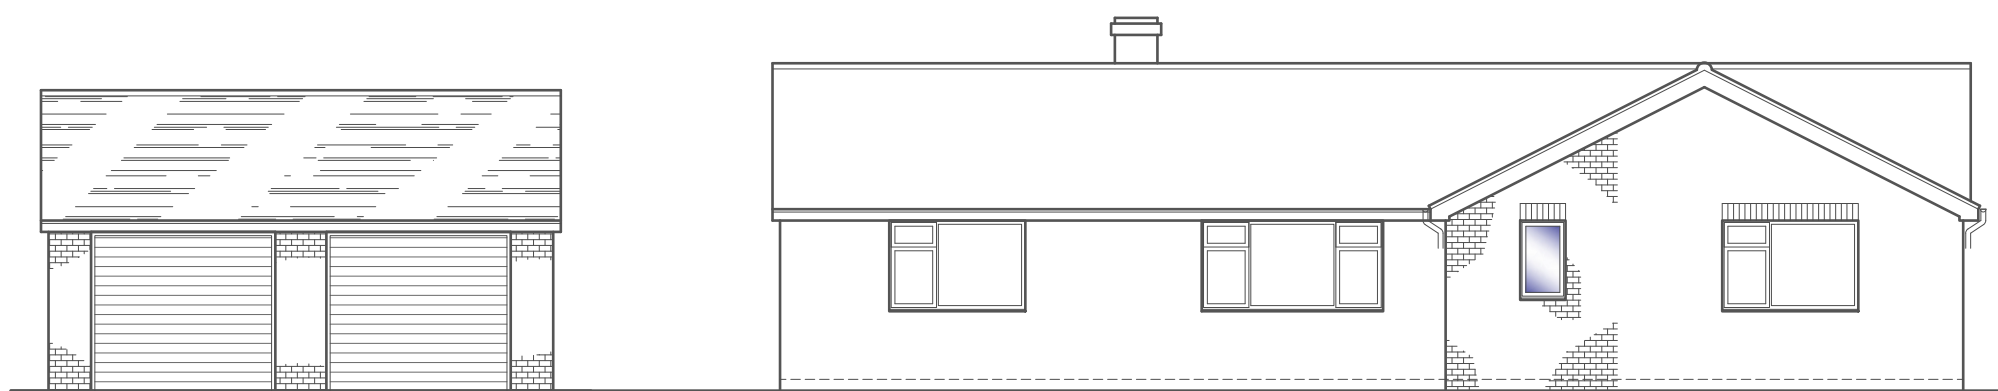

HOUSE & GARAGE FRONT ELEVATION  
Scale 1:100

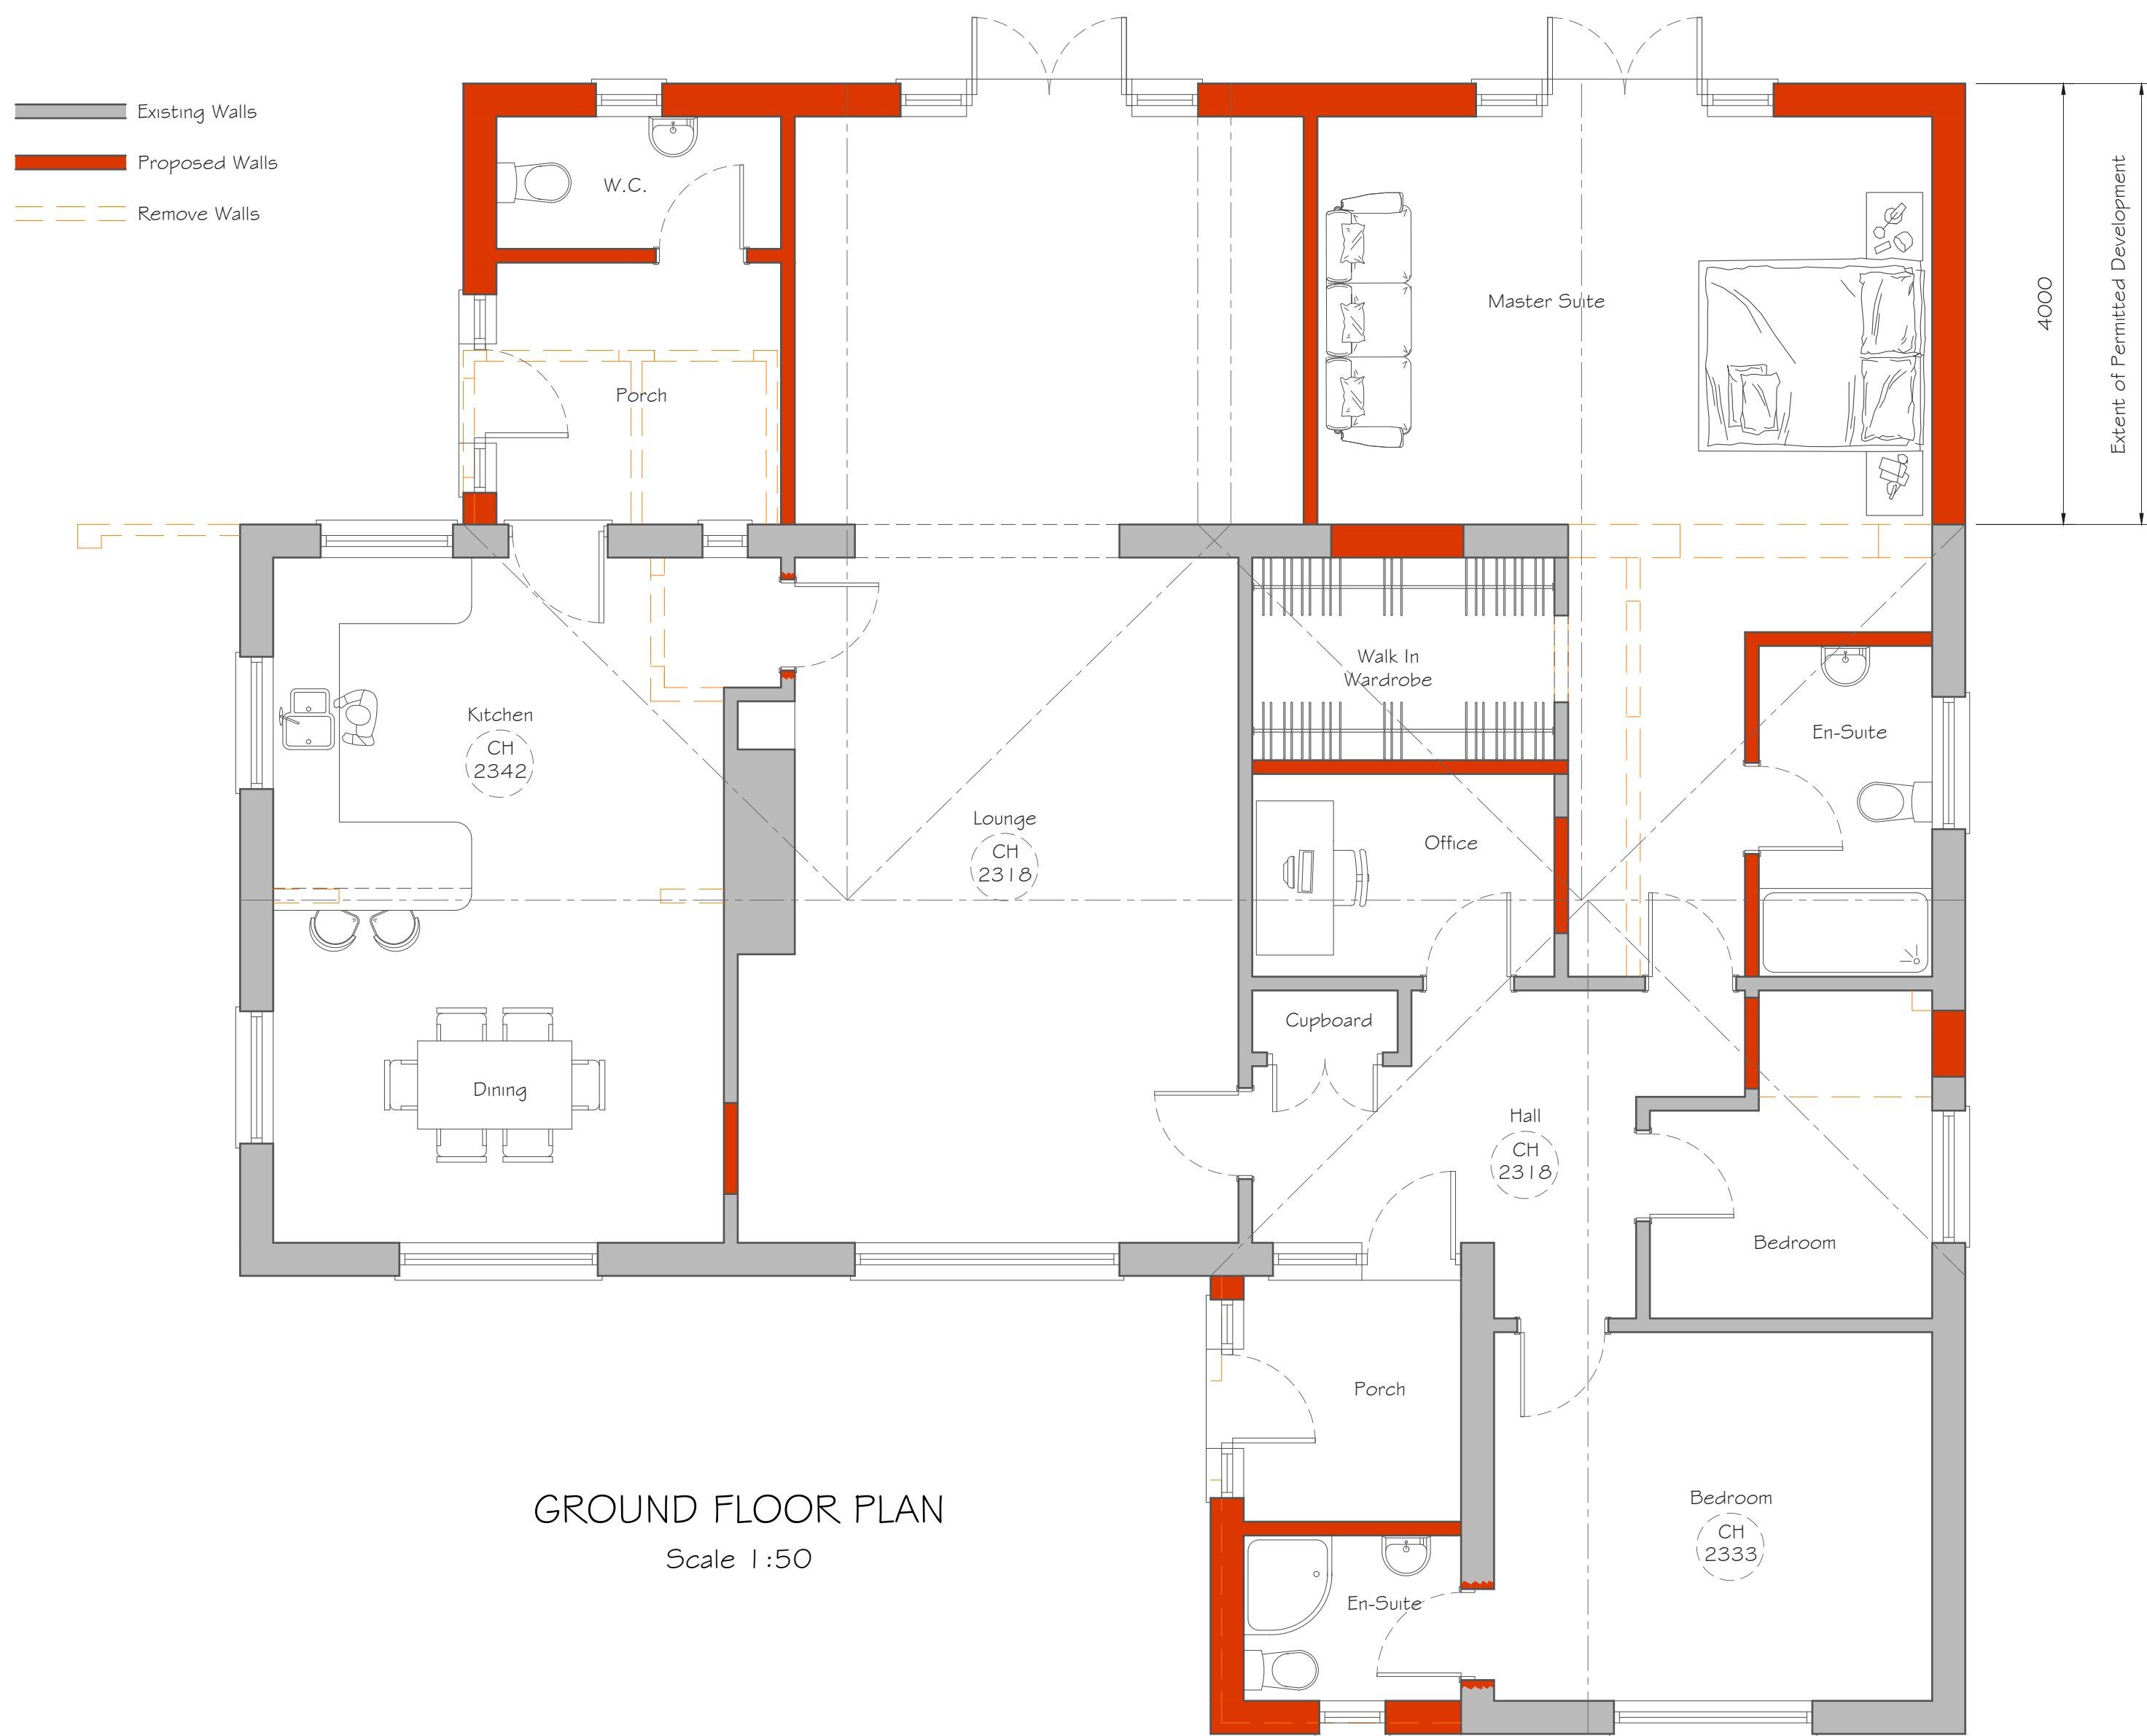



GROUND FLOOR PLAN  
Scale 1:50

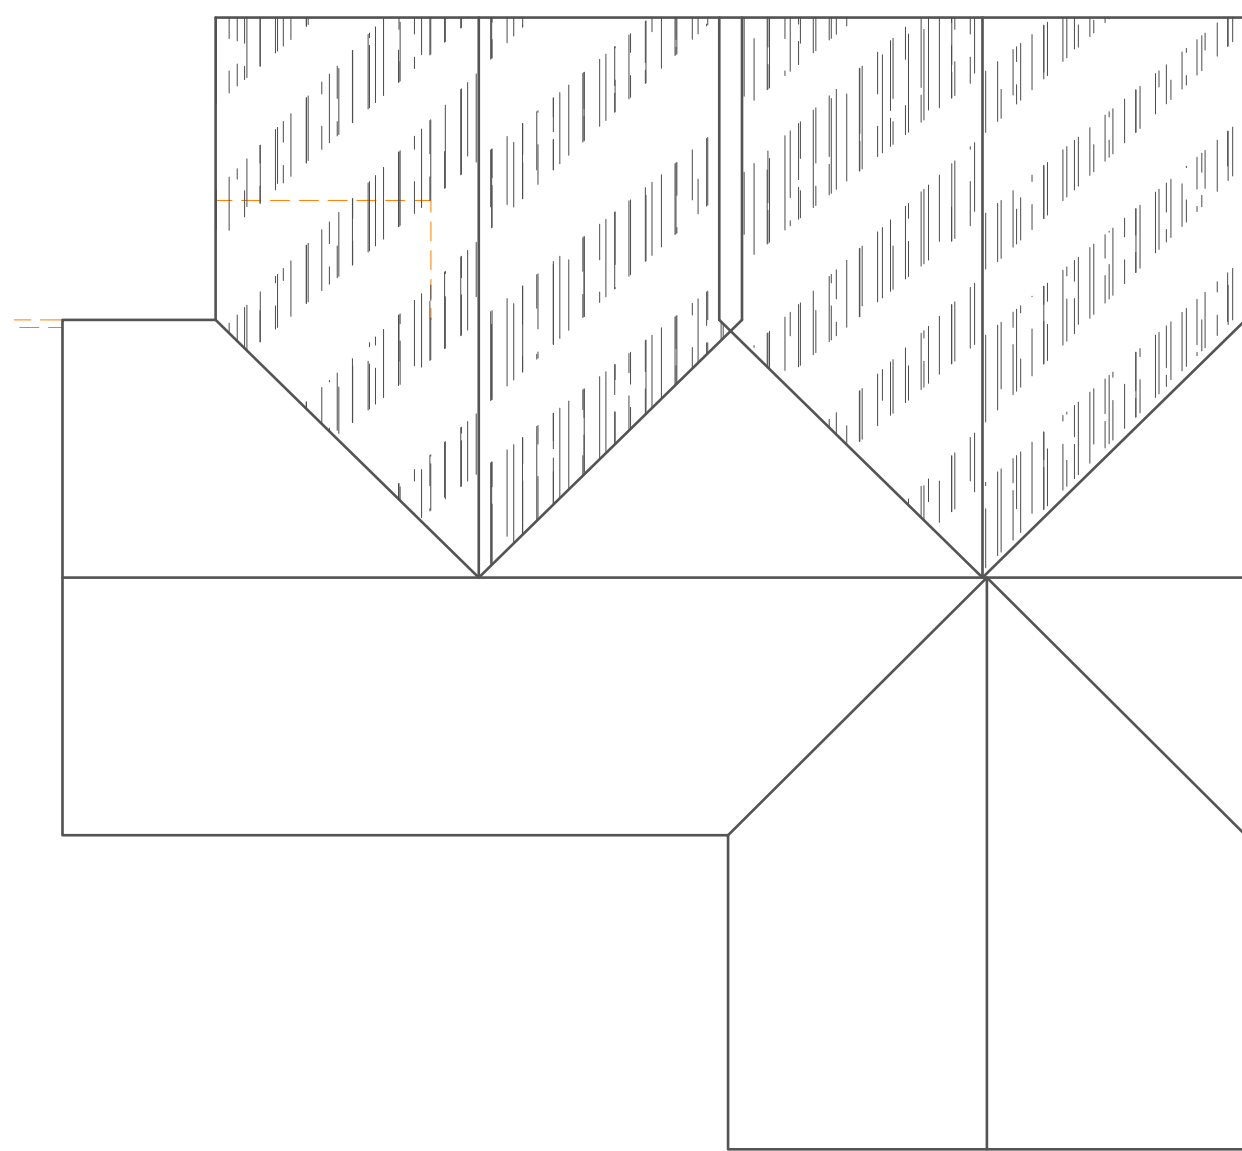

ROOF PLAN  
Scale 1:100



BLOCK PLAN  
Scale 1:500

 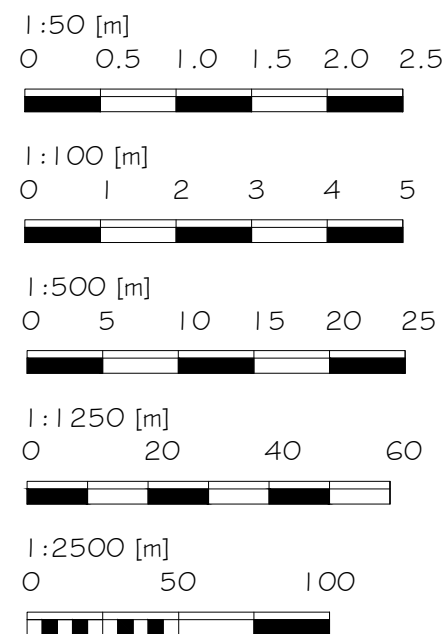

Alex Dawson  
www.addraughting.co.uk  
alex@addraughting.co.uk  
01672 511412  
07791 341698

59 Barrow Close  
Marlborough  
Wiltshire  
SN8 2BE



|               |            |                                                                                    |          |
|---------------|------------|------------------------------------------------------------------------------------|----------|
| Client        |            | MR HINES                                                                           |          |
| Job Title     |            | EXTENSION AT:<br>GREENFIELD,<br>WESTCOURT,<br>BURBAGE,<br>MARLBOROUGH,<br>SN8 3BN. |          |
| Drawing Title |            | PROPOSED ELEVATIONS AND PLANS                                                      |          |
| Scale         |            | AS SHOWN                                                                           |          |
| Date          | 15/01/2026 | Drawn                                                                              | AD       |
| Drawing No.   |            | 1597-02                                                                            | Rev<br>E |