



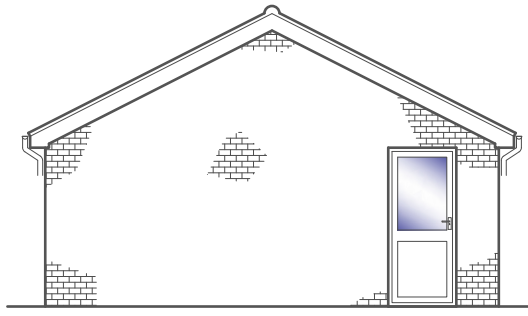


FRONT ELEVATION
Scale 1:100

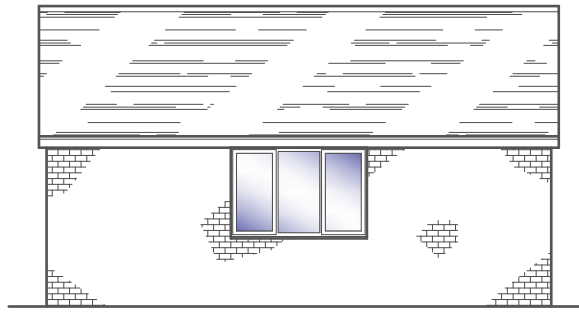


SIDE ELEVATION
Scale 1:100




REAR ELEVATION
Scale 1:100

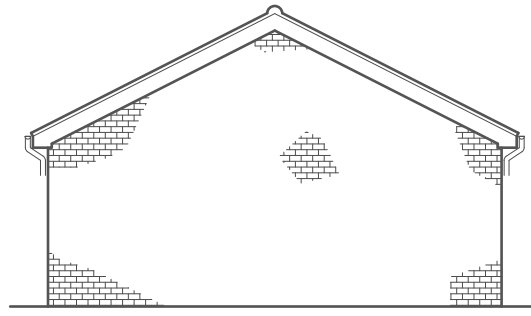


SIDE ELEVATION
Scale 1:100

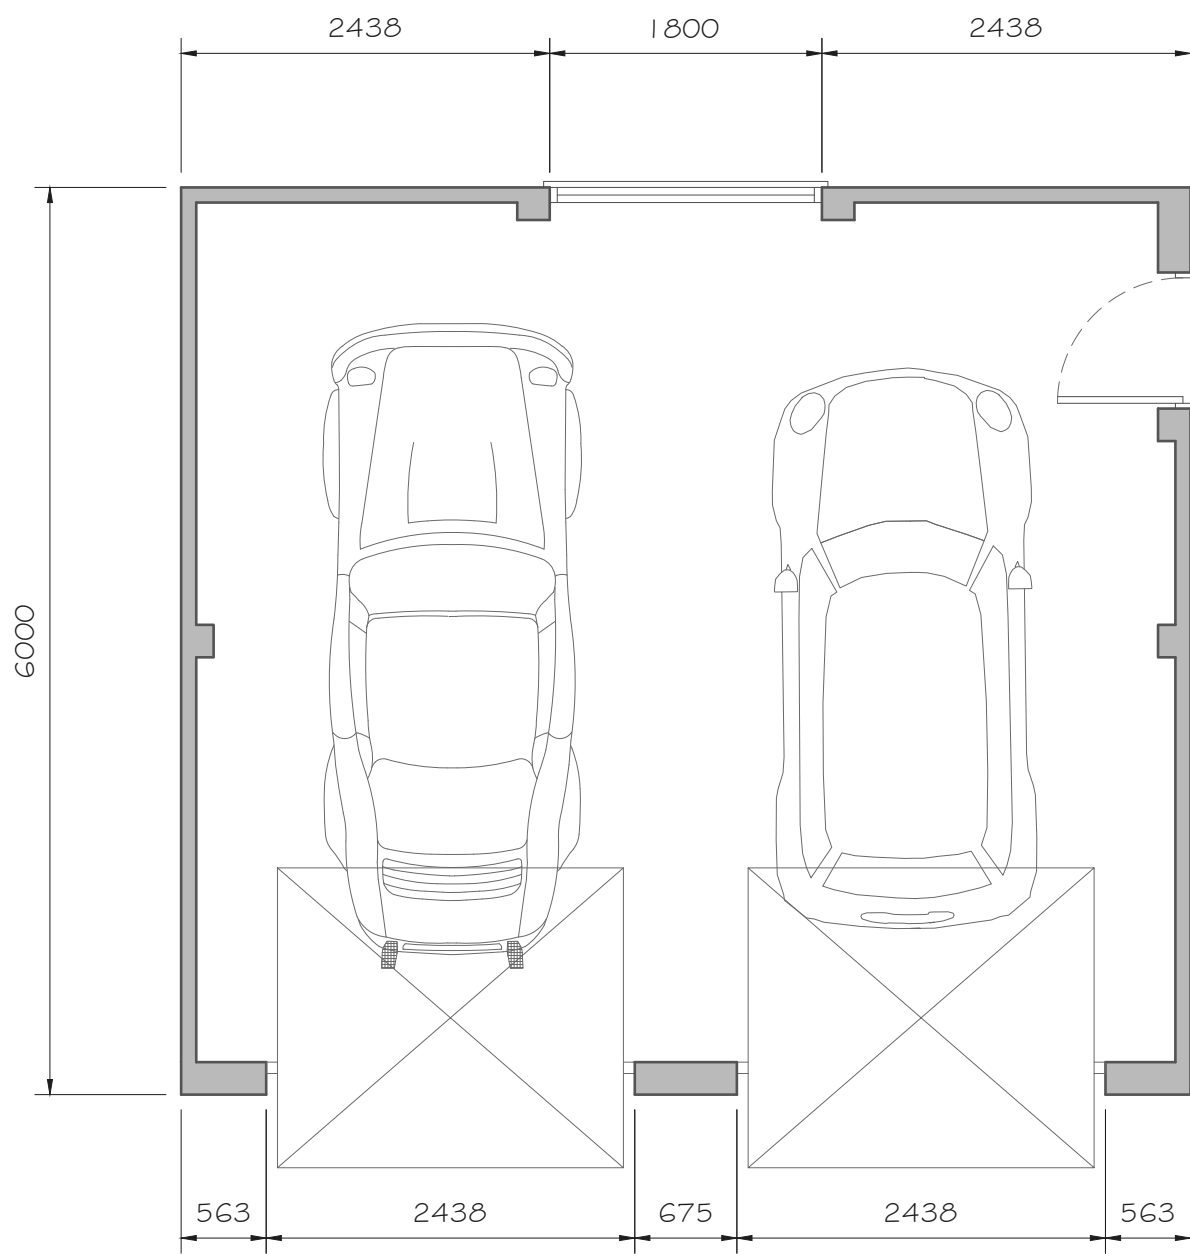

GROUND FLOOR PLAN
Scale 1:50

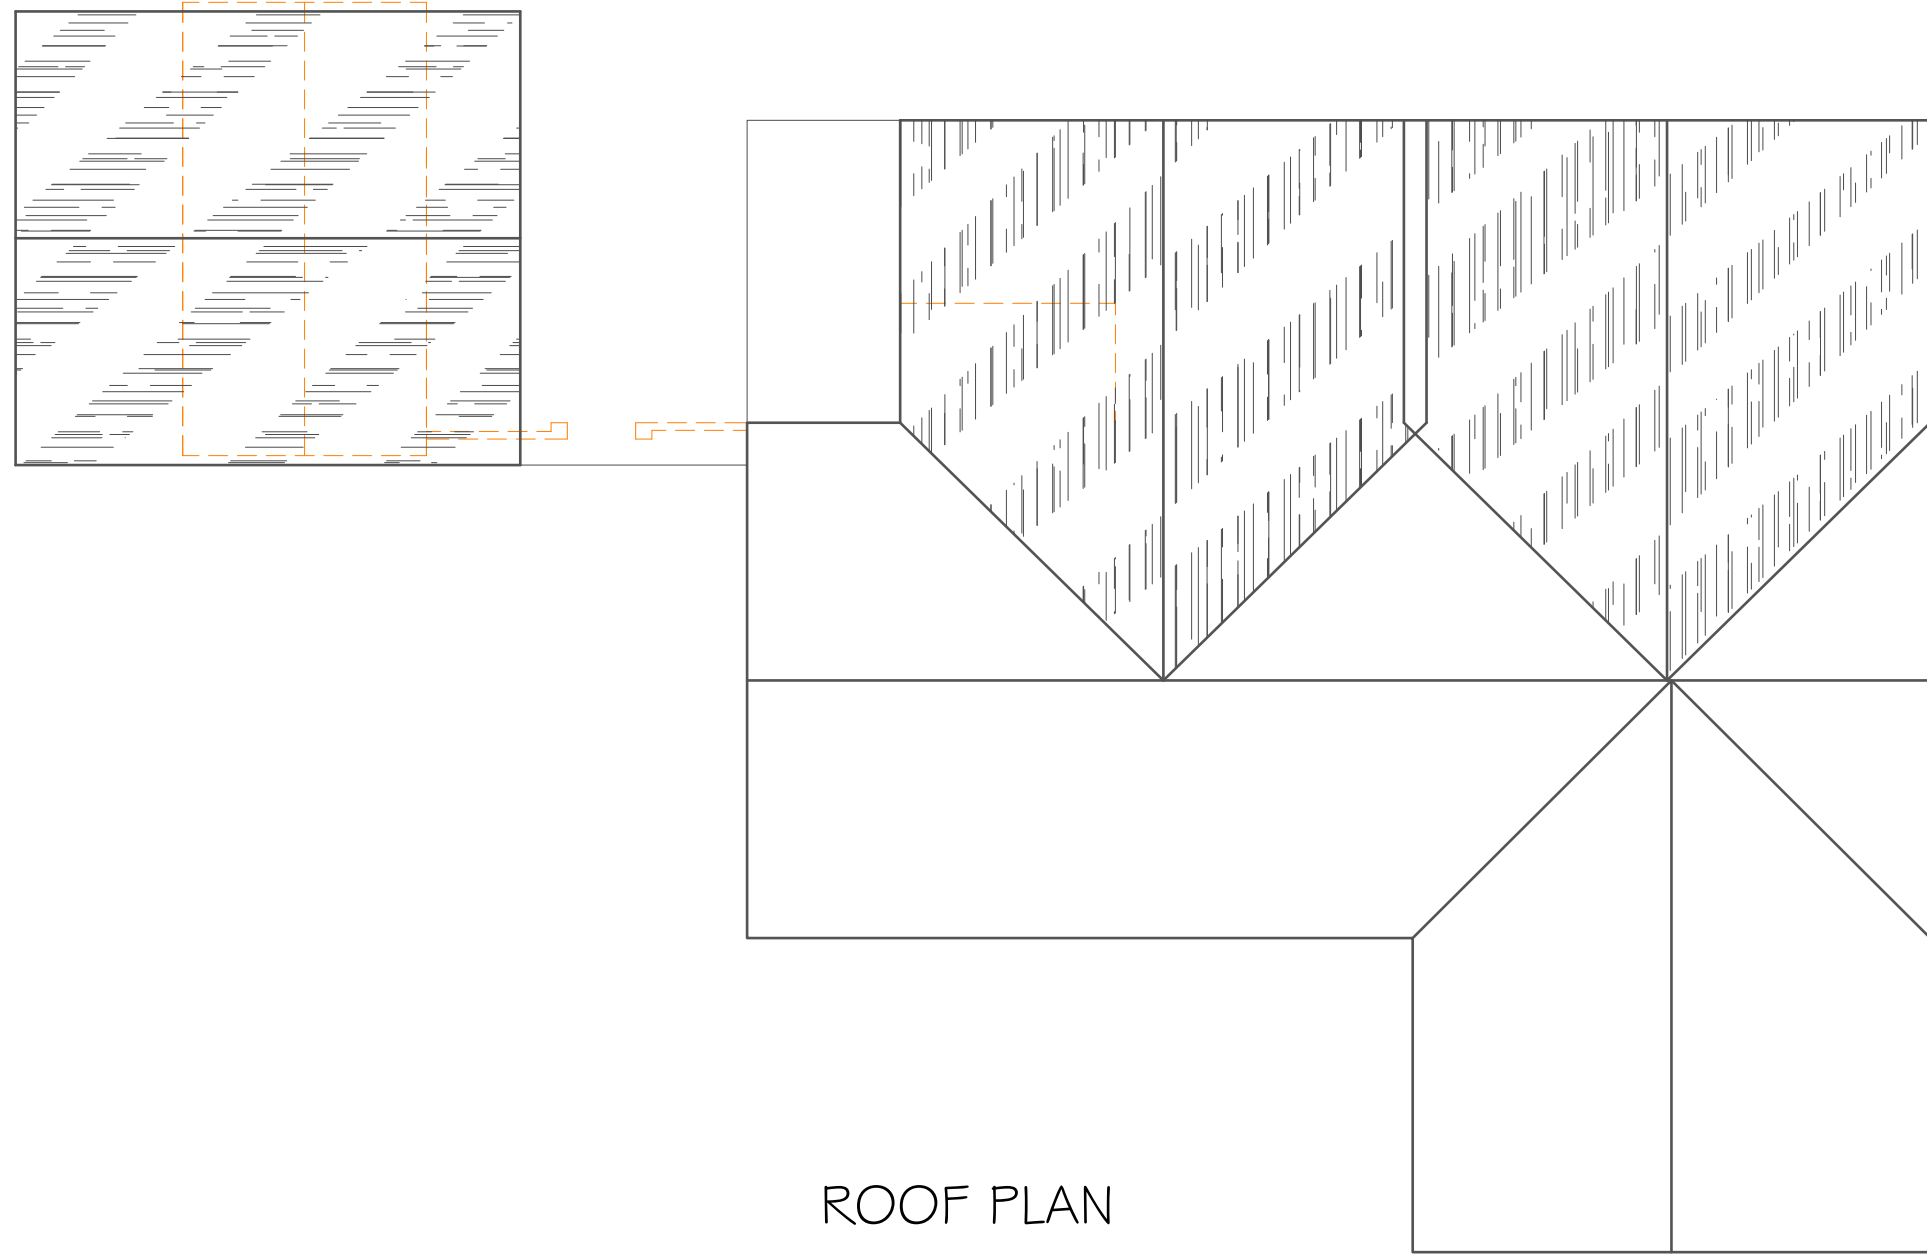

ROOF PLAN
Scale 1:100

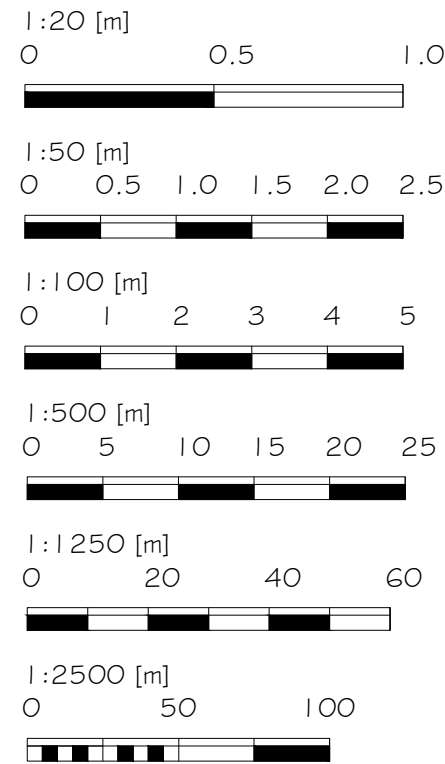

Alex Dawson
www.addraughting.co.uk
alex@addraughting.co.uk
01672 511412
07791 341698

59 Barrow Close
Marlborough
Wiltshire
SN8 2BE



Client		MR HINES	
Job Title		GARAGE AT: GREENFIELD, WESTCOURT, BURBAGE, MARLBOROUGH, SN8 3BN.	
Drawing Title		PROPOSED ELEVATIONS AND PLANS	
Scale		AS SHOWN	
Date	15/01/2026	Drawn	AD
Drawing No.		1597-03	
		Rev	
		D	