



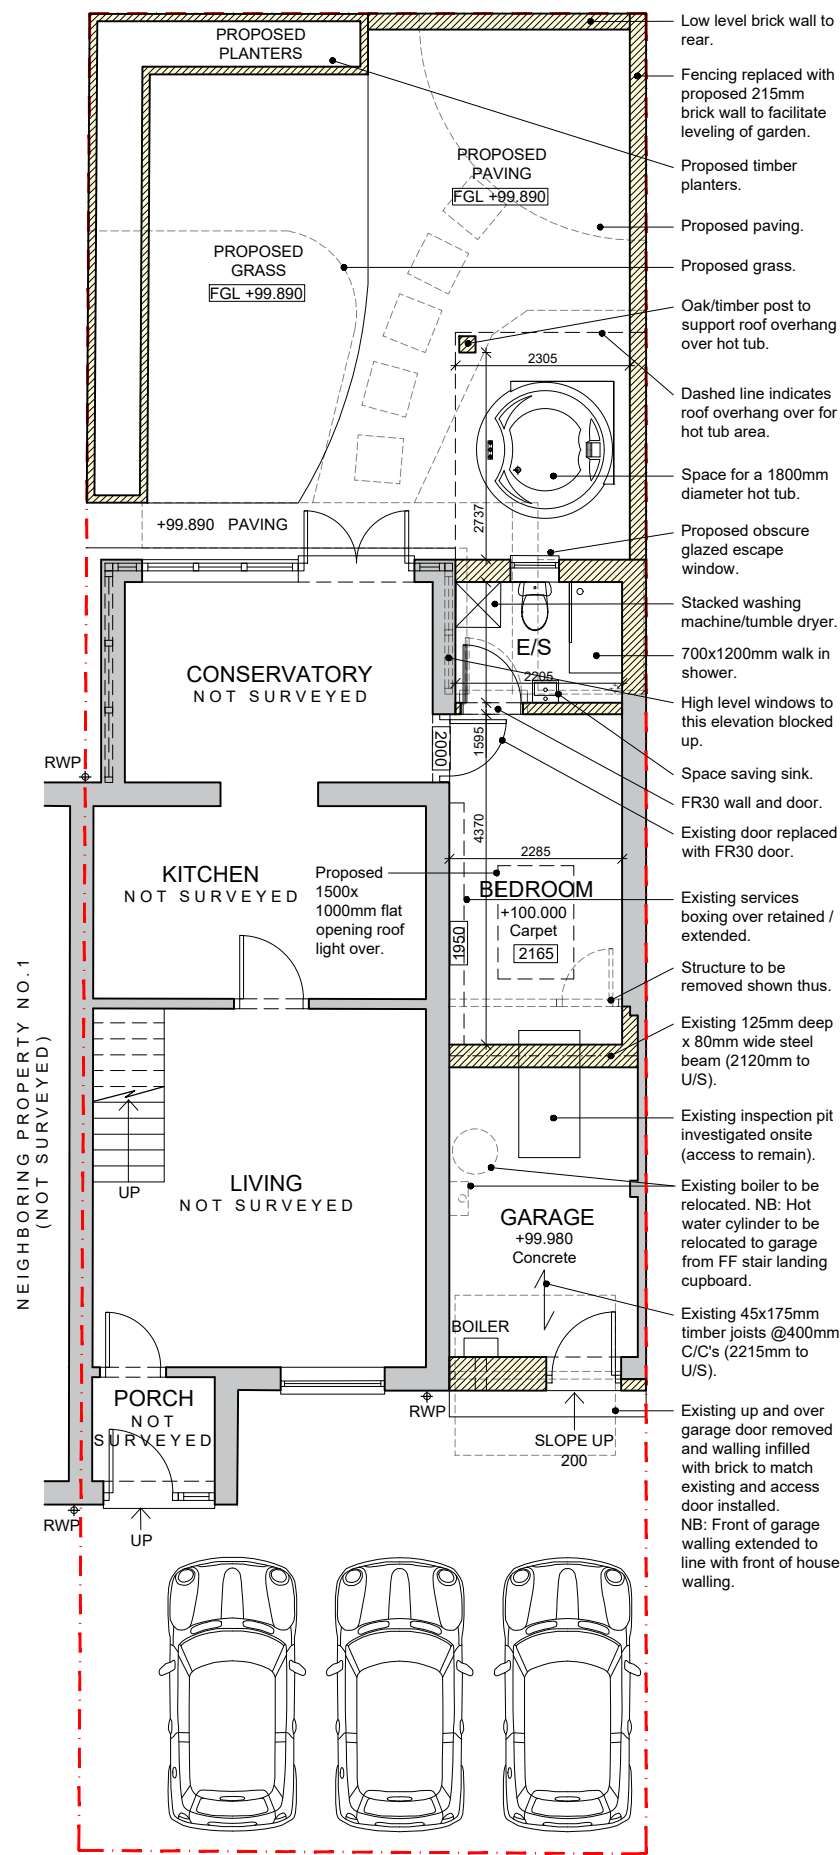


Proposed Site / Ground Floor Plan
1:50 @ A1 (1:100 @ A3)


NEIGHBORING PROPERTY NO. 3
(NOT SURVEYED)

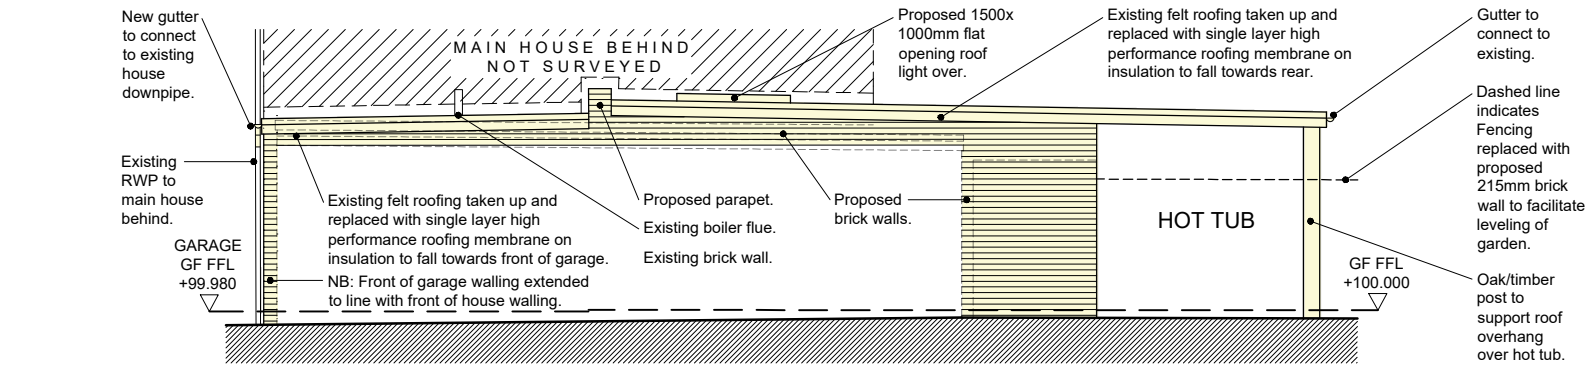


Proposed South East Elevation
1:50 @ A1 (1:100 @ A3)

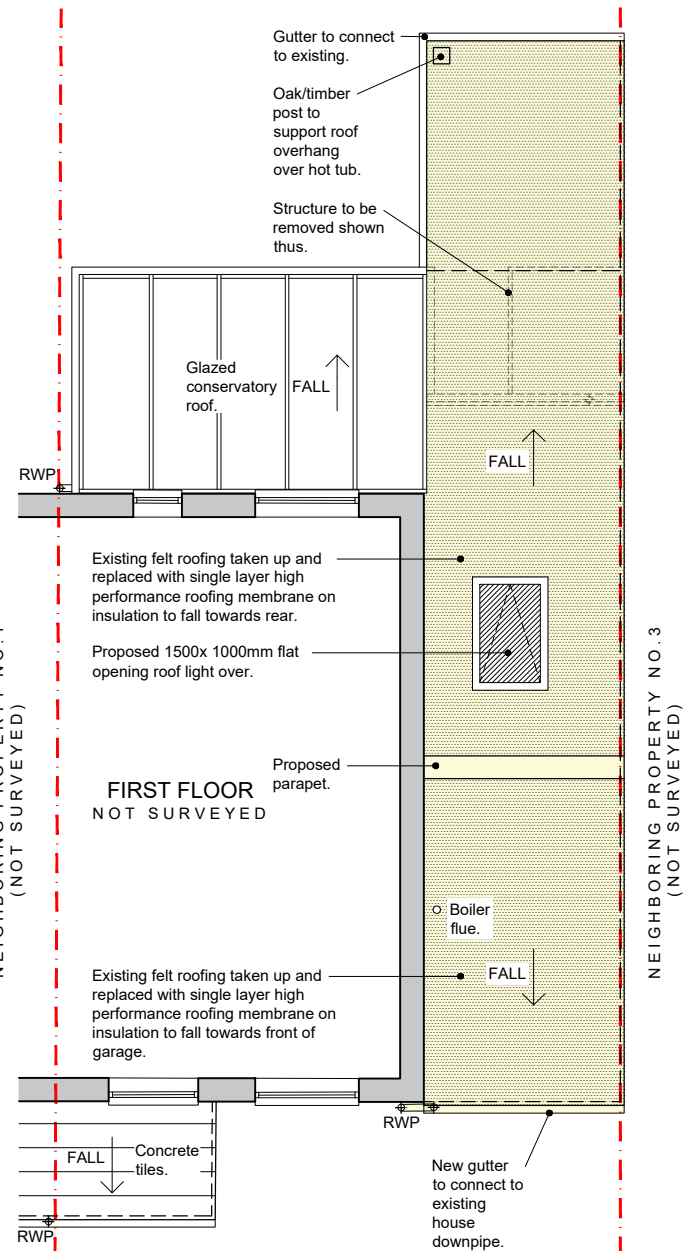

Proposed Roof Plan
1:50 @ A1 (1:100 @ A3)



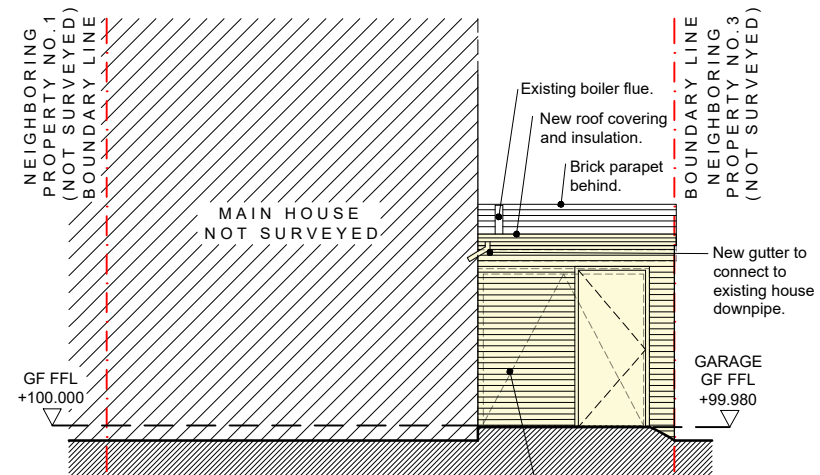


Proposed South West Elevation
1:50 @ A1 (1:100 @ A3)

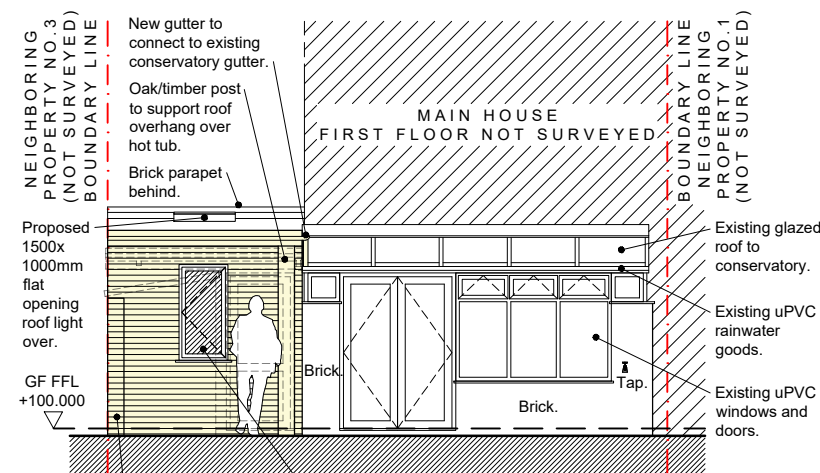

Proposed North East Elevation
1:50 @ A1 (1:100 @ A3)

NOTES:
This drawing is copyright of the Architects and must not be used without their permission. All dimensions to be checked on site. Discrepancies and omissions to be reported immediately to the Architect.

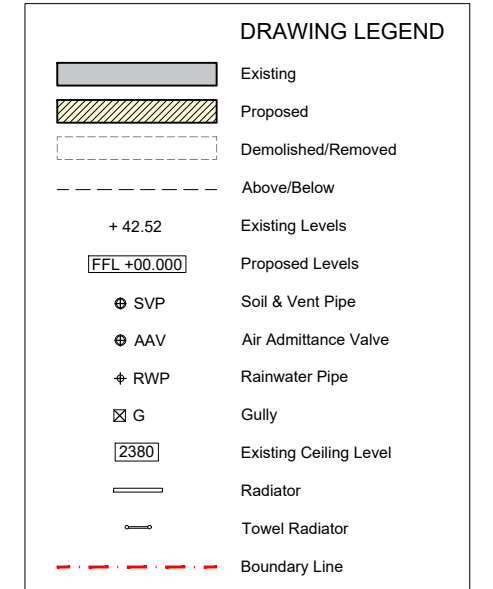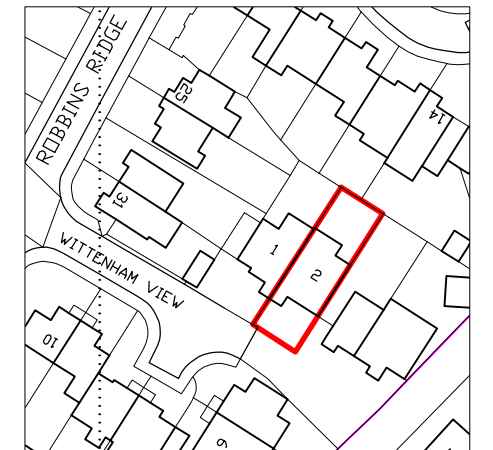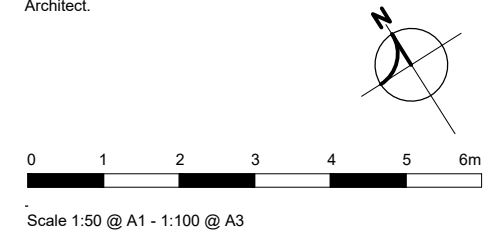

PLANNING APPLICATION

A	Parking shown.	16.01.26
Rev	Revision	Date



Macey's Architectural Design & Development Ltd
15 Craybourne Road, Melksham, Wiltshire, SN12 7DH
Email: benmacey@maddltd.co.uk Tel: 07867417112

Title: Proposed Plans and Elevations
Extension & Alterations
Project: 2 Wittenham View, Amesbury,
Salisbury, SP4 7RJ
Client: Mr Chris & Mrs Sarah Brook
Drawing Scale: 1:50 @ A1 (1:100 @ A3)
Drawing Date: September 2025

Drawing Number: 25/1069/201 A