





Location Plan 1:1250

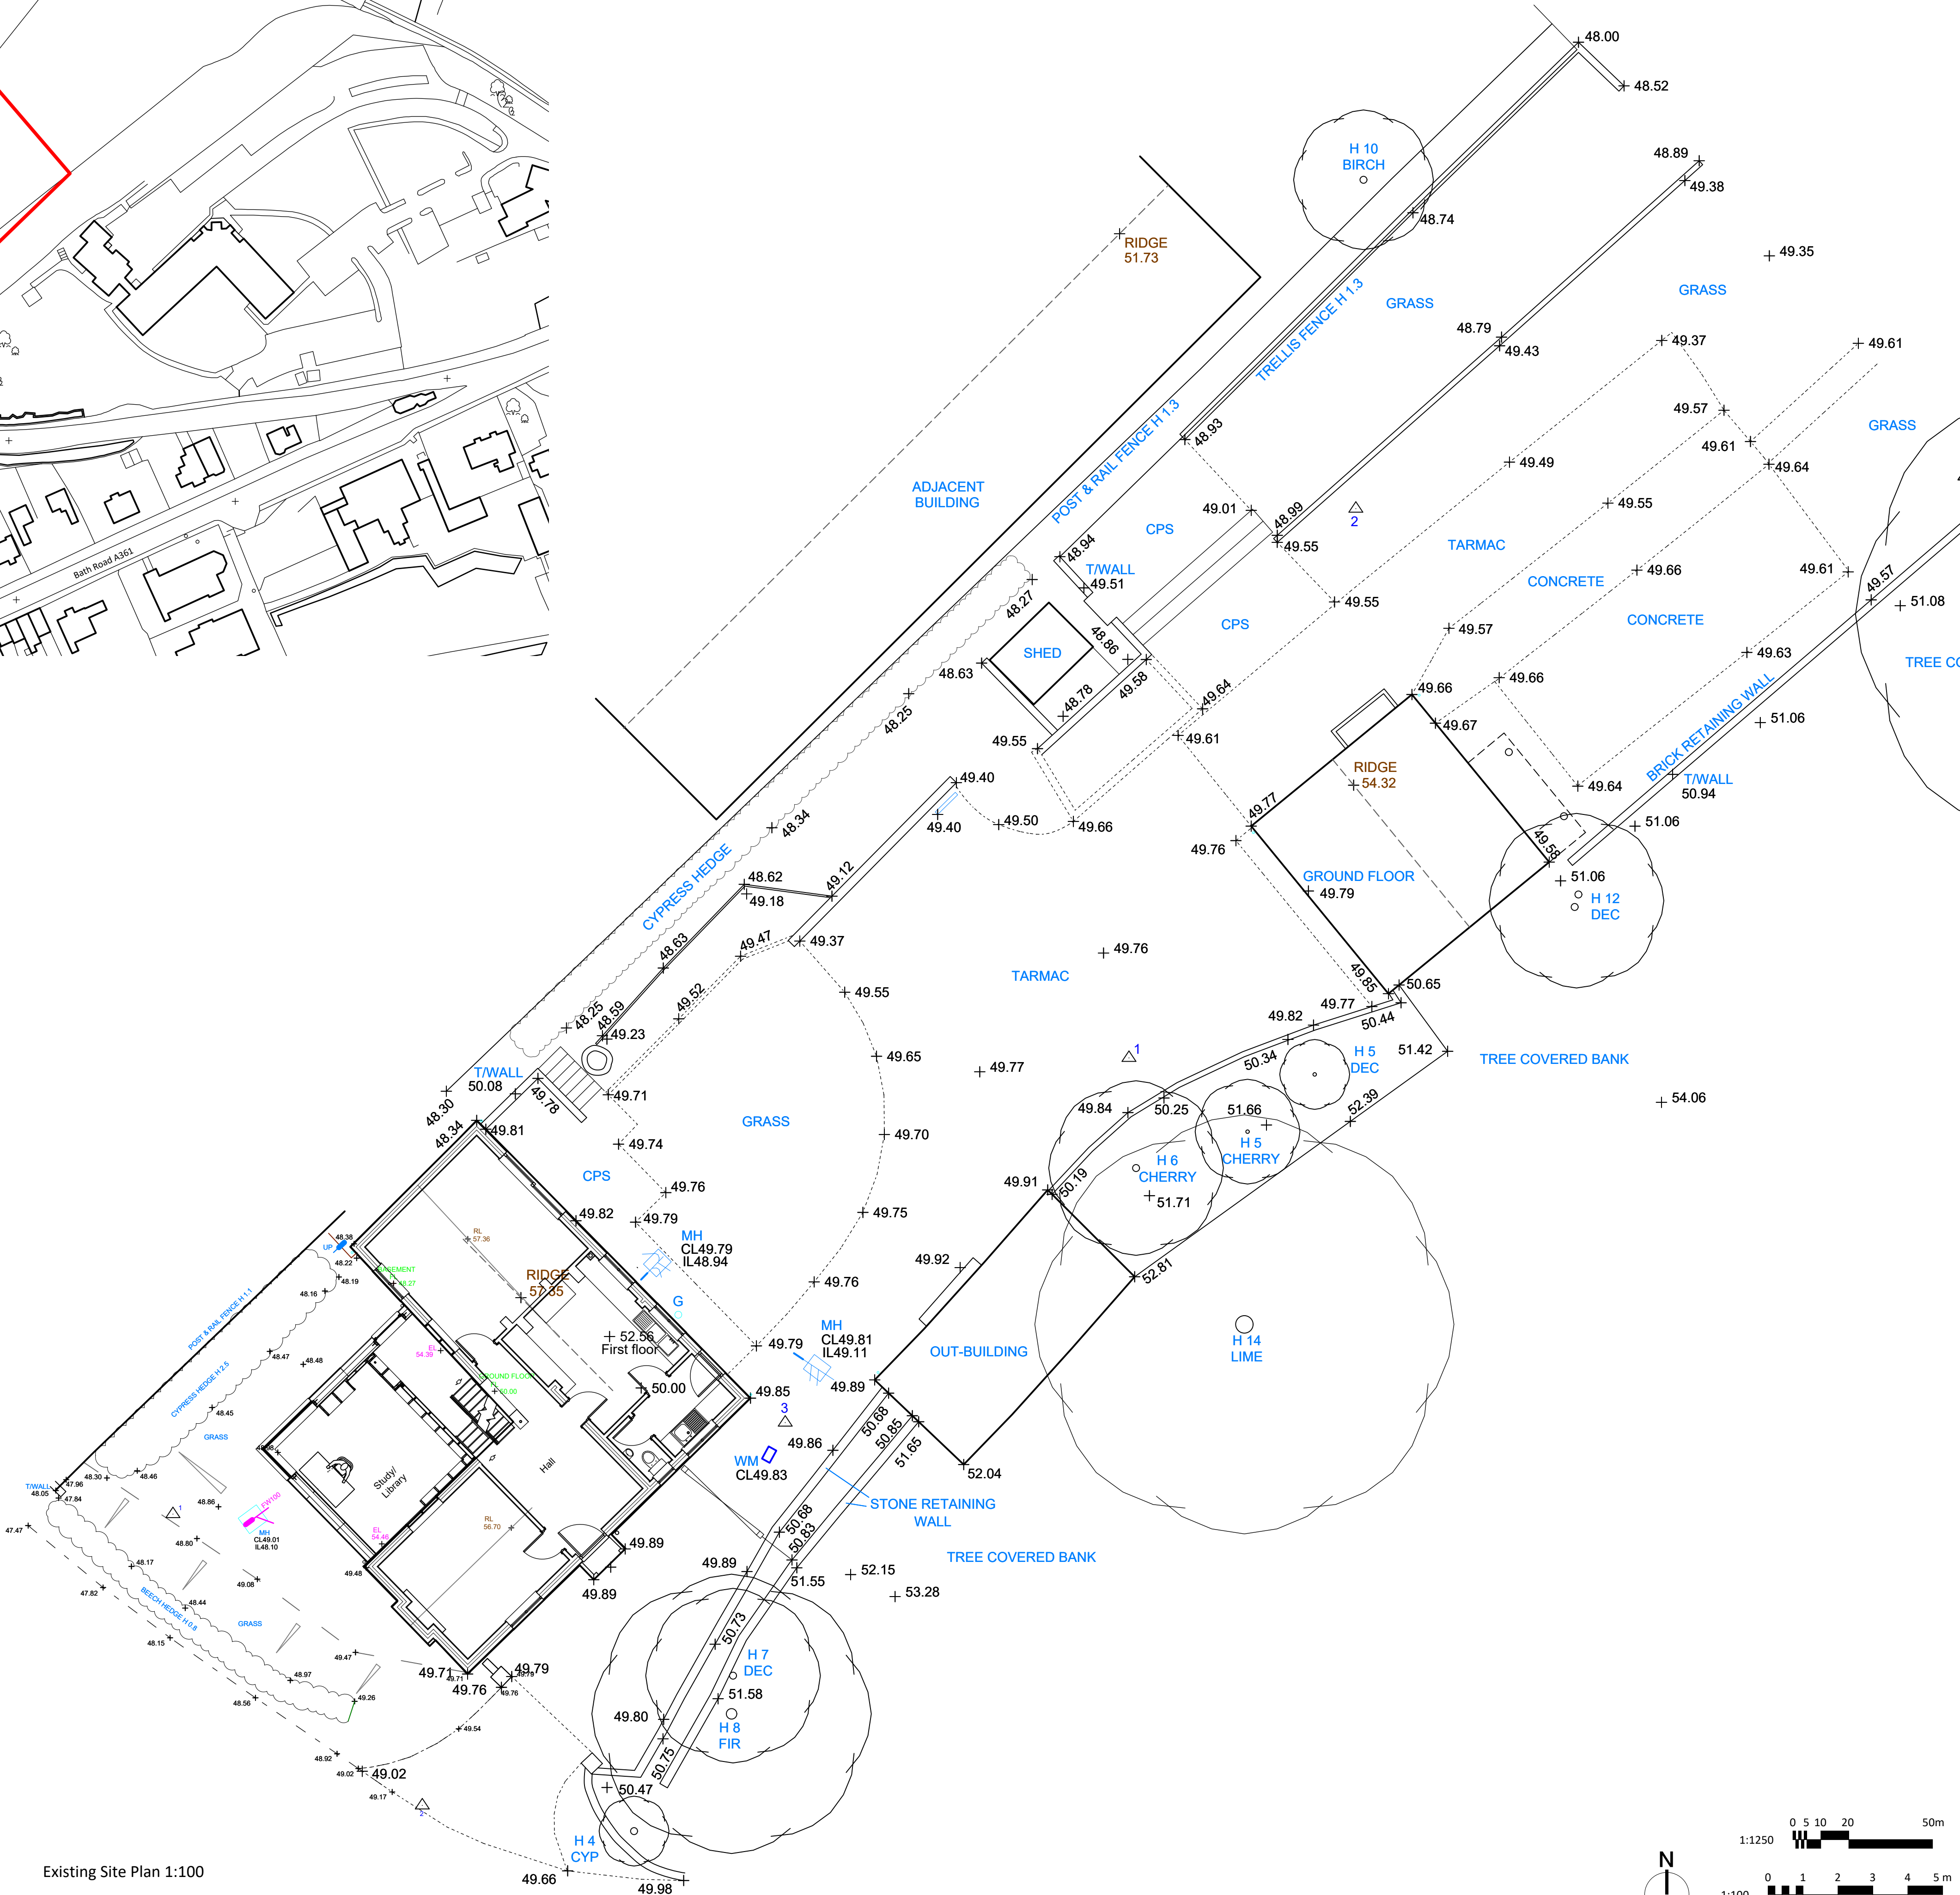

Existing Site Plan 1:100

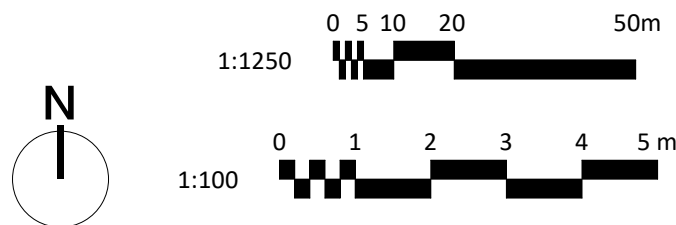

This drawing is the copyright of PKA Architects Ltd.  
Registered in England and Wales No 8605083.  
Do not rely on Scaled Dimensions - work to figured dimensions only. If in doubt - ASK.  
All dimensions to be checked on site by contractor  
Work to existing building features where appropriate  
Any OS copyright data on this drawing is reproduced under license

| Date | No. | Revision Notes |
|------|-----|----------------|
|------|-----|----------------|

PKA

ARCHITECTS

PKA Architects Ltd

RIBA CHARTERED PRACTICE

Furtherbrook, Whistley Road, Potters, Devizes, Wiltshire SN6D 5TD

tel 01380 725688 tom@pka-architects.com www.pka-architects.com

Project Title  
Extensions to House and Garage

Address  
Browfort Cottage, Dunkirk Hill, Devizes

Client  
Mr and Mrs Walton

Sheet Title  
Existing Location & Site plans

|                            |                 |                    |
|----------------------------|-----------------|--------------------|
| Scale<br>1:100/ 1:1250 @A1 | Drawn By<br>RJM | Date<br>16/01/2026 |
|----------------------------|-----------------|--------------------|

|                     |                  |           |           |
|---------------------|------------------|-----------|-----------|
| Project ID.<br>2162 | Stage.<br>EX-001 | Sheet No. | Revision. |
|---------------------|------------------|-----------|-----------|

|                       |   |
|-----------------------|---|
| Status<br>AS EXISTING | Stage Key.<br>EX - Existing<br>SK - Sketch<br>PL - Planning<br>WD - Working<br>Drawings<br>Regulations<br>TN - Tender<br>CK - Construction<br>AB - As Built |
|-----------------------|---|