




PLEASE NOTE THAT THE SURVEY CARRIED OUT WAS A NON-INTRUSIVE BASIC MEASURED SURVEY. AS SUCH ASSUMPTIONS HAVE BEEN MADE. ACCURATE LEVEL SURVEY TO BE SUPPLIED BY THE CLIENT UNDER SEPARATE INSTRUCTION. ALL LEVELS & EXISTING STRUCTURAL ELEMENTS WILL NEED VERIFICATION PRIOR TO CONSTRUCTION. ALL ON SITE WALL, FLOOR & ROOF MAKEUP AND THICKNESS'S ARE ALSO LIKELY TO DIFFER FROM THE DRAWINGS DUE TO VARYING AGE & HISTORIC CONSTRUCTION THROUGHOUT THE PROPERTY. ANY VARIANCES TO BE REPORTED TO THE BCO OR LANDFORD A.S.

ALL DIMENSIONS PROVIDED ARE FOR PLANNING & SHOULD BE USED ONLY FOR PRICING PURPOSES. FINALISED SIZES TO BE CONFIRMED ON SITE. WINDOWS & DOORS TO BE MEASURED FOLLOWING COMPLETION OF CONSTRUCTED WALLS AND APERTURES - ALL LEVELS, PITCHES, DIMENSIONS & RELATIONSHIPS BETWEEN NEW & EXISTING TO BE CONFIRMED PRIOR TO COMMENCING DIMENSIONS COULD DIFFER FROM COMPLETED BUILDING SIZES DUE TO BUILD TOLERANCES

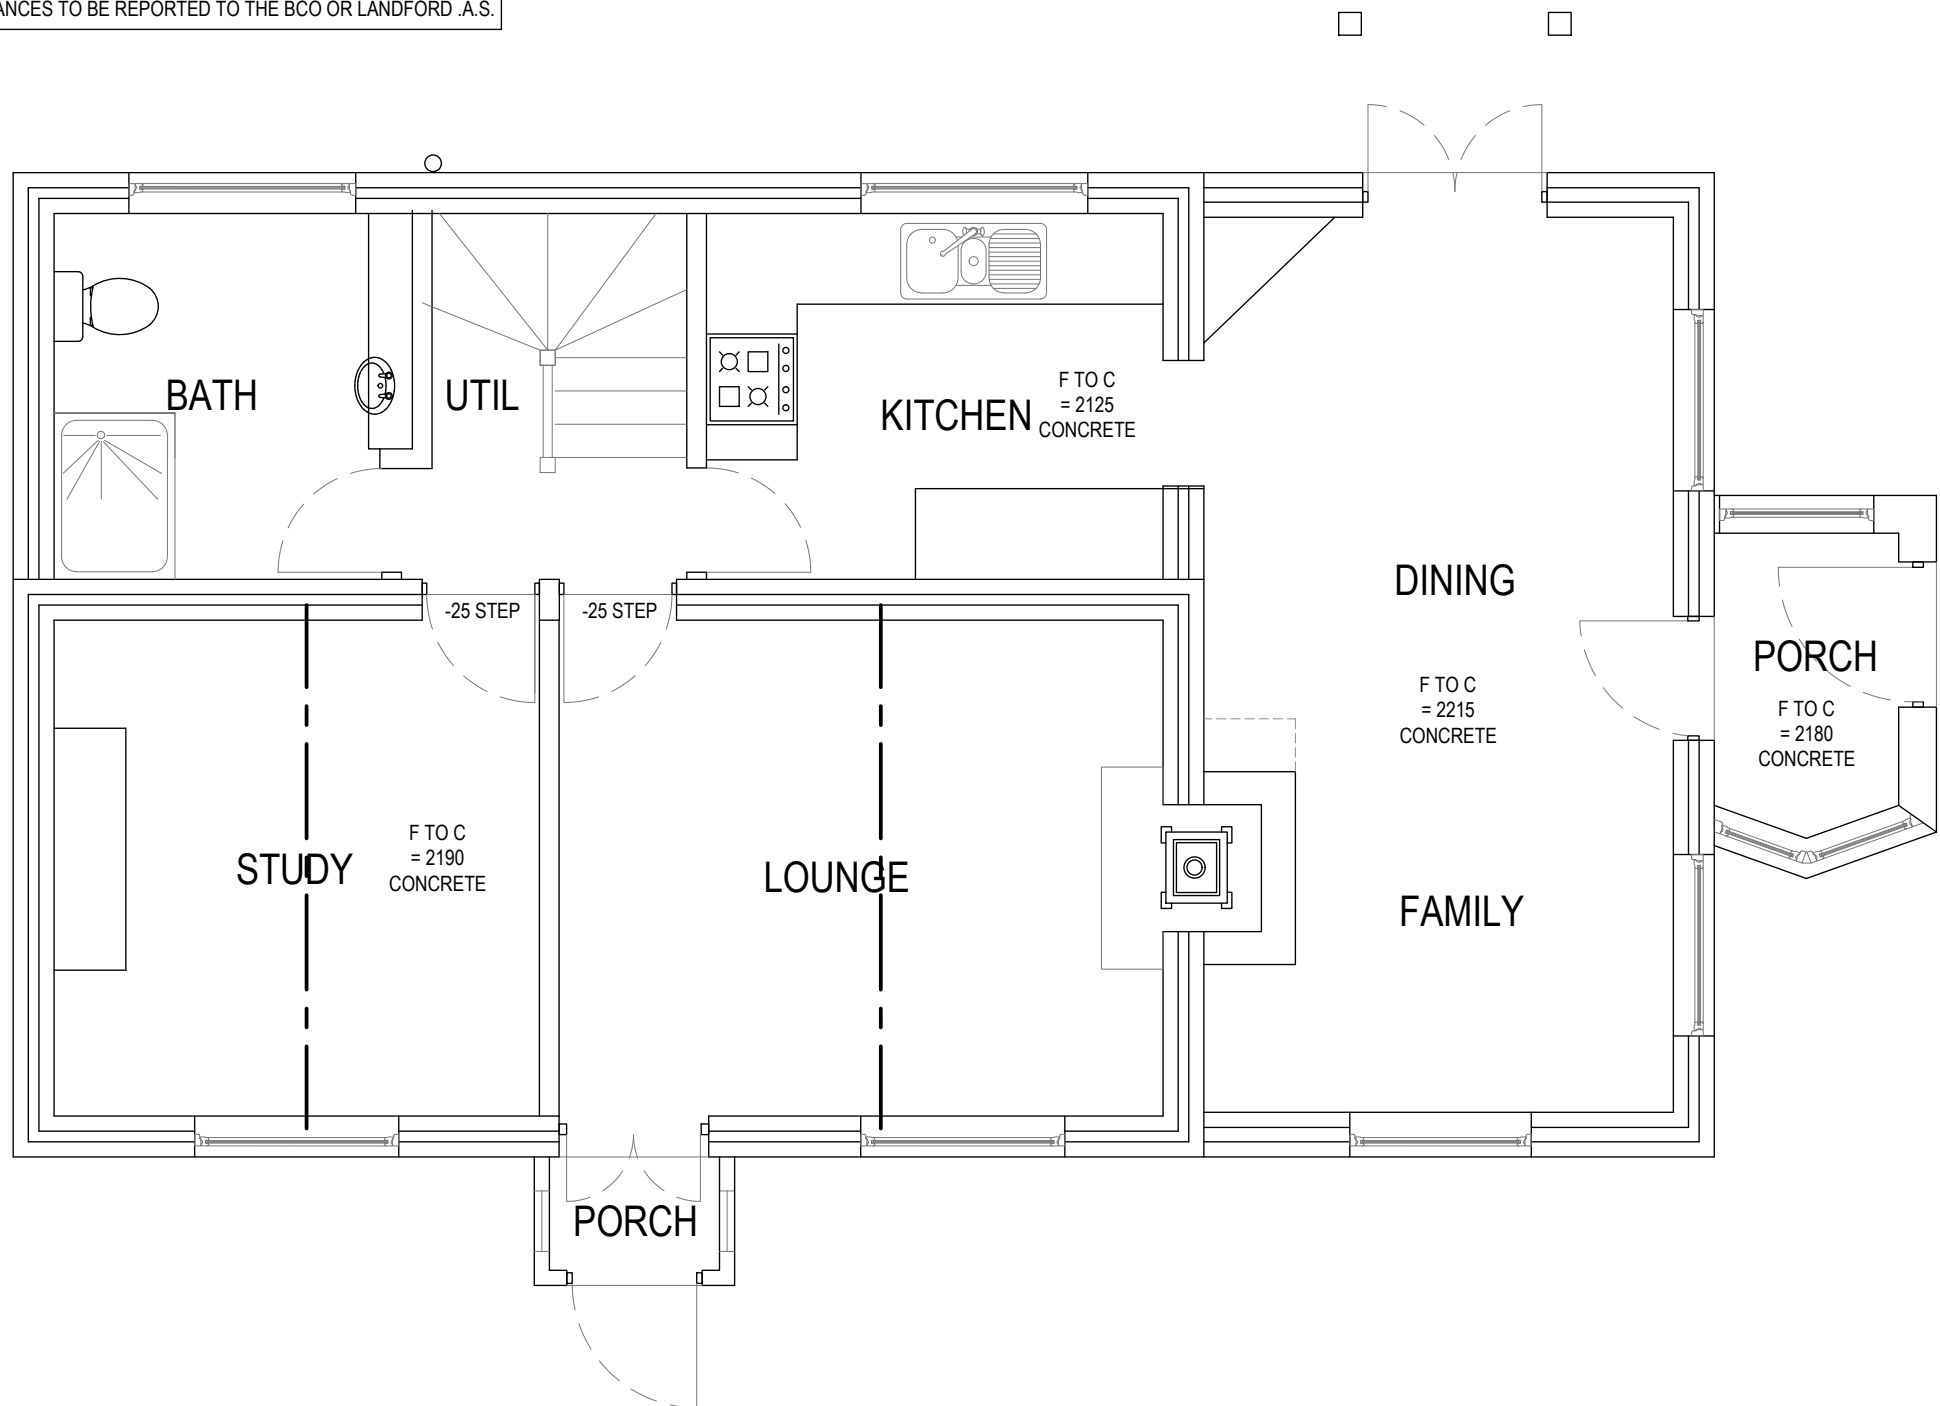



EXISTING GROUND FLOOR PLAN
SCALE 1:50

PLEASE NOTE
EXTERNAL GROUND LEVELS VARY ALL
LEVELS PROVIDED ARE INDICATIVE ONLY

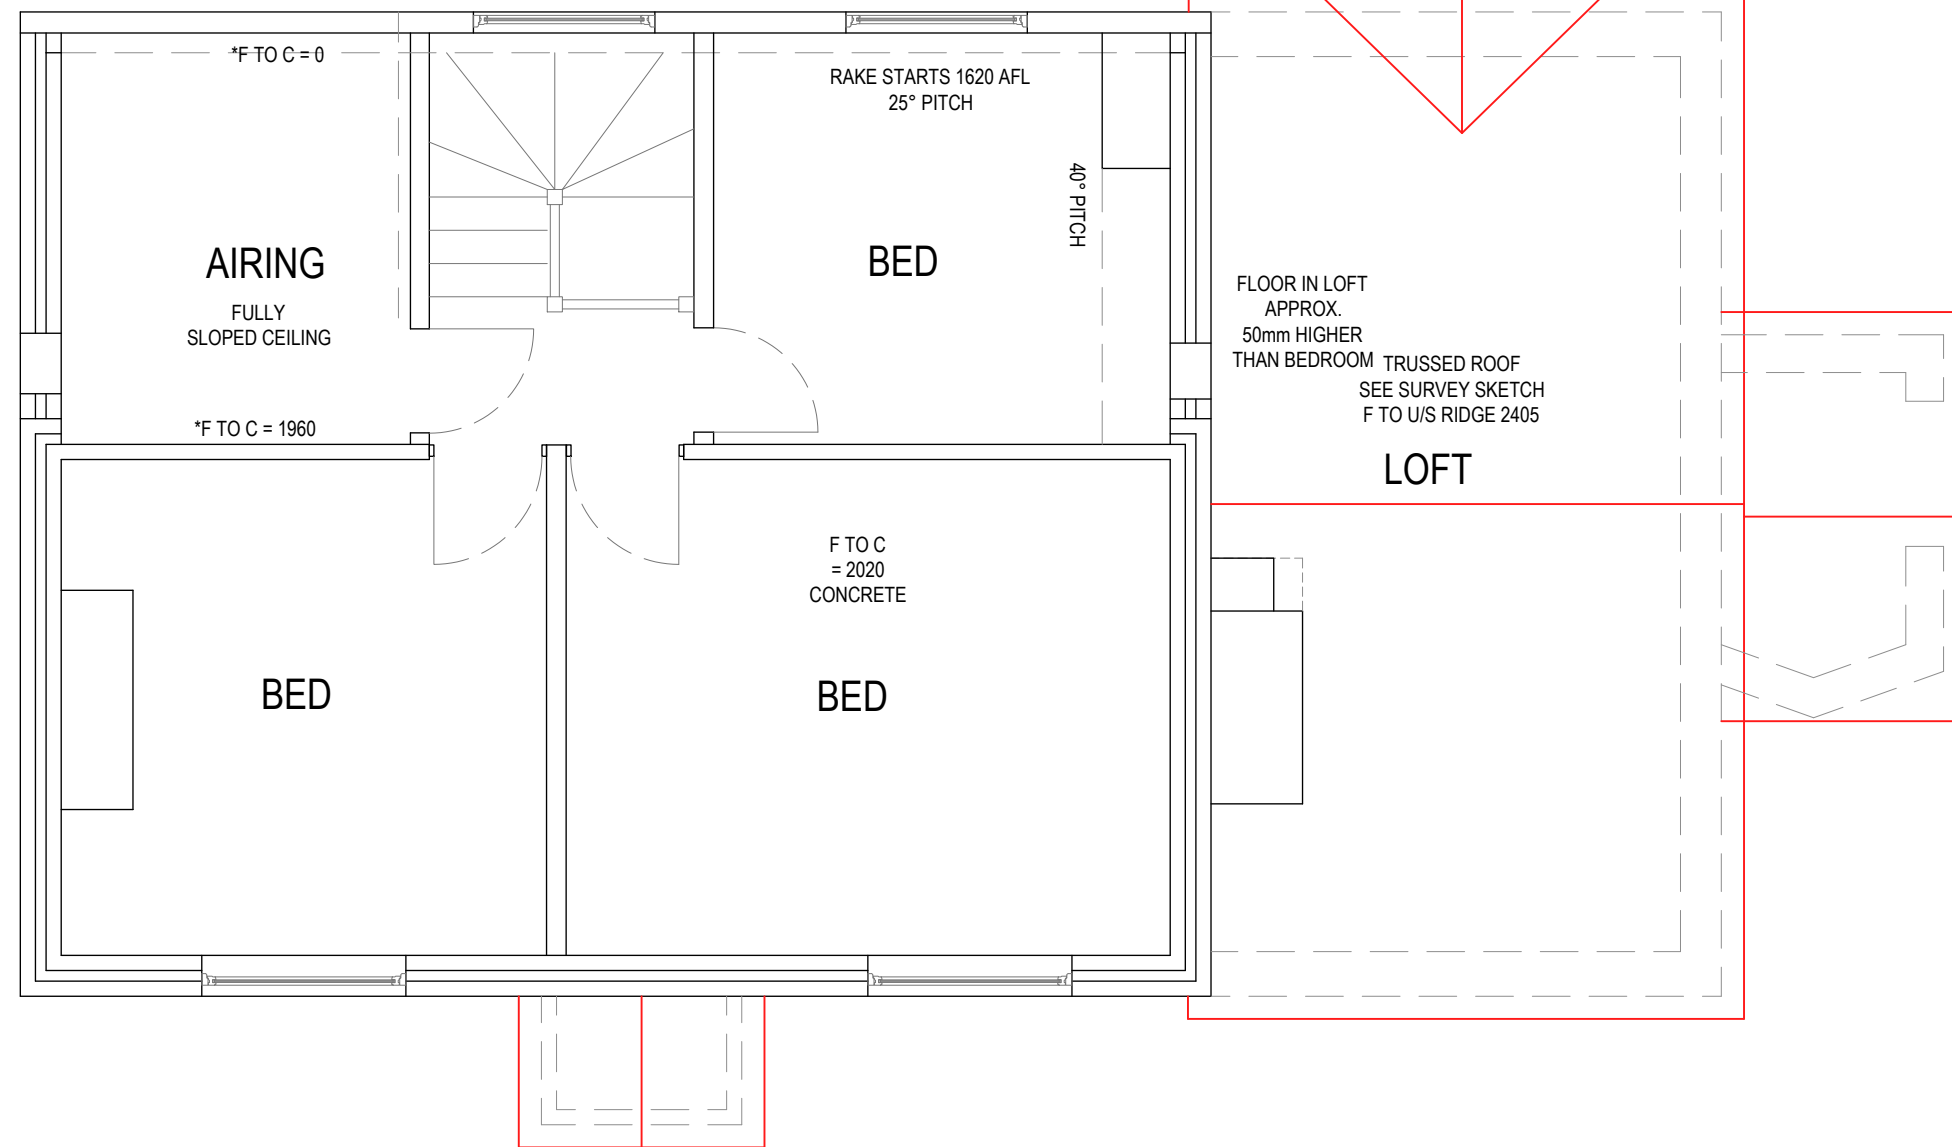 



EXISTING FIRST FLOOR PLAN
SCALE 1:50

PLEASE NOTE
EXTERNAL GROUND LEVELS VARY ALL
LEVELS PROVIDED ARE INDICATIVE ONLY

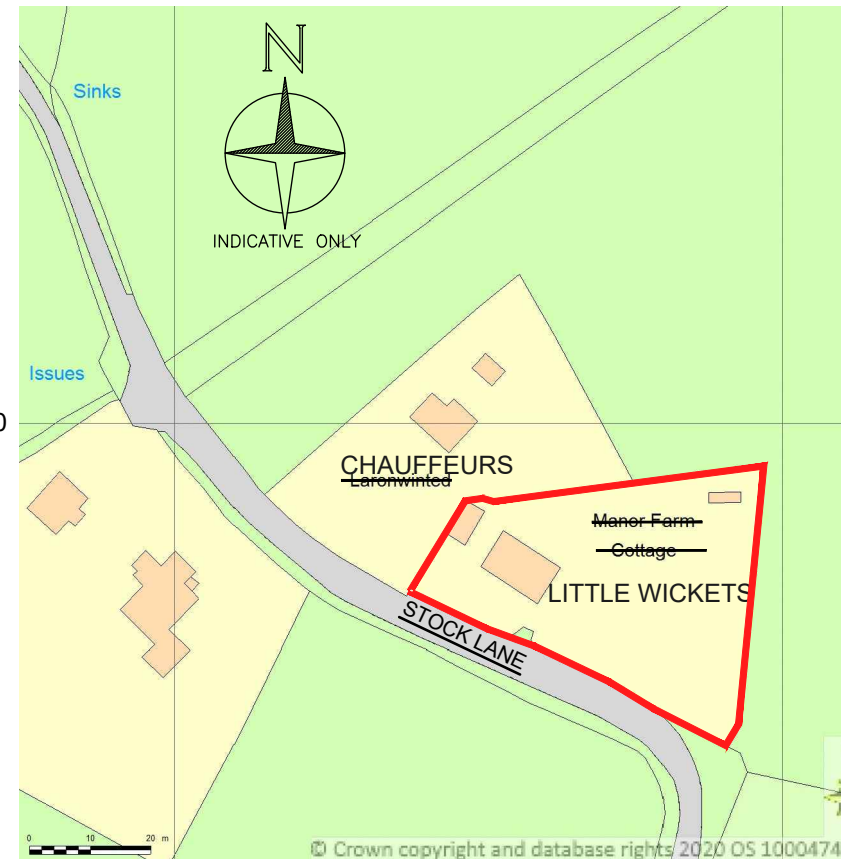 



O.S. LICENCE No. 100047474

LOCATION PLAN
SCALE 1:1250

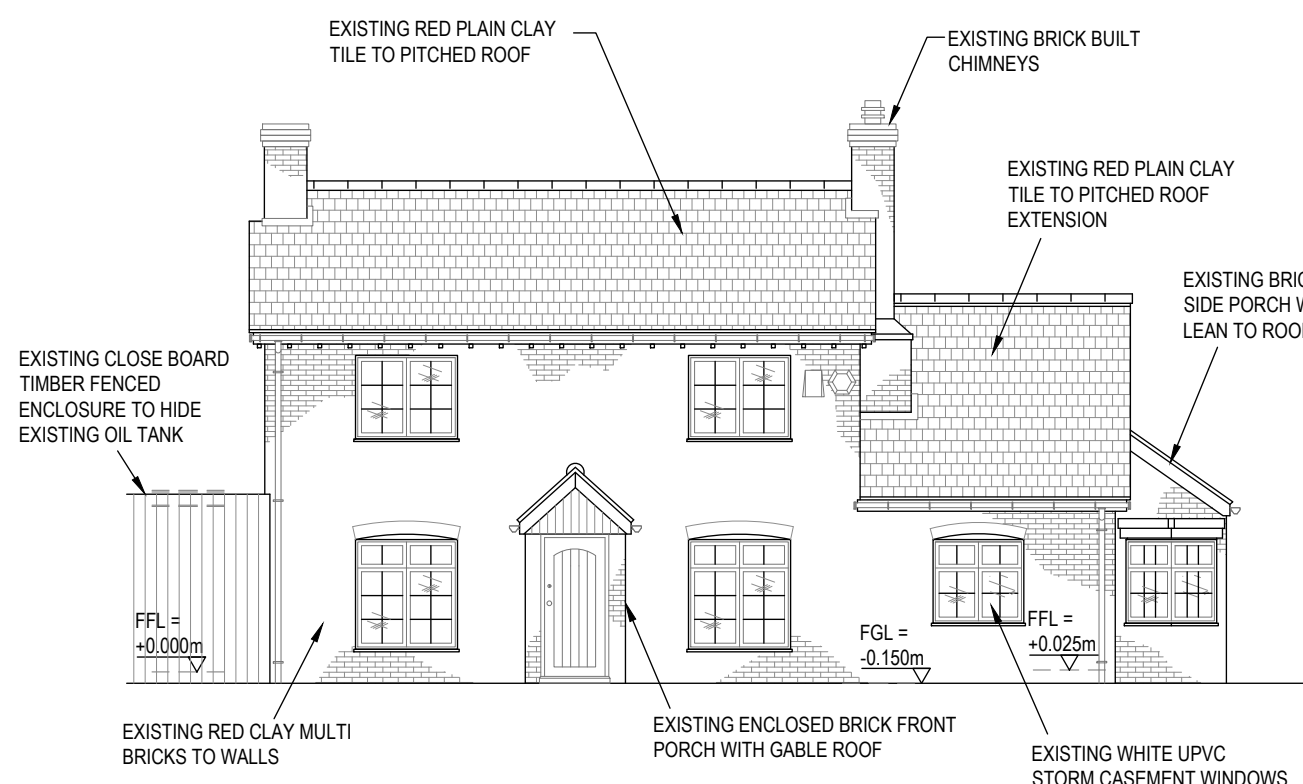 


EXISTING FRONT (SOUTH WEST) ELEVATION
SCALE 1:100

PLEASE NOTE
EXTERNAL GROUND LEVELS VARY ALL
LEVELS PROVIDED ARE INDICATIVE ONLY

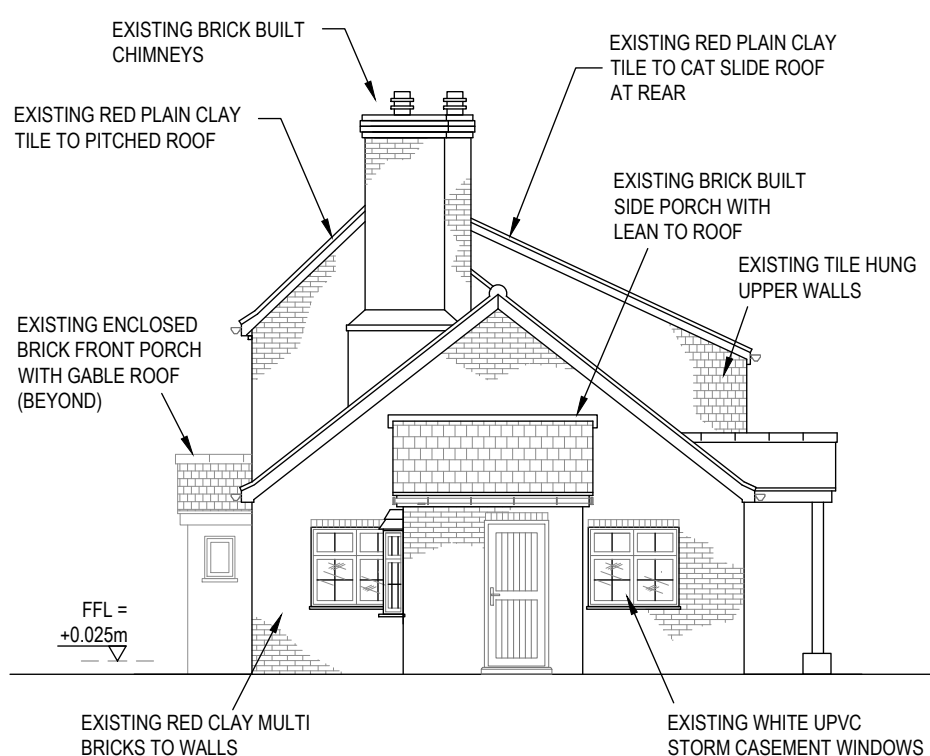 


EXISTING SIDE (SOUTH EAST) ELEVATION
SCALE 1:100


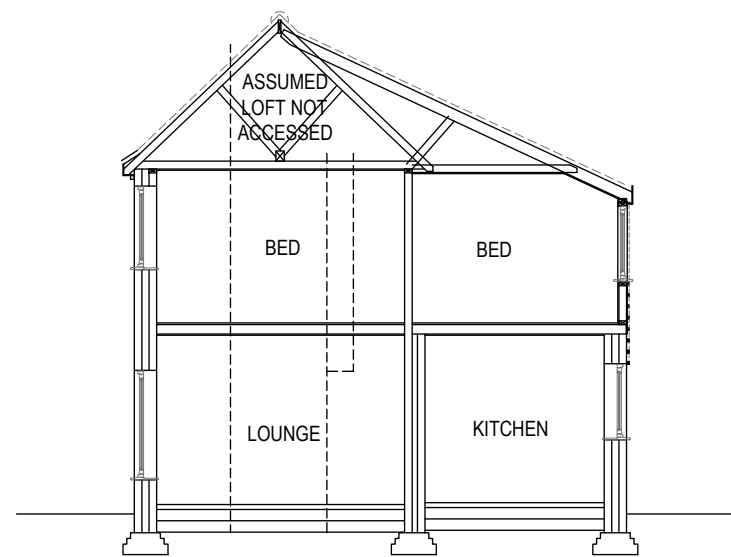


EXISTING SECTION A - A
SCALE 1:100

PLEASE NOTE
EXTERNAL GROUND LEVELS VARY ALL
LEVELS PROVIDED ARE INDICATIVE ONLY


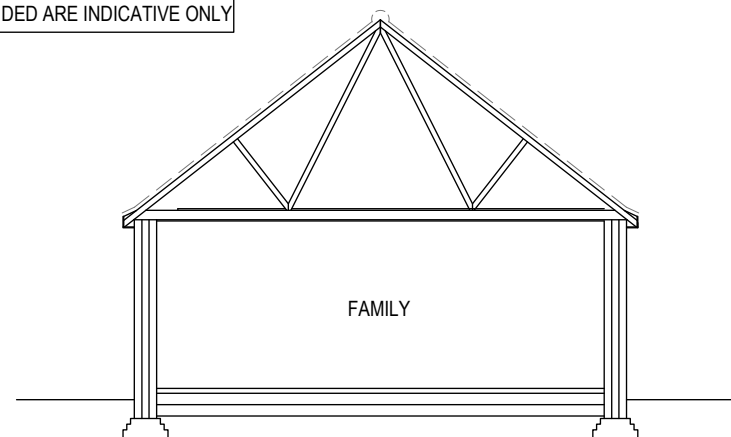


EXISTING SECTION B - B
SCALE 1:100

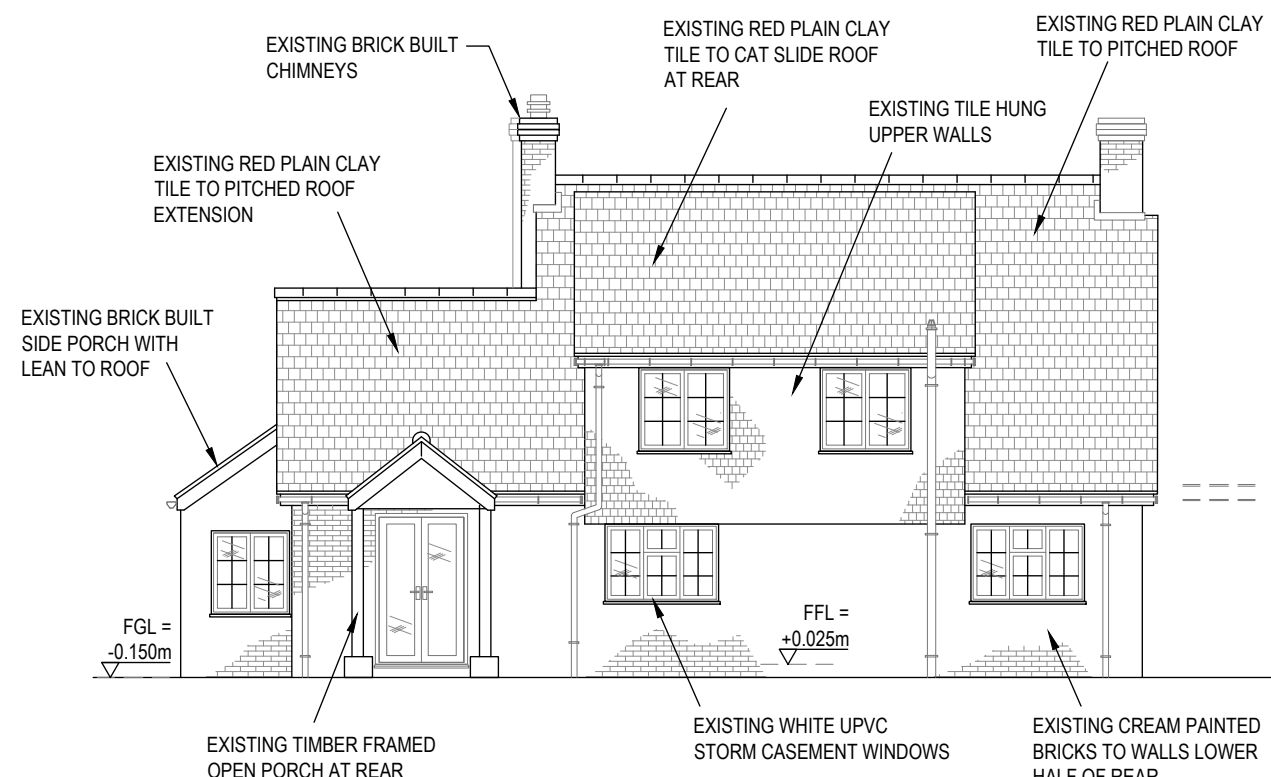
 


EXISTING REAR (NORTH EAST) ELEVATION
SCALE 1:100


PLEASE NOTE
EXTERNAL GROUND LEVELS VARY ALL
LEVELS PROVIDED ARE INDICATIVE ONLY

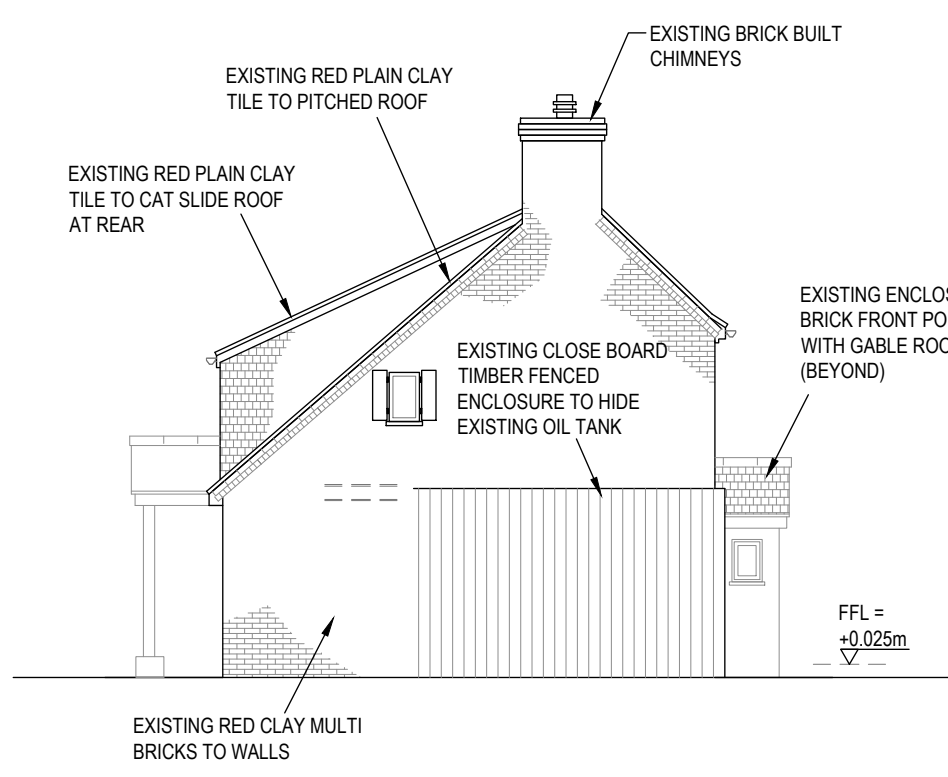 

EXISTING SIDE (NORTH WEST) ELEVATION
SCALE 1:100

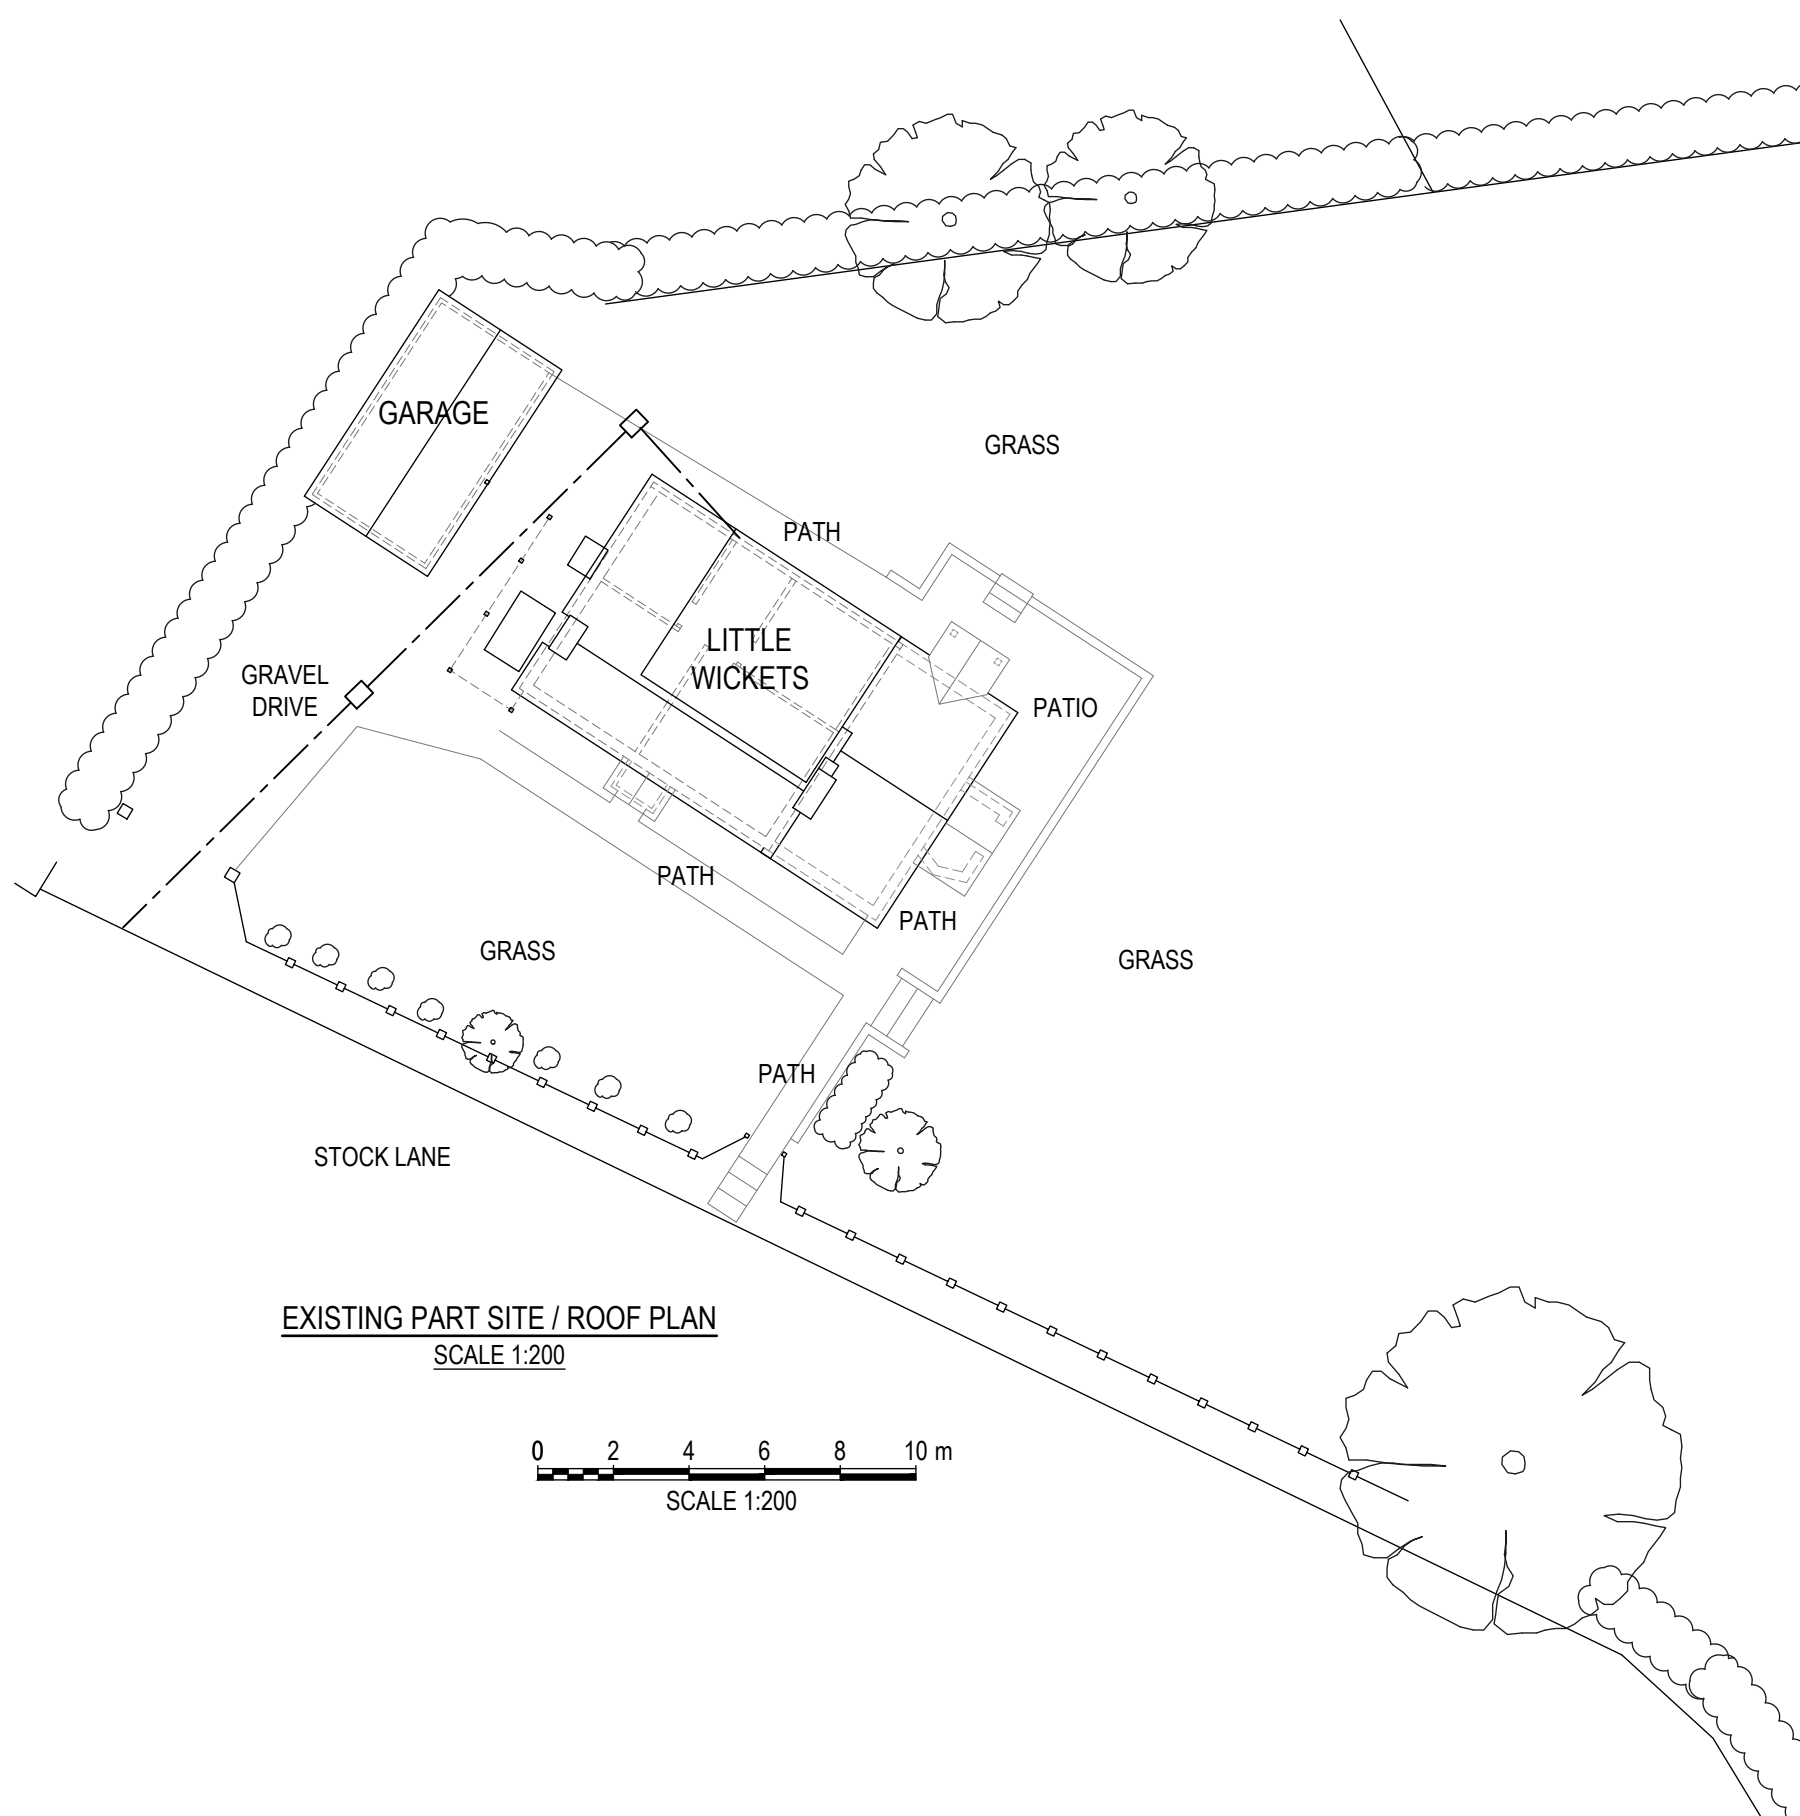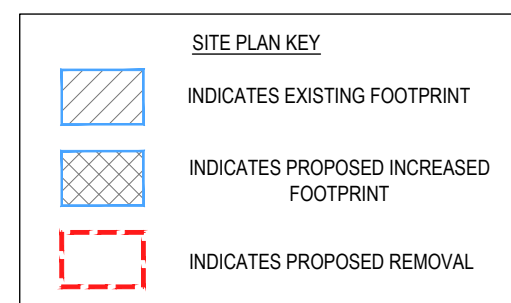

EXISTING PART SITE / ROOF PLAN
SCALE 1:200

 

**DRAWING TO BE
PRINTED IN COLOUR**

PLANNING

REV	DESCRIPTION	BY	CHK	APP	DATE
CLIENT					
MR & MRS MAY LITTLE WICKETS STOCK LANE LANDFORD WOOD - SP5 2EW					
LANDFORD ARCHITECTURAL SERVICES LYNDALE, SHERFIELD ENGLISH RD, LANDFORD, NR ROMSEY HANTS / WILTS BORDER SP5 2BD 01794 323333					
 ARCHITECTURAL SERVICE					
Project: LITTLE WICKETS STOCK LANE LANDFORD WOOD - SP5 2EW					
Drawing Title: PLANNING DRAWING EXISTING PLANS, ELEVATIONS, SECTION & LOCATION					
Scale 1:1 - A3=1/2 1:100 & 1:50	Drawn PAB	Date AUG-2025	Checked PAB	Date AUG-2025	Revision
Project No. A0832	Drawing No. P-001	-			
© LANDFORD ARCHITECTURAL SERVICES LTD					
SHEET SIZE : A1					