



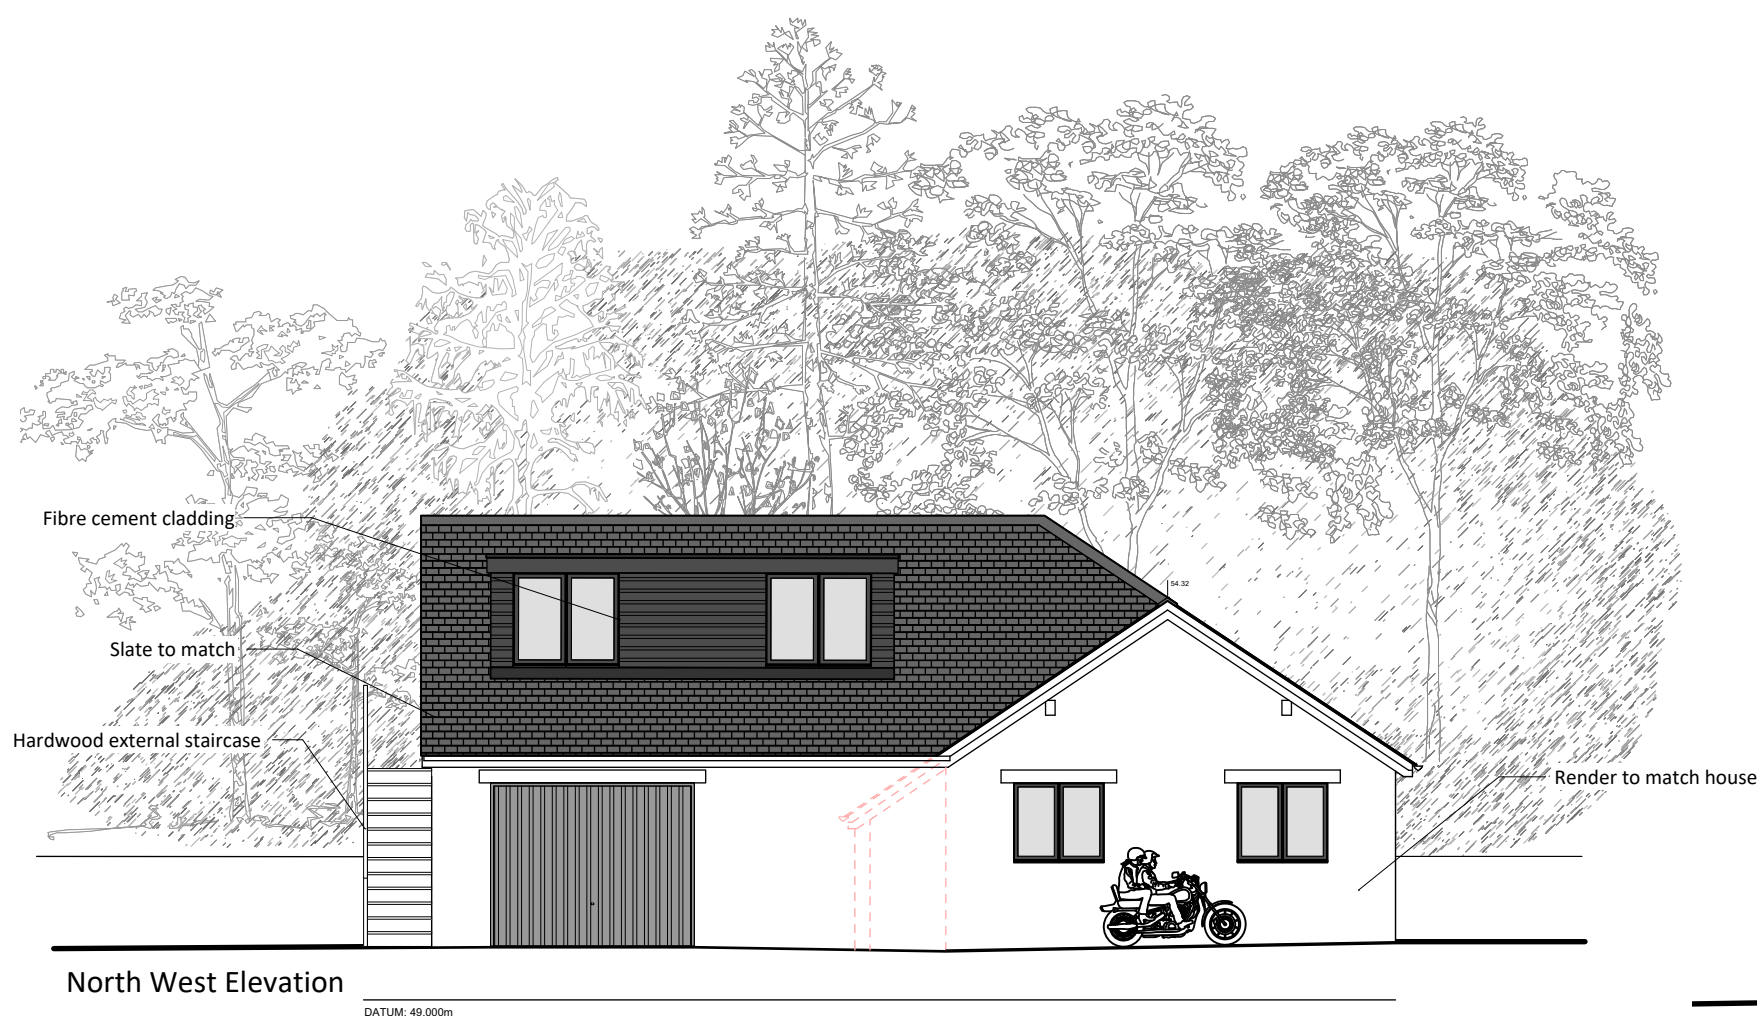


North West Elevation

DATUM: 49.000m

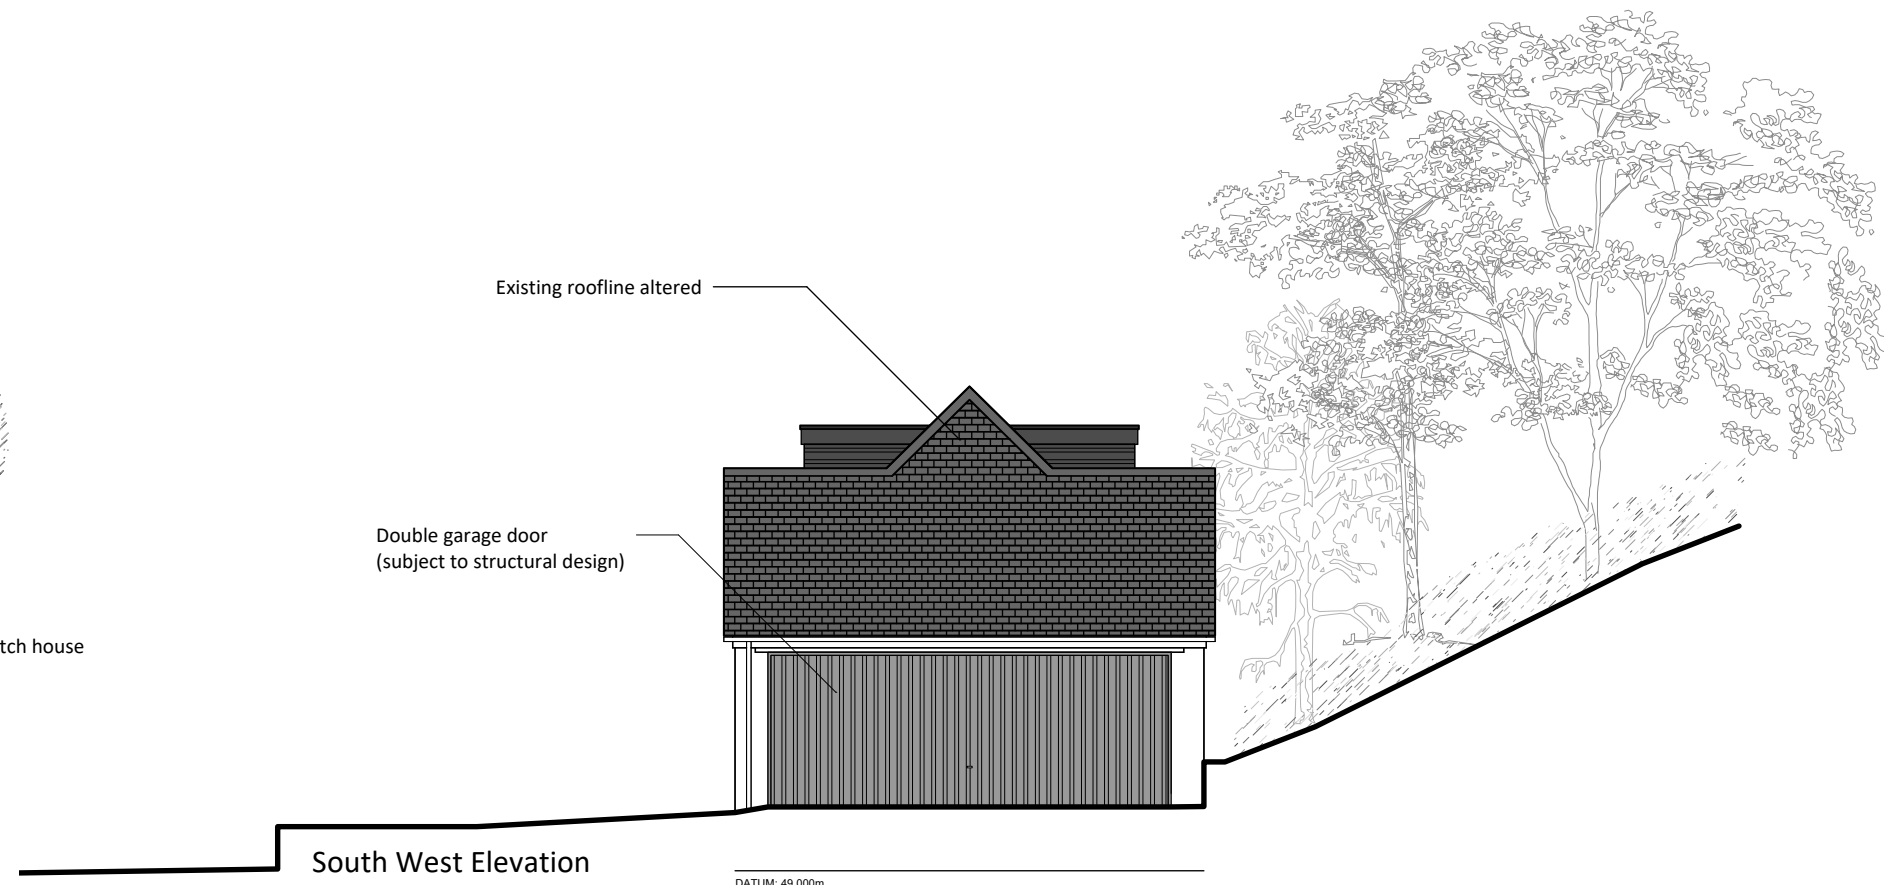


South West Elevation

DATUM: 49.000m

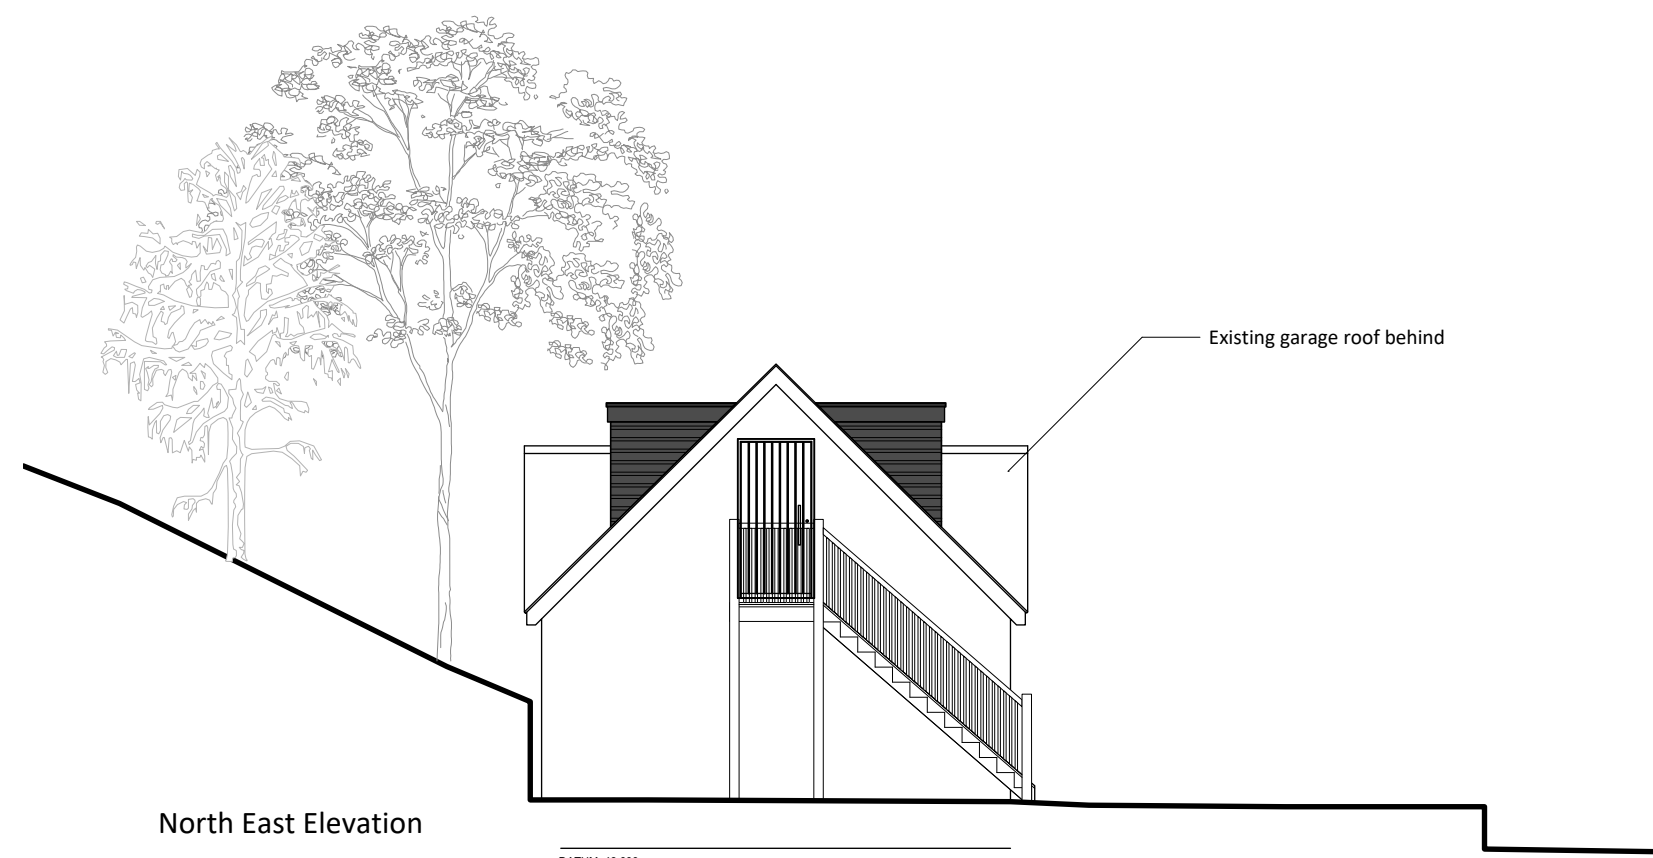


North East Elevation

DATUM: 49.000m

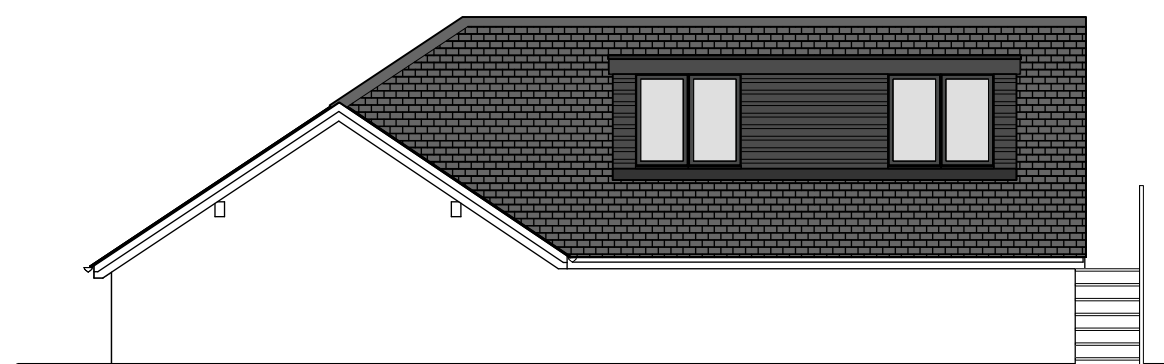


South East Elevation

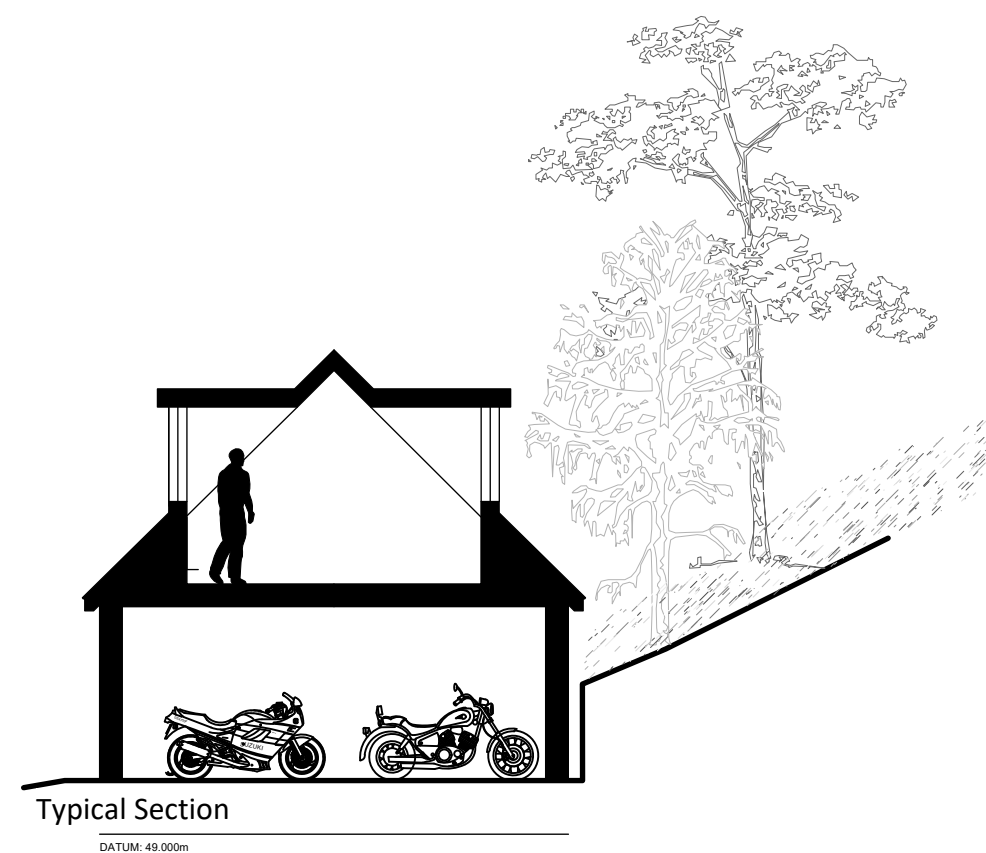


Typical Section

DATUM: 49.000m

Ground Floor and Site Plan

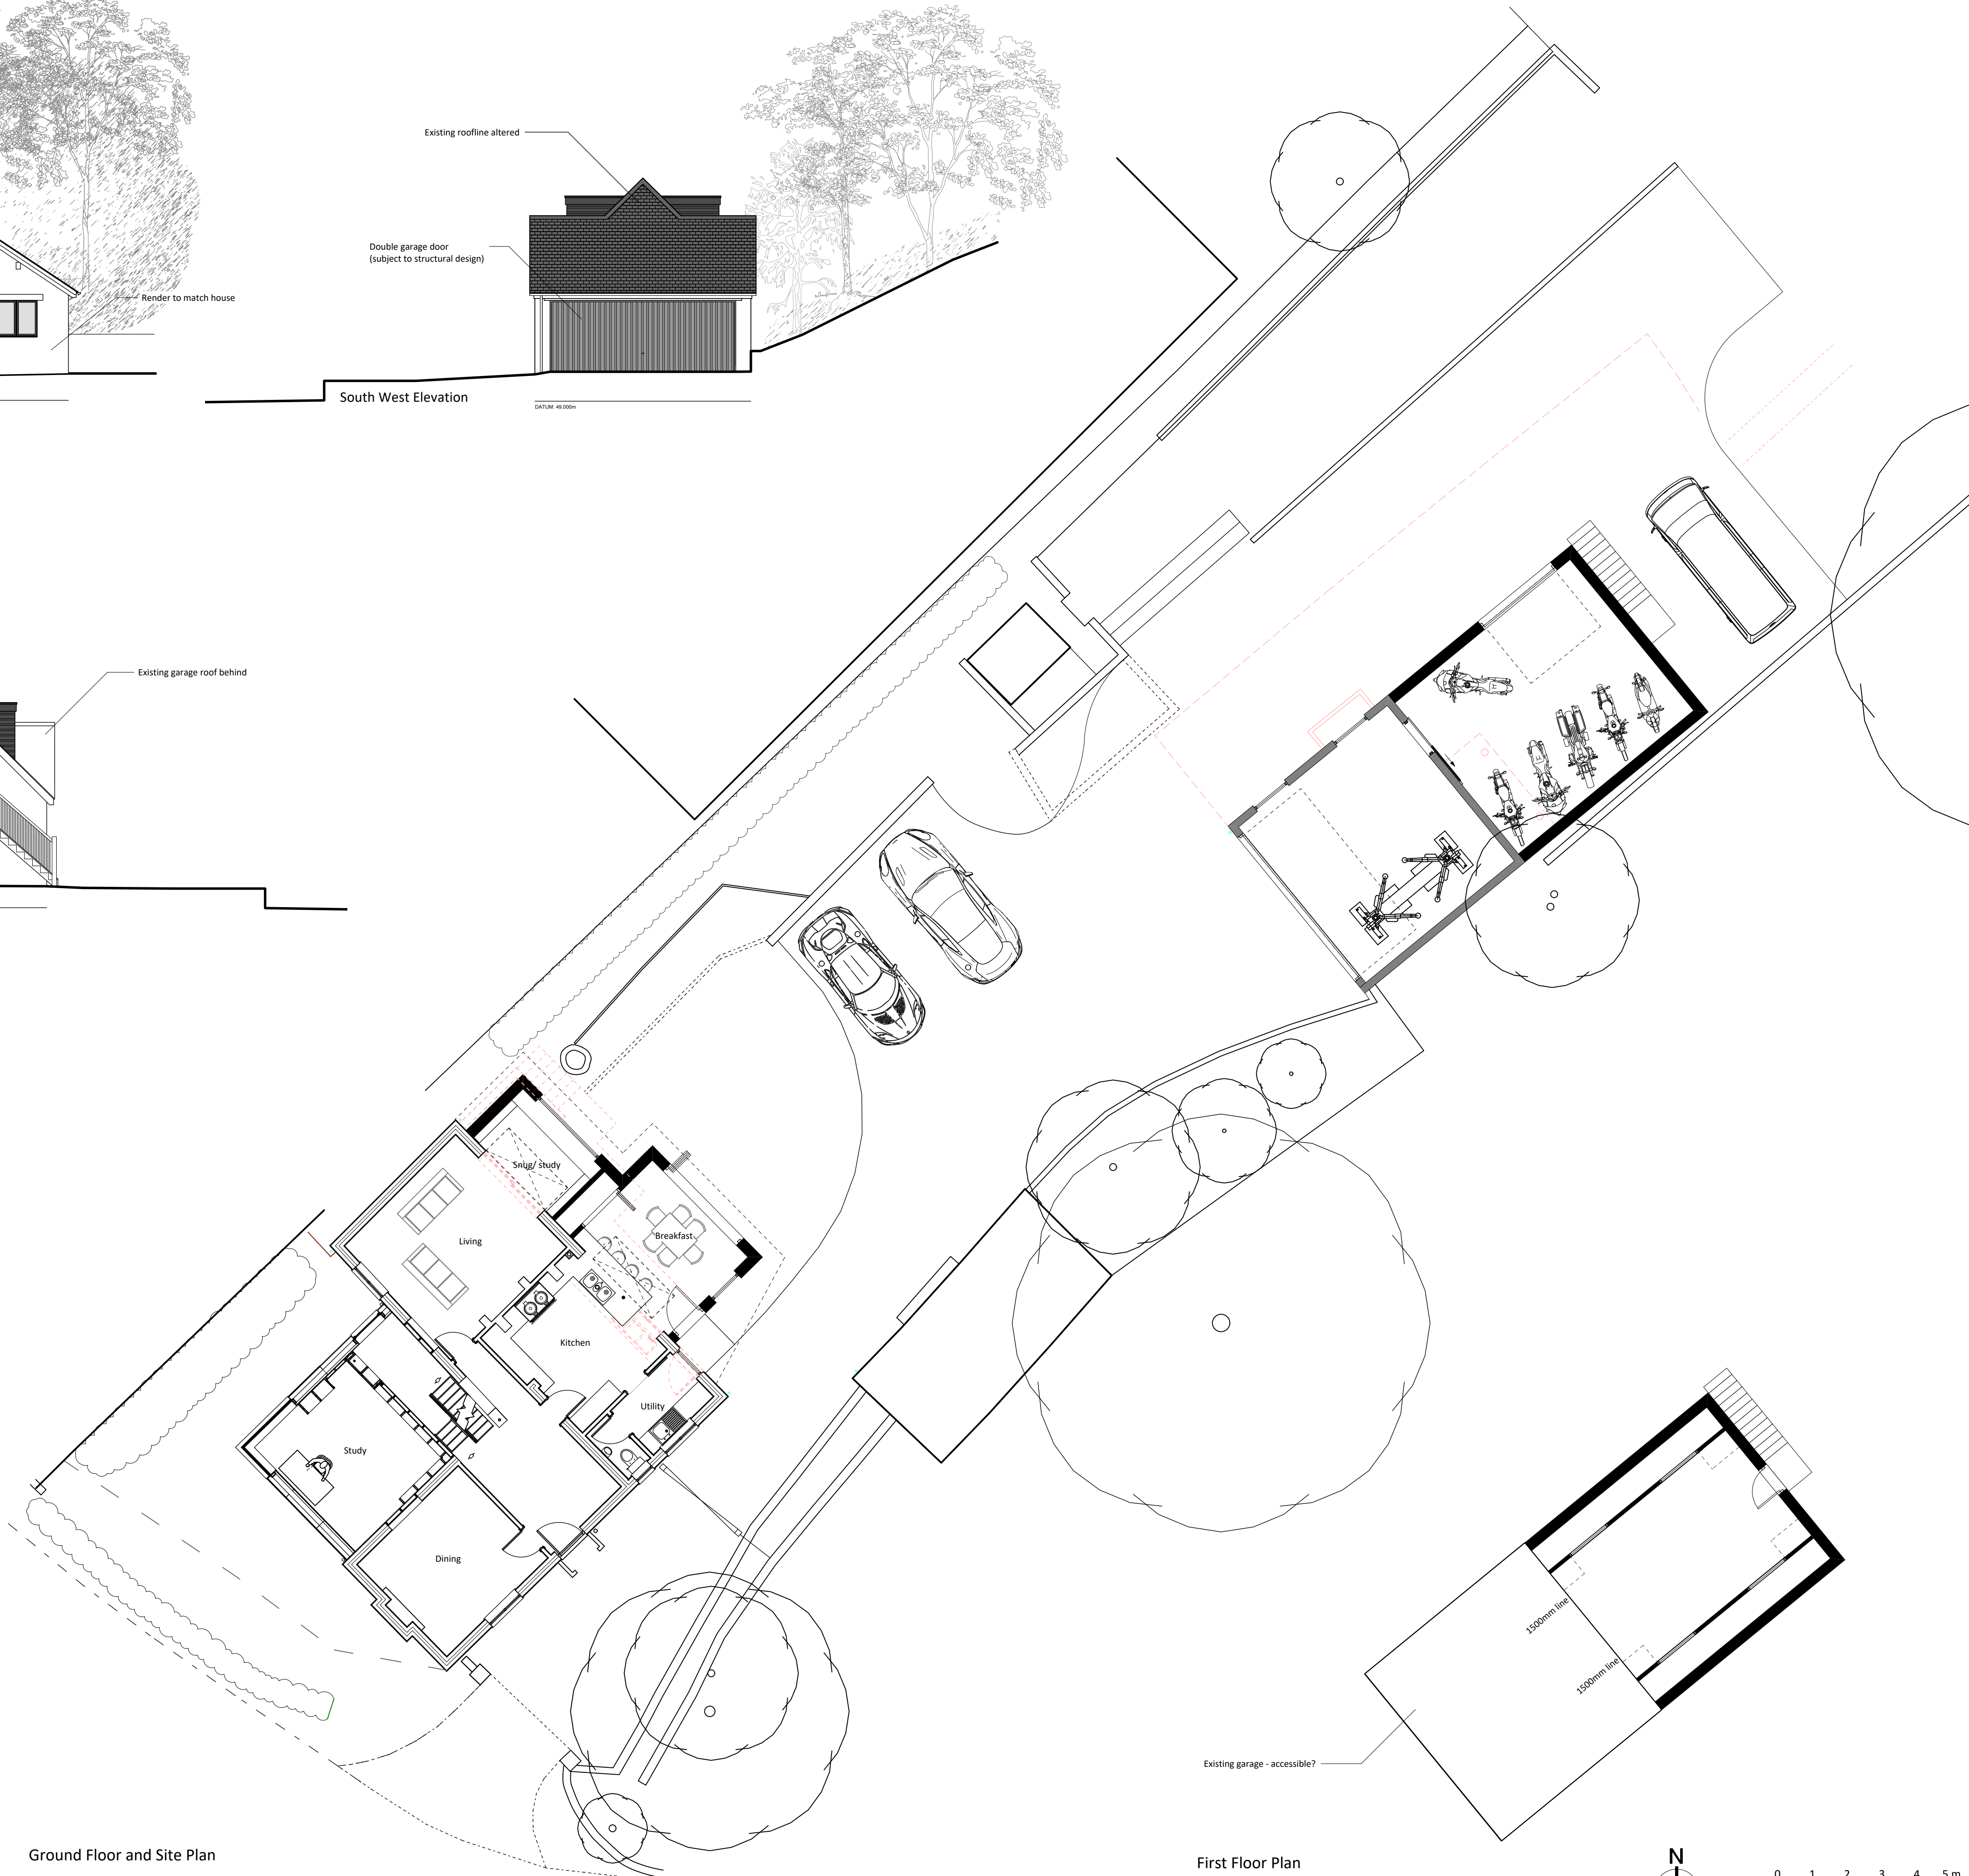

First Floor Plan

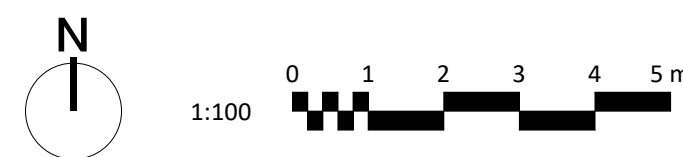

This drawing is the copyright of PKA Architects Ltd.
Registered in England and Wales No 8605083.
Do not rely on Scaled Dimensions - work to figured dimensions only. If in doubt - ASK.
All dimensions to be checked on site by contractor
Work to existing building features where appropriate
Any OS copyright data on this drawing is reproduced under license

Date	No.	Revision Notes
------	-----	----------------



PKA Architects Ltd
Faulstich Road, Potters, Devon, UK
Tel: 01380 725688
tom@pka-architects.com
www.pka-architects.com

Project Title
Extensions to House and Garage

Address
Browfort Cottage, Dunkirk Hill, Devizes

Client
Mr and Mrs Walton

Sheet Title
Proposed Garage Design

Scale	Drawn By	Date
1:100@A1	TK	16/01/2026

Project ID	Stage	Sheet No.	Revision
2162	PL-002		

Status
Planning Issue

File Name
2162 - DESIGN 2.vwk

Stage Key:
EX - Existing
SK - Sketch
PL - Planning
WD - Working
DR - Drawings
BR - Building
Regulations
TN - Tender
CK - Construction
AB - As Built