




North West Elevation




South West Elevation

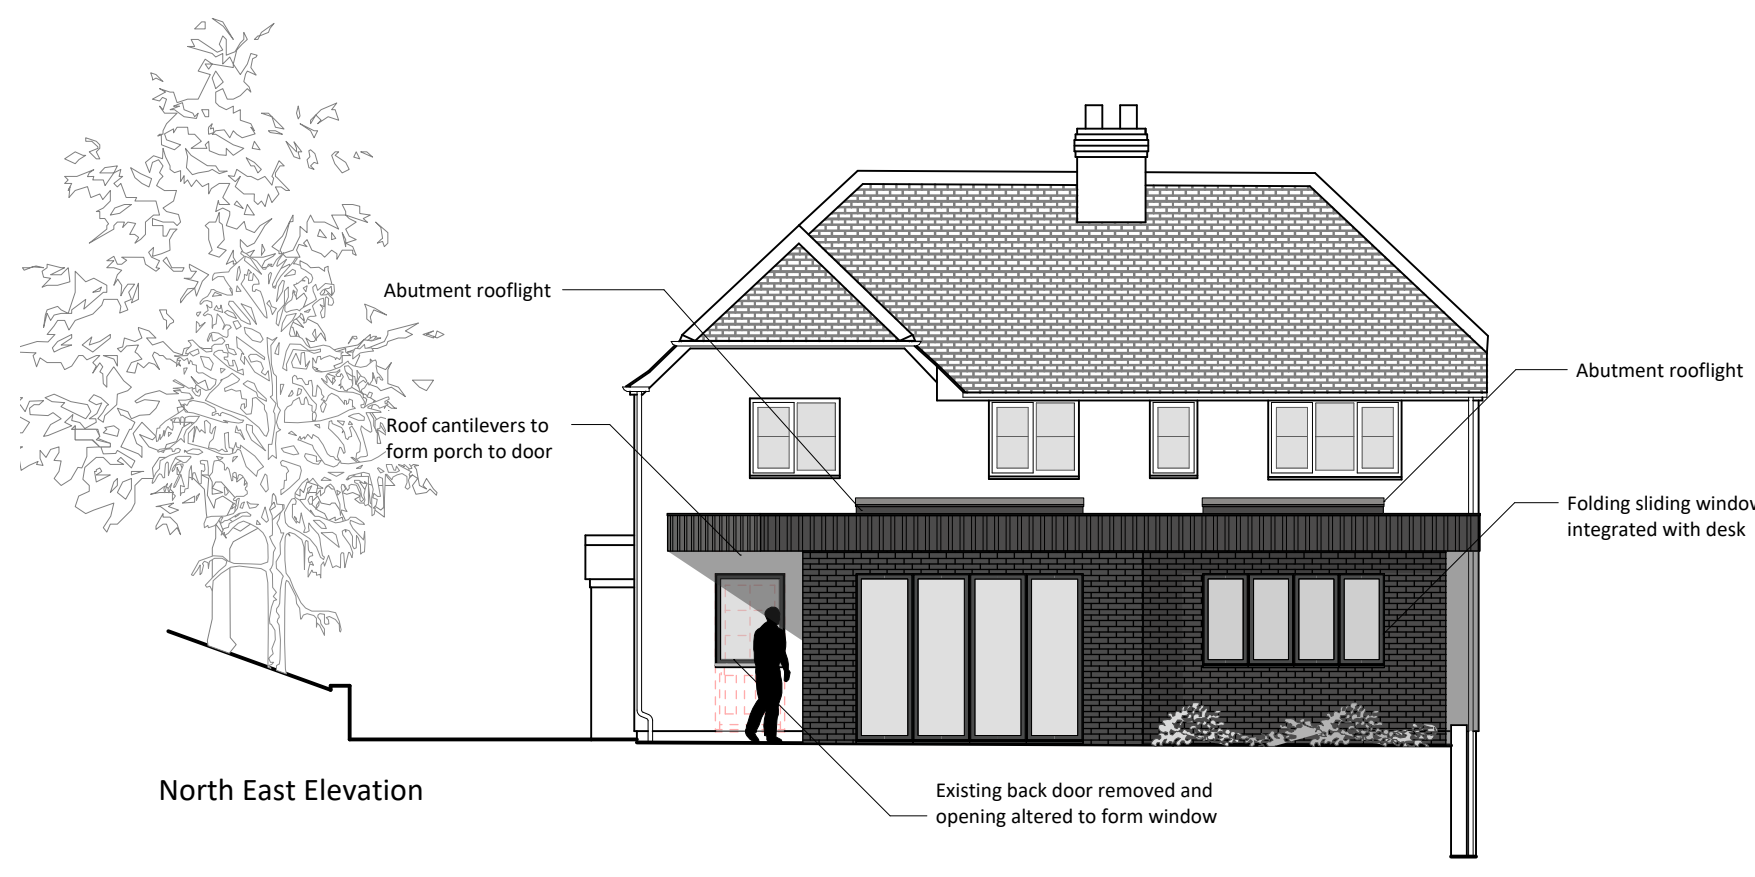


North East Elevation





South East Elevation

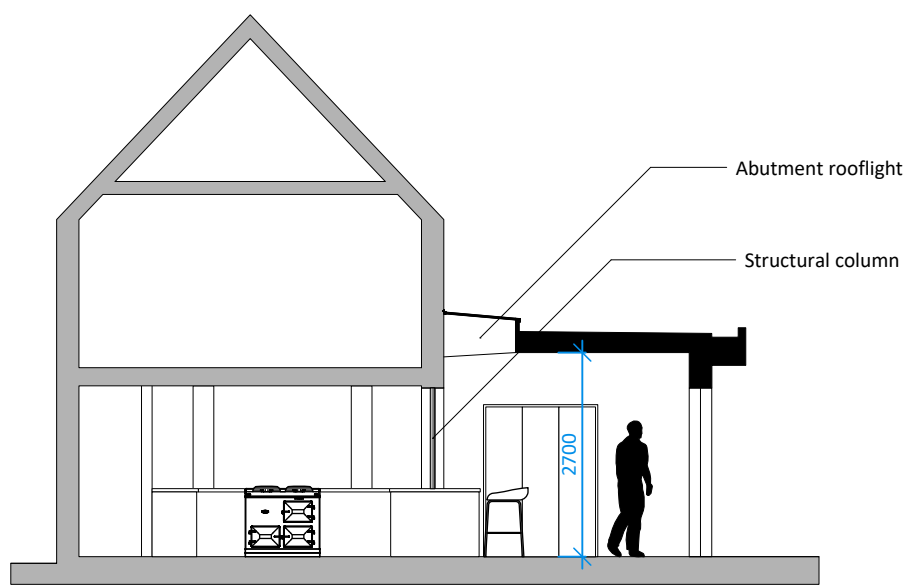

Cross Section

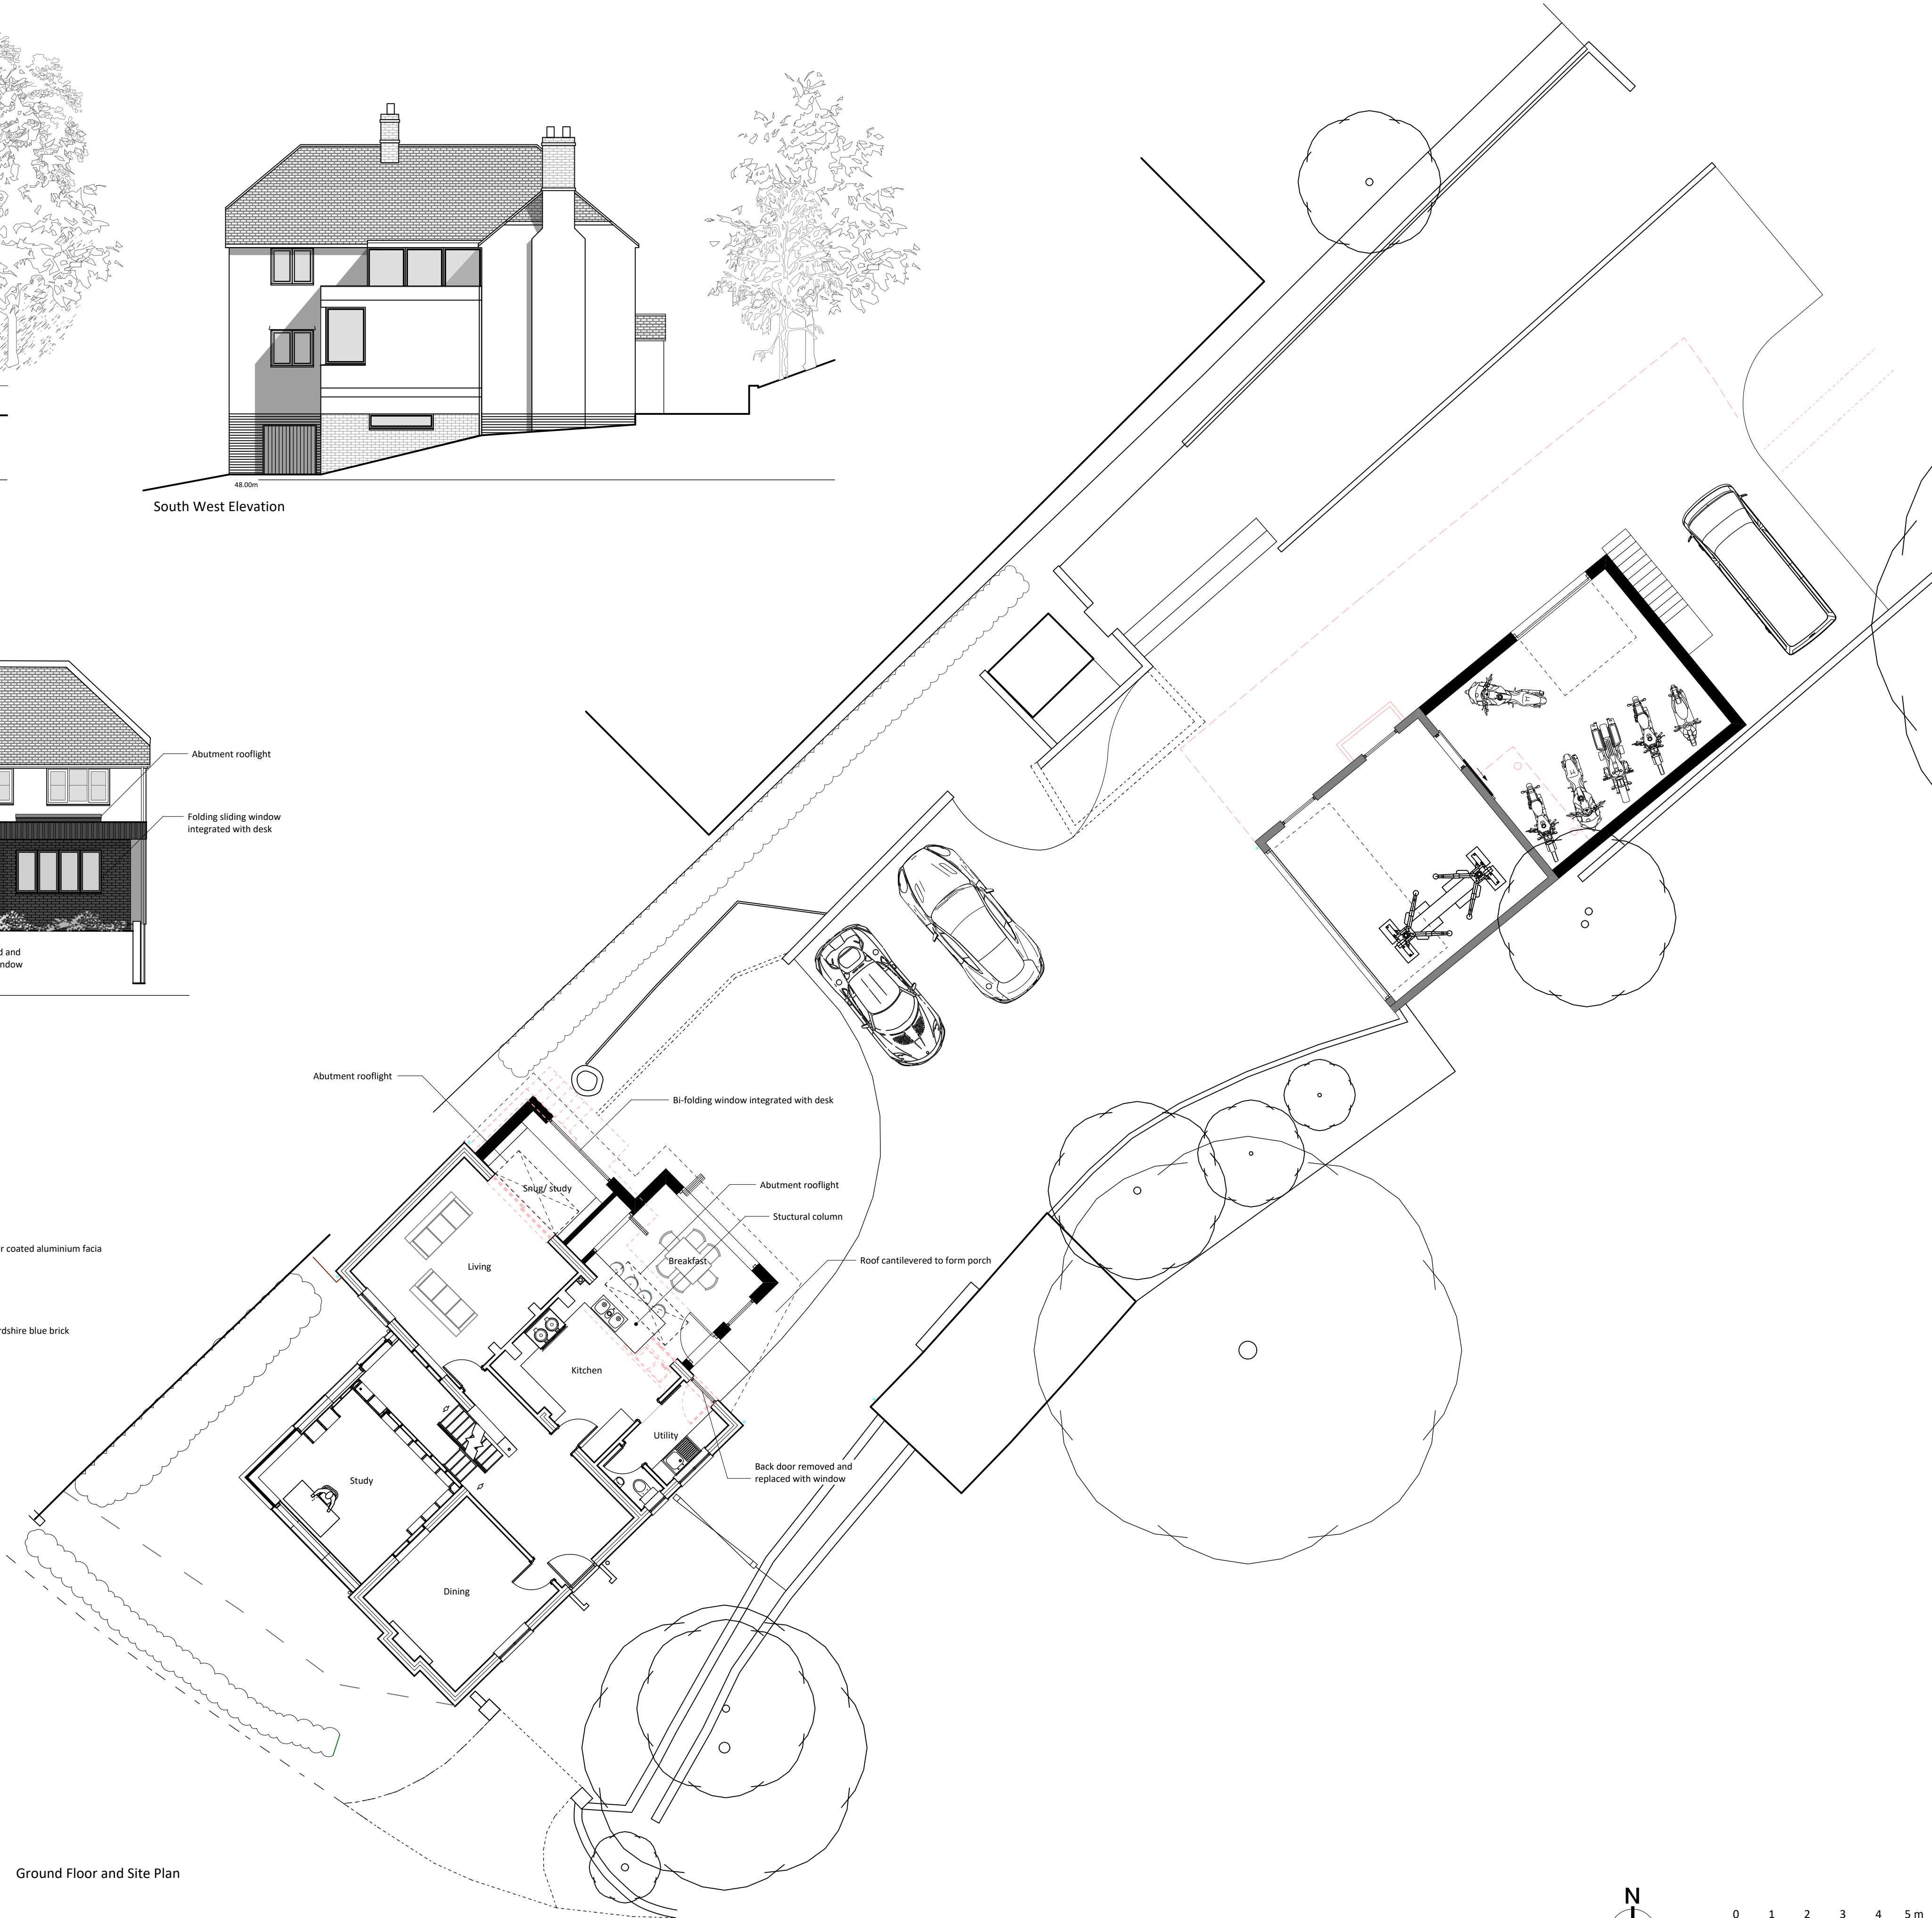

Ground Floor and Site Plan

  

This drawing is the copyright of PKA Architects Ltd.
Registered in England and Wales No 8605083.
Do not rely on Scaled Dimensions - work to figured dimensions only. If in doubt - ASK.
All dimensions to be checked on site by contractor
Work to existing building features where appropriate
Any OS copyright data on this drawing is reproduced under license

Date	No.	Revision Notes
------	-----	----------------

PKA
ARCHITECTS

PKA Architects Ltd. RIBA CHARTERED PRACTICE
Faulderbrook, Whistley Road, Potterne, Devizes. SK10 5TD
tel 01380 725688 tom@pka-architects.com www.pka-architects.com

Project Title
Extensions to House and Garage

Address
Browfort Cottage, Dunkirk Hill, Devizes

Client
Mr and Mrs Walton

Sheet Title
Proposed Extension Design

Scale	Drawn By	Date
1:100@A1	TK	16/01/2026

Project ID.	Stage	Sheet No.	Revision
2162		PL-001	

Status
Planning Issue

Stage Key:
EX - Existing
SK - Sketch
PL - Planning
WD - Working
Drawings
Regulations
TN - Tender
CK - Construction
AB - As Built

File Name
2162 - DESIGN 2.wrk