
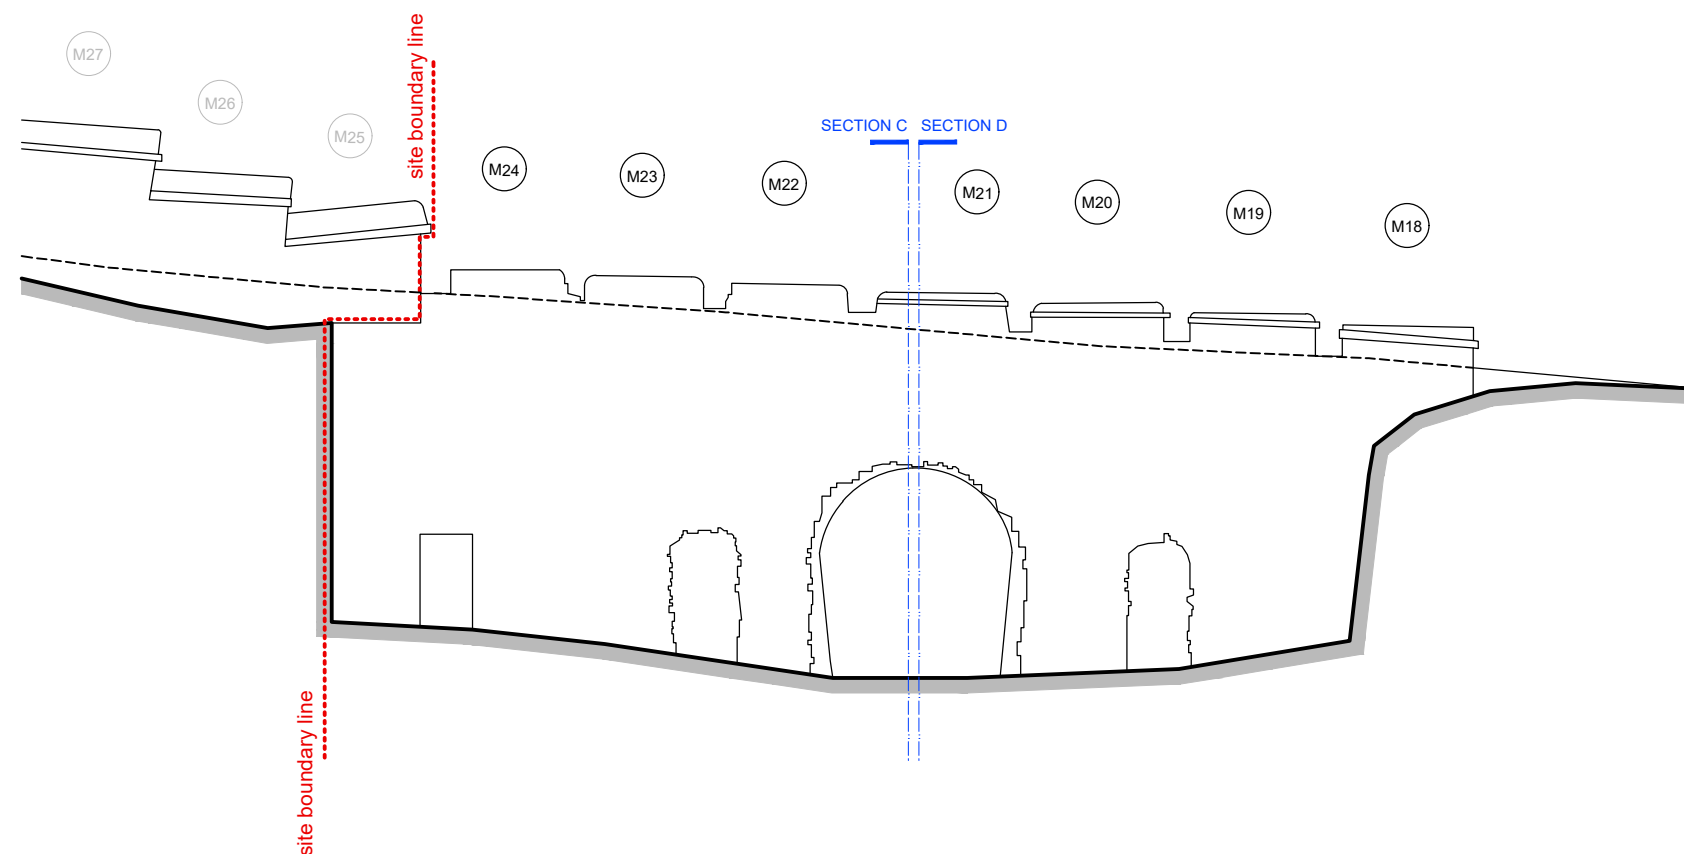


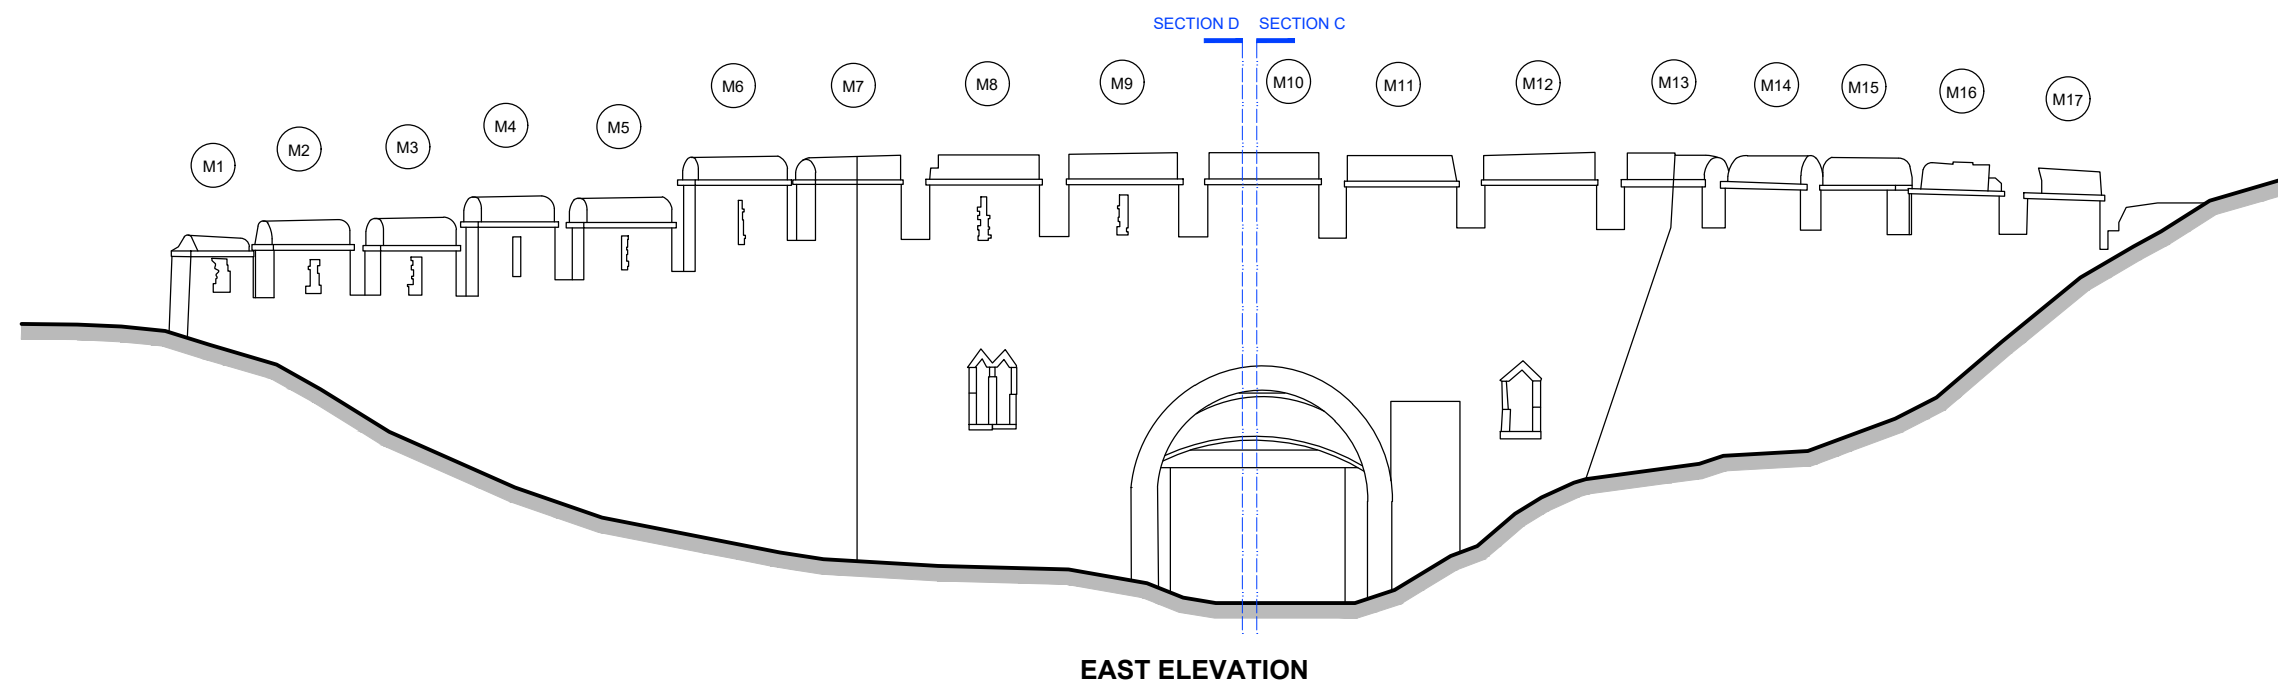

GENERAL NOTES:

1. The design and drawings are the copyright of the consultant unless otherwise agreed and must not be used or reproduced without their permission.
2. Drawings based on measured survey prepared by Advantage Geomatics Limited dated April 2022.

KEY:

[illegible]

Issue

PLANNING

Information / Statutory Consent / Tender / Construction / As Built

scott&twine
ARCHITECTS & INTERIOR DESIGNERS
The Old Power Station, Mortlake High Street
London SW14 8SN
T +44 (0) 20 3355 9699
www.scott-twine.co.uk

Client	
--------	--

KAZUHIKO AKAO

Project	
---------	--

Devizes Castle, Devizes, Wiltshire
External Fabric Repairs & Restorations
Castle Grounds

Title	
-------	--

Moat Bridge
East & West Elevations
as Existing

Date	Scale
10/11/2023	1:100 @ A3

Drawn By AP	Checked By ST
----------------	------------------

Drawing Number	Revision
2256 - 02 - 015	-