
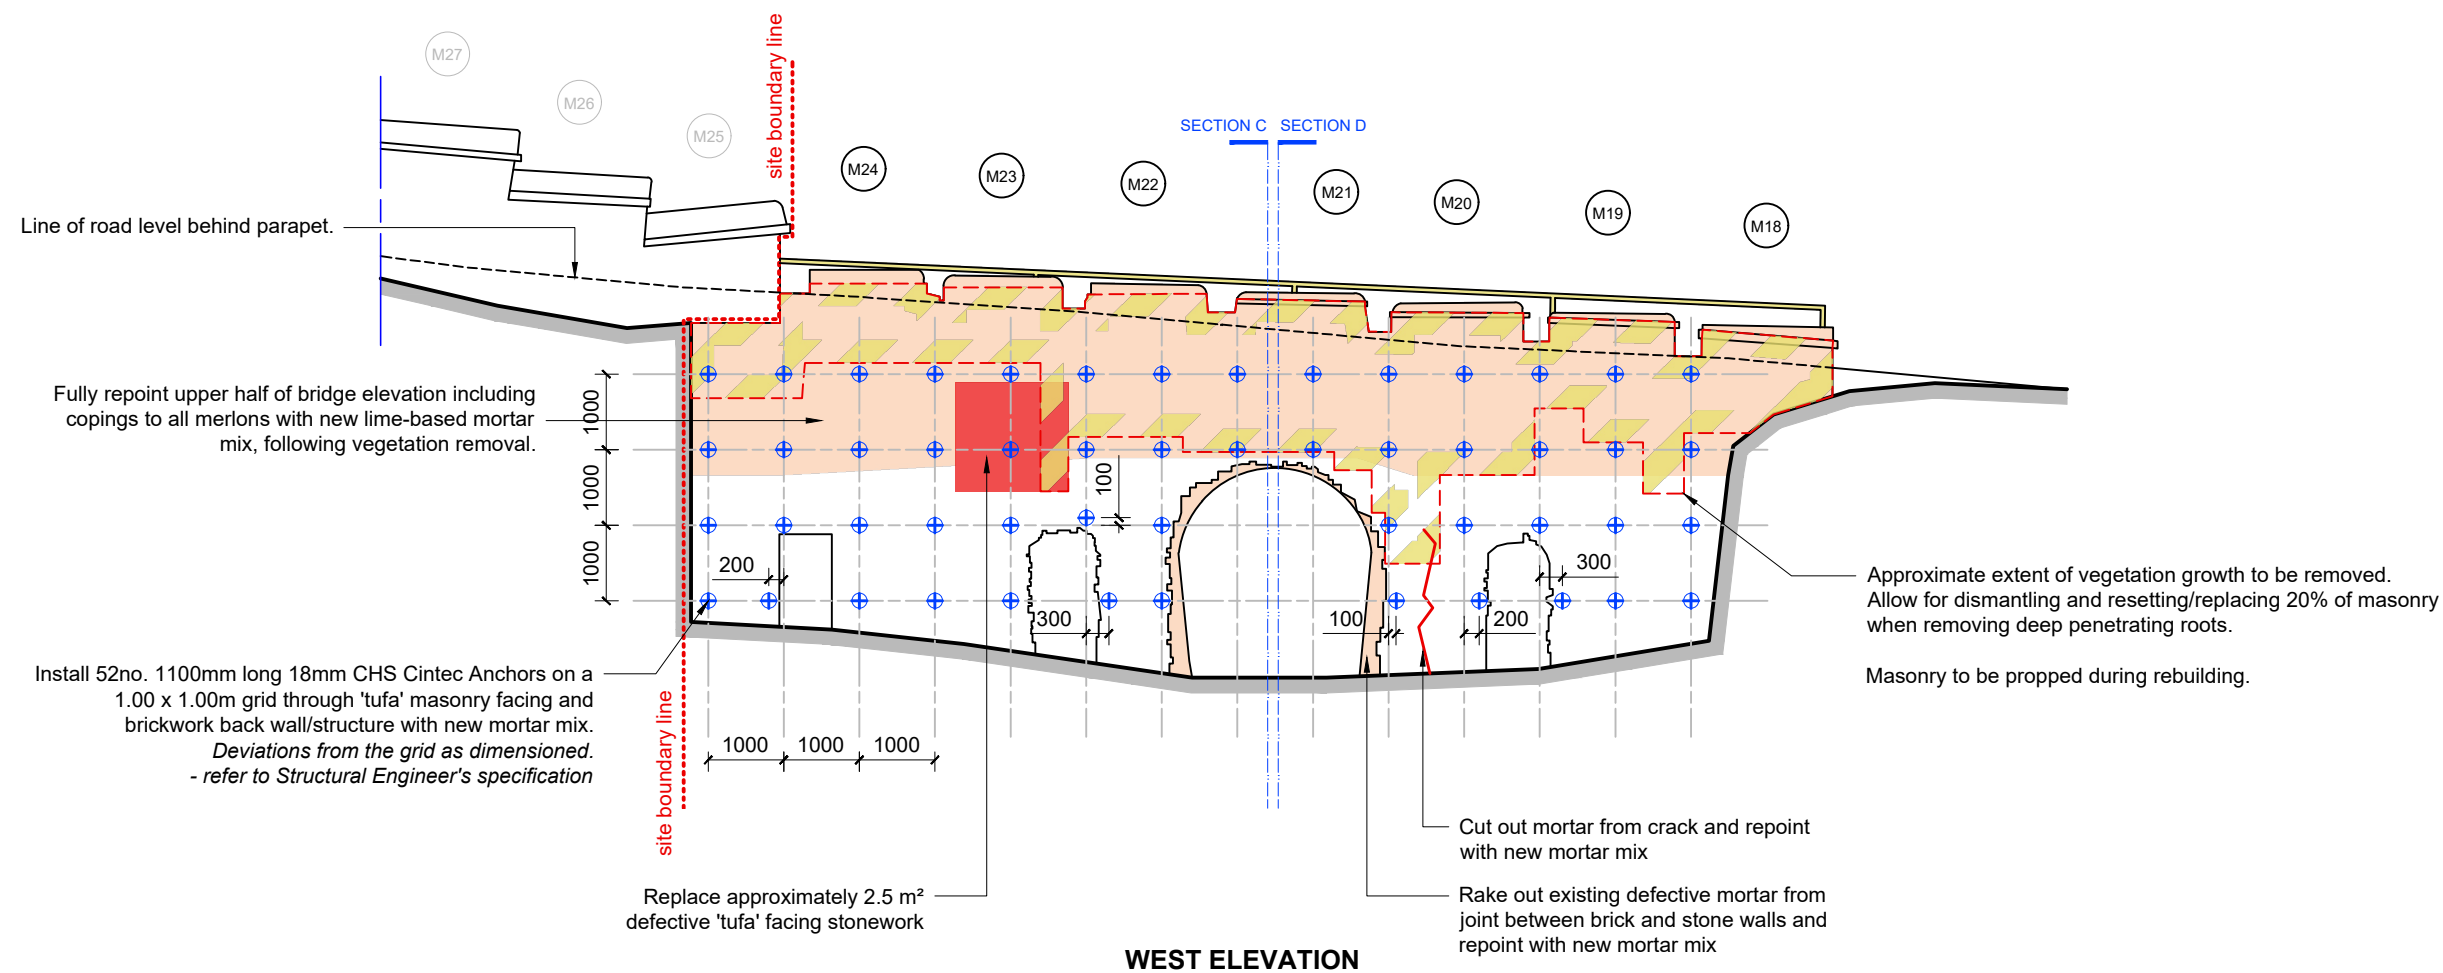


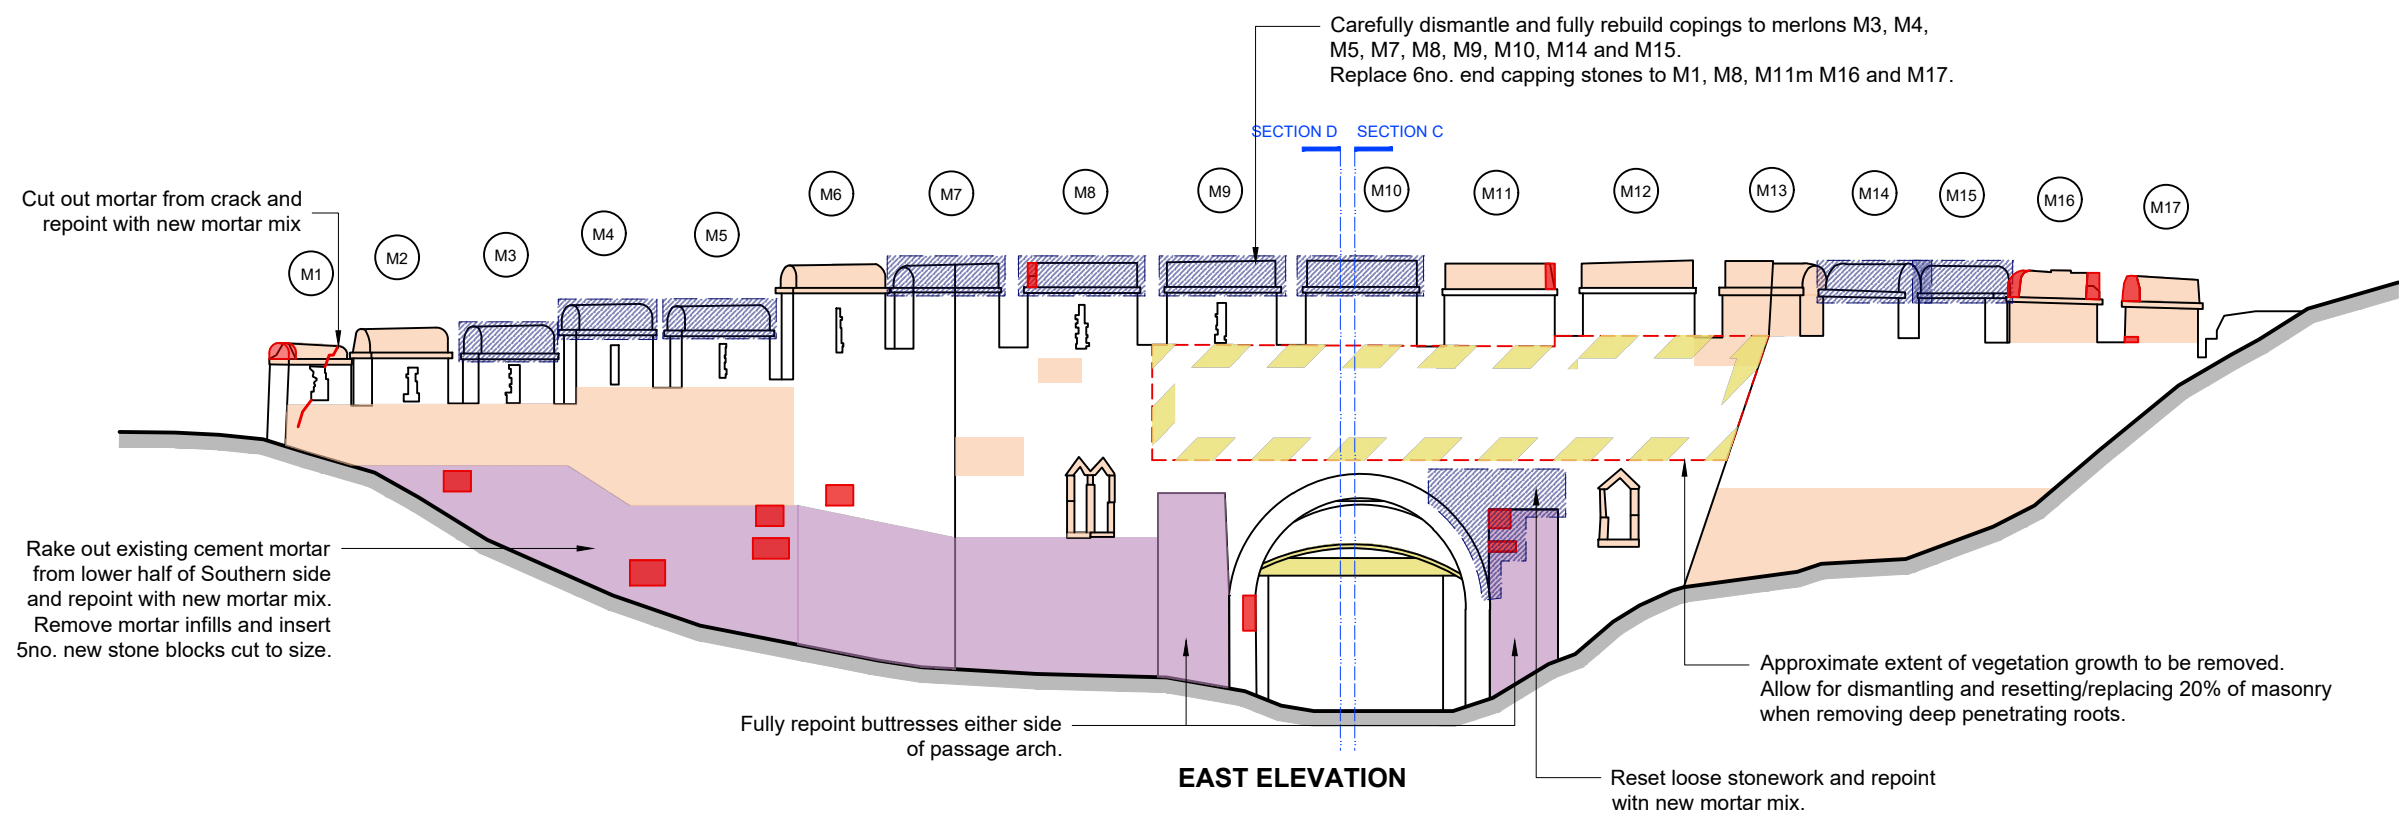

GENERAL NOTES:

1. The design and drawings are the copyright of the consultant unless otherwise agreed and must not be used or reproduced without their permission.
2. Drawings based on measured survey prepared by Advantage Geomatics Limited dated April 2022.

KEY:

- | | |
|---|-----------------------------|
|  | EXISTING |
|  | REMOVE |
|  | REPLACEMENT STONE |
|  | INDENT REPAIRS |
|  | AREAS TO BE REBUILT |
|  | REPOINT |
|  | PARTIAL REPOINT |
|  | REPOINTING OF CEMENT MORTAR |
|  | RENDER REPAIRS |
|  | MASONRY CRACKING |
|  | STRUCTURAL ANCHOR POINT |

B	22/12/25	Planning updates	AP
A	25/01/25	Repairs update. Planning issue	AP
Rev	Date	Description	By

Issue	
-------	--

PLANNING

Information / Statutory Consent / Tender / Construction / As Built

scott&twine
ARCHITECTS & INTERIOR DESIGNERS
The Old Power Station, Mortlake High Street
London SW14 8SN
T +44 (0) 20 3355 9699
www.scott-twine.co.uk

Client

KAZUHIKO AKAO

Project

Devizes Castle, Devizes, Wiltshire
External Fabric Repairs & Restorations
Castle Grounds

Title

Moat Bridge
East & West Elevations
as Proposed

Date	Scale
10/11/2023	1:100 @ A3

Drawn By AP	Checked By ST
----------------	------------------

Drawing Number	Revision
2256 - 02 - 215	B