

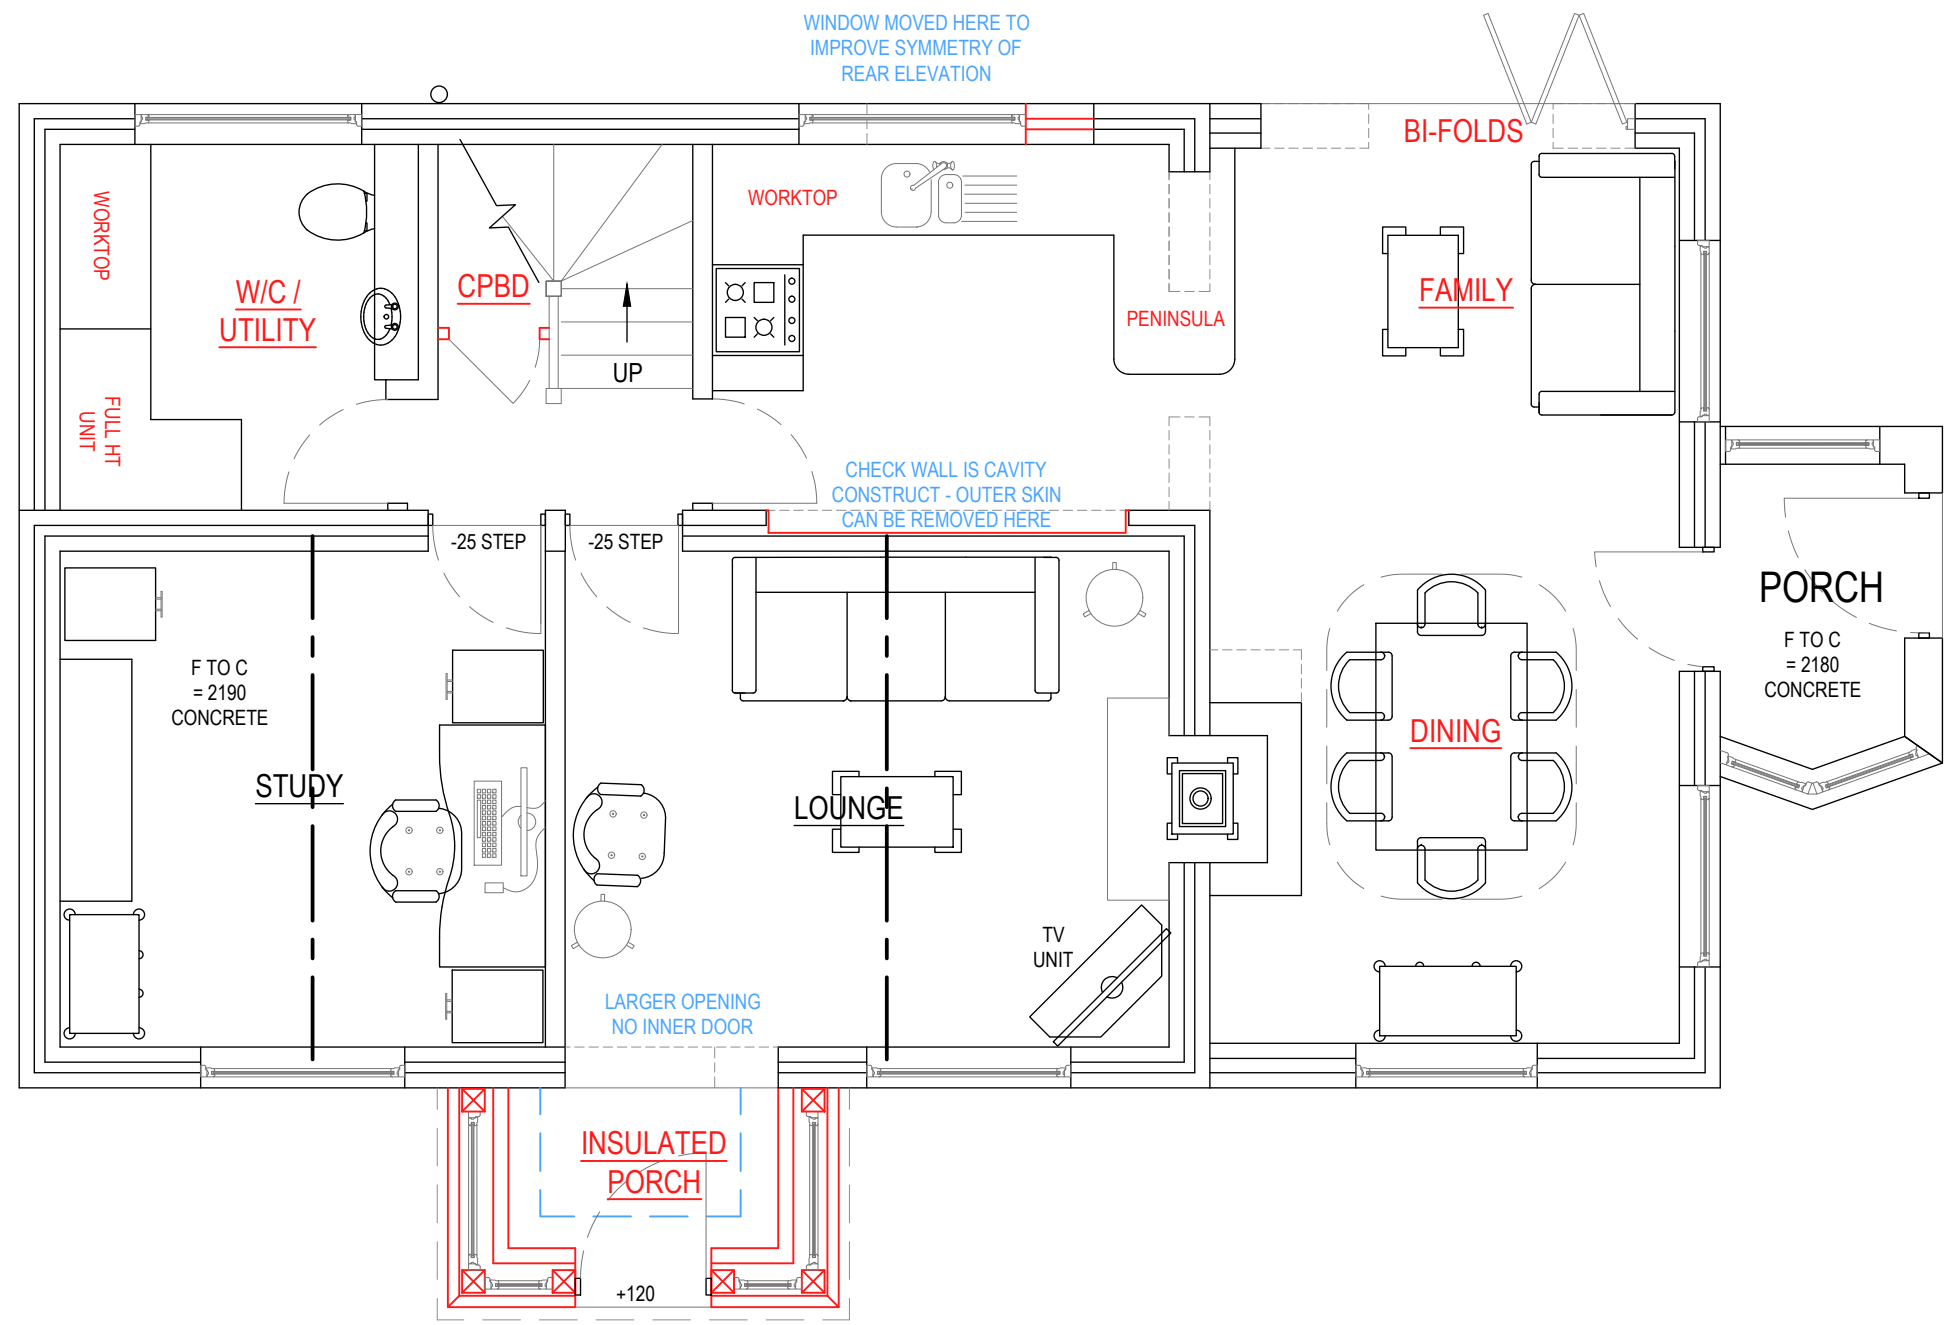


PLEASE NOTE THAT THE SURVEY CARRIED OUT WAS A NON-INTRUSIVE BASIC MEASURED SURVEY. AS SUCH ASSUMPTIONS HAVE BEEN MADE. ACCURATE LEVEL SURVEY TO BE SUPPLIED BY THE CLIENT UNDER SEPARATE INSTRUCTION. ALL LEVELS & EXISTING STRUCTURAL ELEMENTS WILL NEED VERIFICATION PRIOR TO CONSTRUCTION. ALL ON SITE WALL, FLOOR & ROOF MAKEUP AND THICKNESS ARE ALSO LIKELY TO DIFFER FROM THE DRAWINGS DUE TO VARYING AGE & HISTORIC CONSTRUCTION THROUGHOUT THE PROPERTY. ANY VARIANCES TO BE REPORTED TO THE BCO OR LANDFORD A.S.

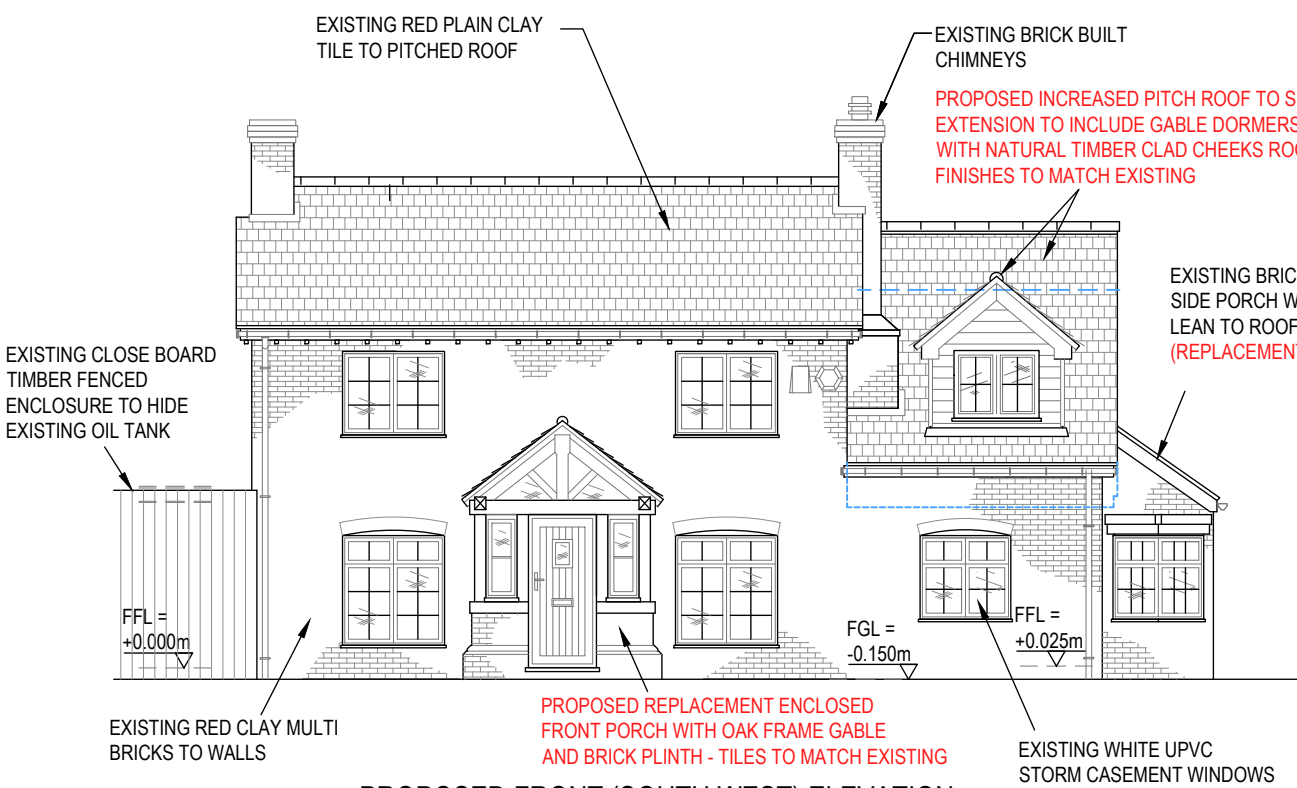



PROPOSED GROUND FLOOR PLAN
SCALE 1:50

PLEASE NOTE
EXTERNAL GROUND LEVELS VARY ALL
LEVELS PROVIDED ARE INDICATIVE ONLY

 



PROPOSED FRONT (SOUTH WEST) ELEVATION
SCALE 1:100

PLEASE NOTE
EXTERNAL GROUND LEVELS VARY ALL
LEVELS PROVIDED ARE INDICATIVE ONLY

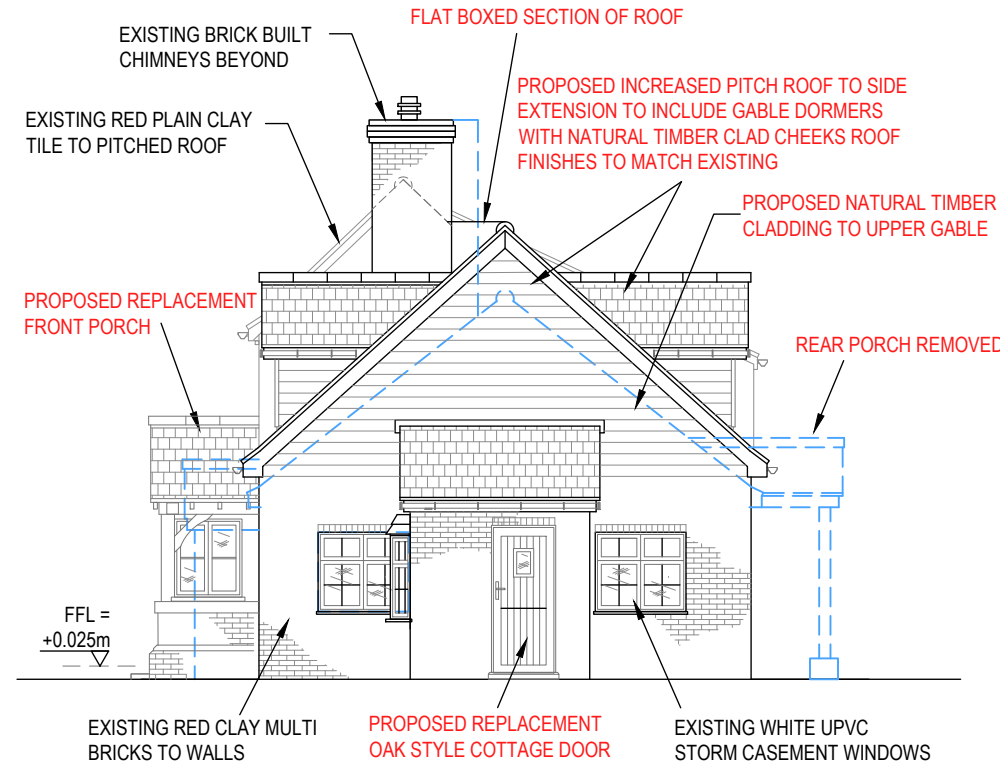 



PROPOSED SIDE (SOUTH EAST) ELEVATION
SCALE 1:100

PLEASE NOTE
EXTERNAL GROUND LEVELS VARY ALL
LEVELS PROVIDED ARE INDICATIVE ONLY

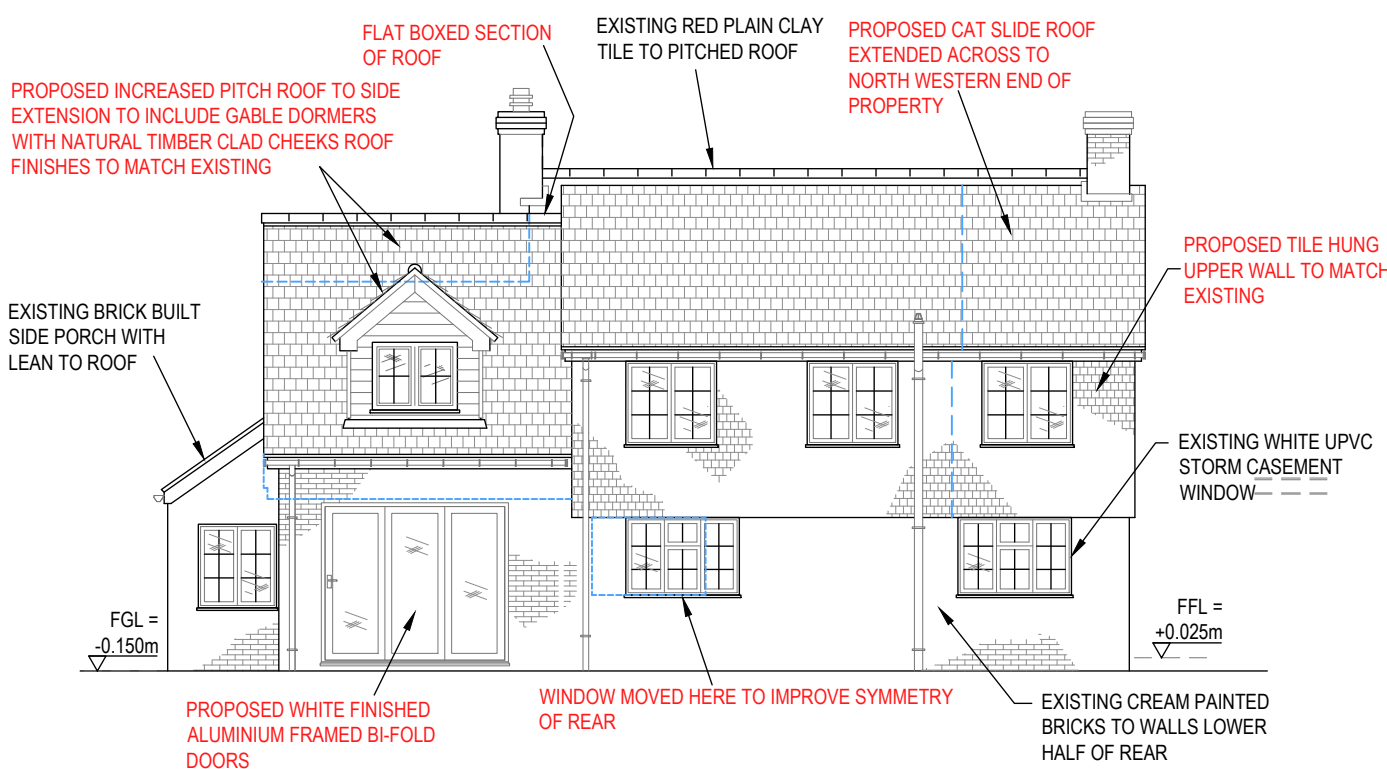 


PROPOSED REAR (NORTH EAST) ELEVATION
SCALE 1:100


PLEASE NOTE
EXTERNAL GROUND LEVELS VARY ALL
LEVELS PROVIDED ARE INDICATIVE ONLY

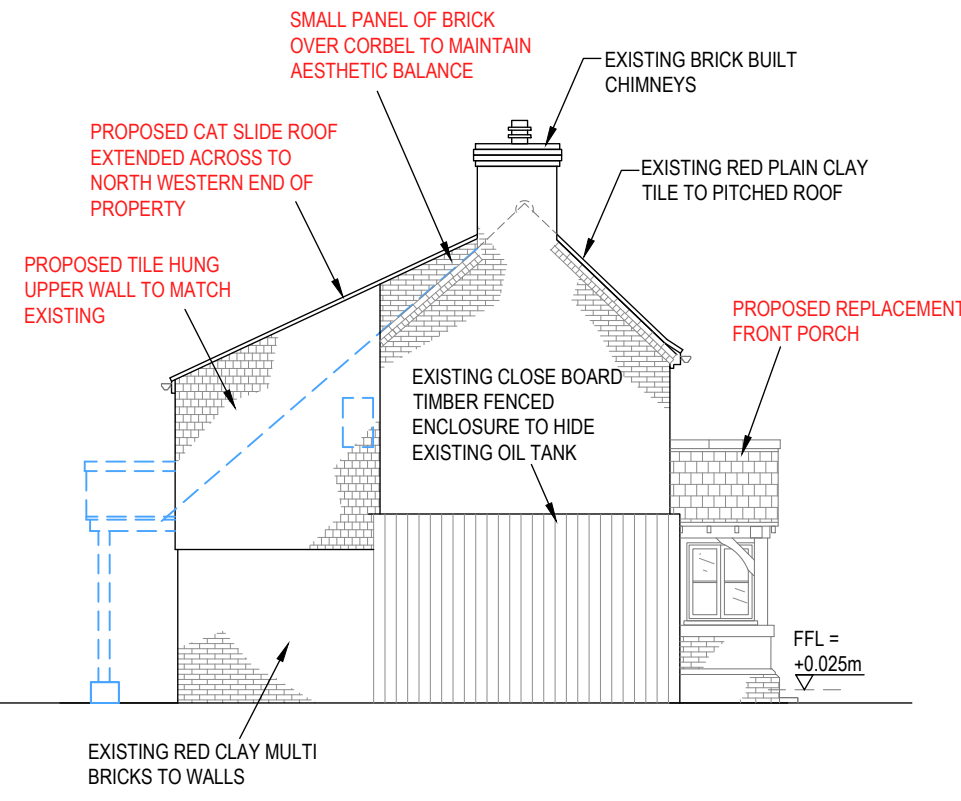 


PROPOSED SIDE (NORTH WEST) ELEVATION
SCALE 1:100

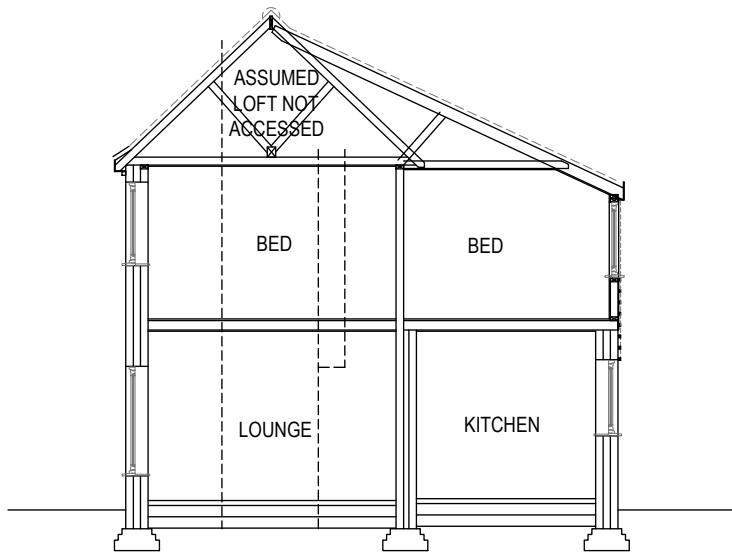


PROPOSED SECTION A - A
SCALE 1:100

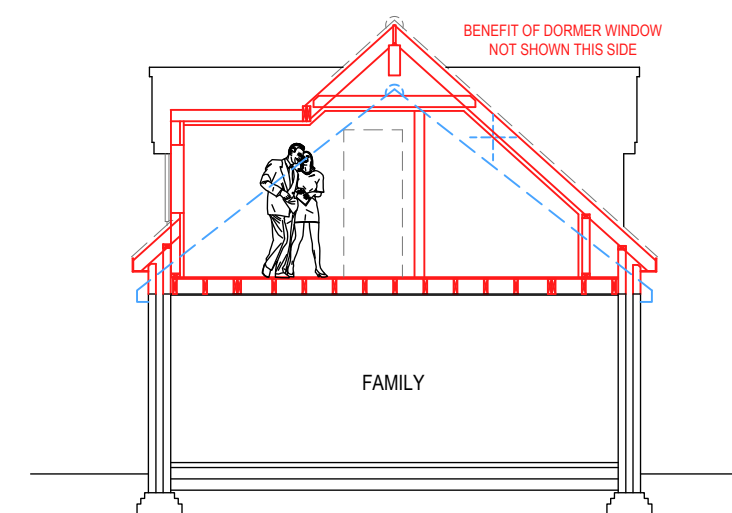

PROPOSED SECTION B - B
SCALE 1:100



 


PLEASE NOTE
EXTERNAL GROUND LEVELS VARY ALL
LEVELS PROVIDED ARE INDICATIVE ONLY

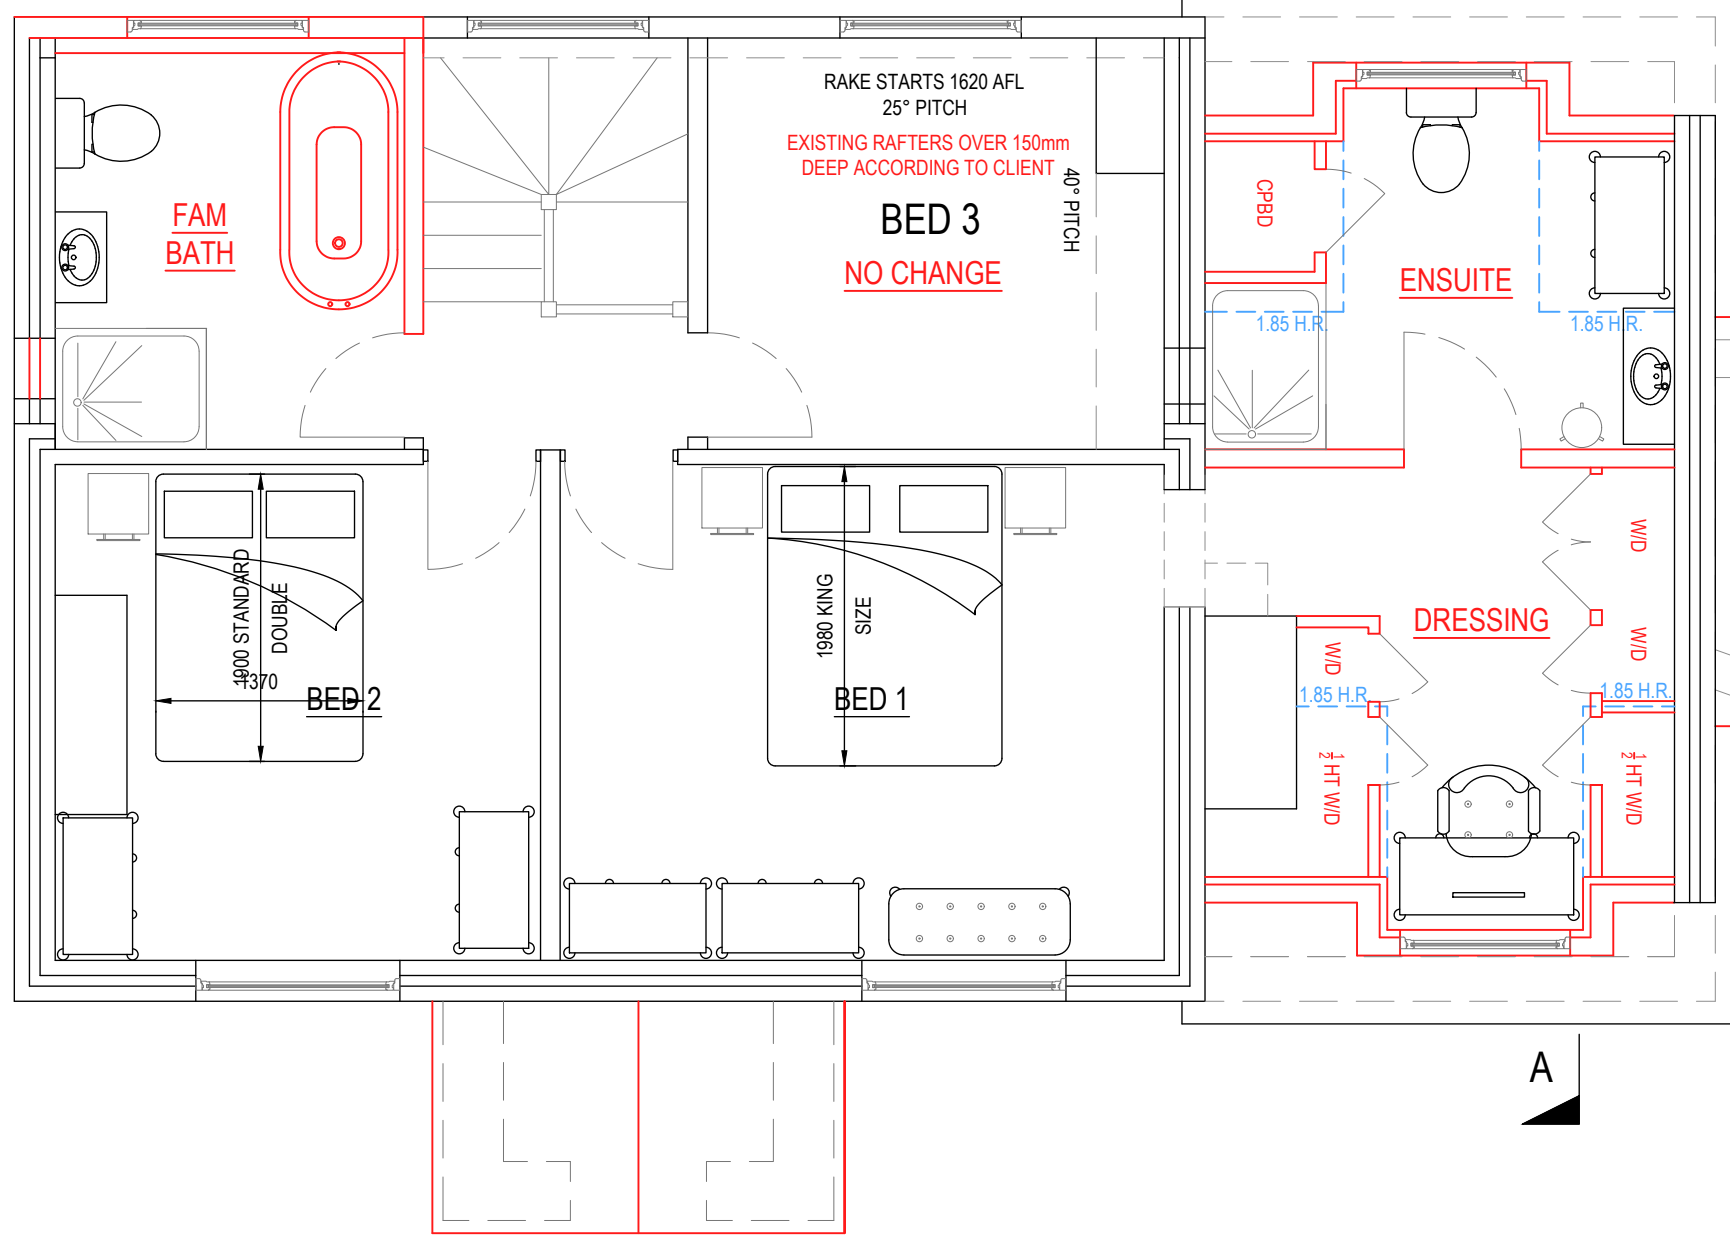


PROPOSED FIRST FLOOR PLAN
SCALE 1:50

PLEASE NOTE
EXTERNAL GROUND LEVELS VARY ALL
LEVELS PROVIDED ARE INDICATIVE ONLY

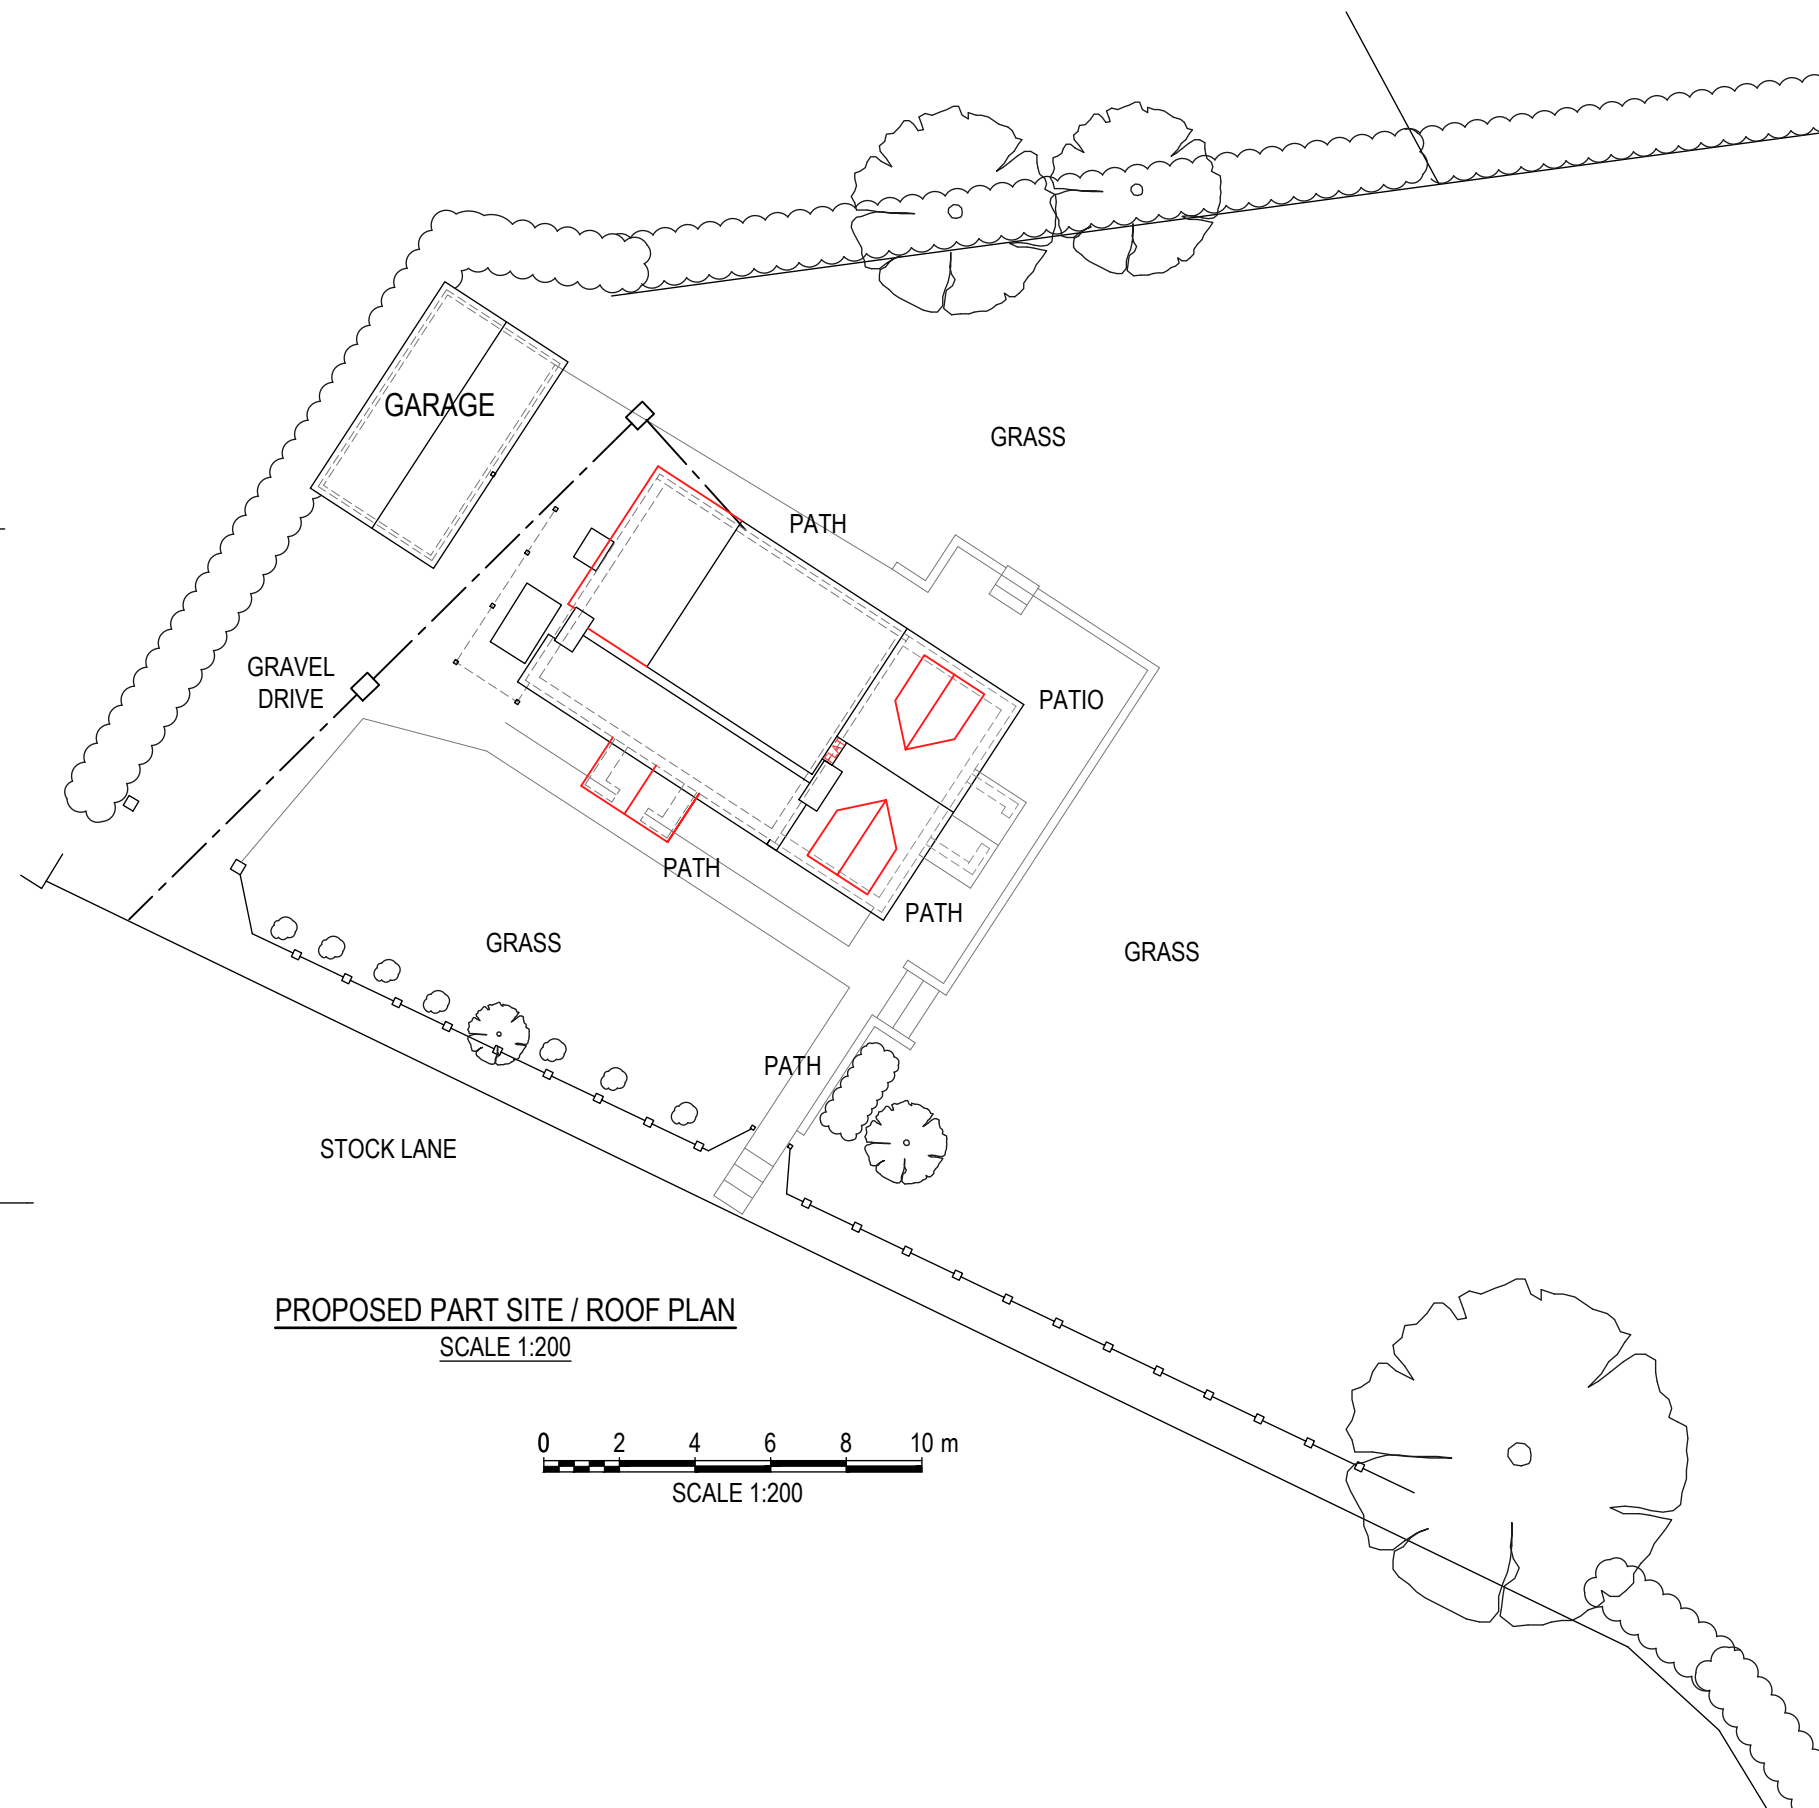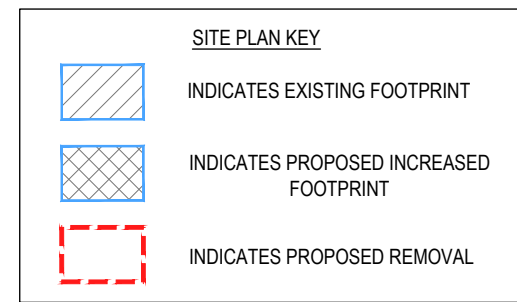 

PROPOSED PART SITE / ROOF PLAN
SCALE 1:200

 

DRAWING TO BE
PRINTED IN COLOUR

PLANNING

B	MINOR AMENDS	-	-	-	JAN 2025
A	MINOR AMENDS	-	-	-	DEC 2025
REV	DESCRIPTION	BY	CHK	APP	DATE

CLIENT
MR & MRS MAY
LITTLE WICKETS
STOCK LANE
LANDFORD WOOD - SP5 2EW

LANDFORD ARCHITECTURAL SERVICES
LYNDALE, SHERFIELD ENGLISH RD,
LANDFORD, NR ROMSEY
HANTS / WILTS BORDER
SP5 2BD
01794 323333
LANDFORD ARCHITECTURAL SERVICES

Project:
LITTLE WICKETS
STOCK LANE
LANDFORD WOOD - SP5 2EW
Drawing Title:
PLANNING DRAWING
PROPOSED PLANS, ELEVATIONS & SECTION

Scale 1:1 - A3=1/2 1:100 & 1:50	Drawn PAB	Date DEC-2025	Checked PAB	Date DEC-2025
Project No. A0832	Drawing No. P2-C-005	Revision B		

© LANDFORD ARCHITECTURAL SERVICES LTD

SHEET SIZE : A1