



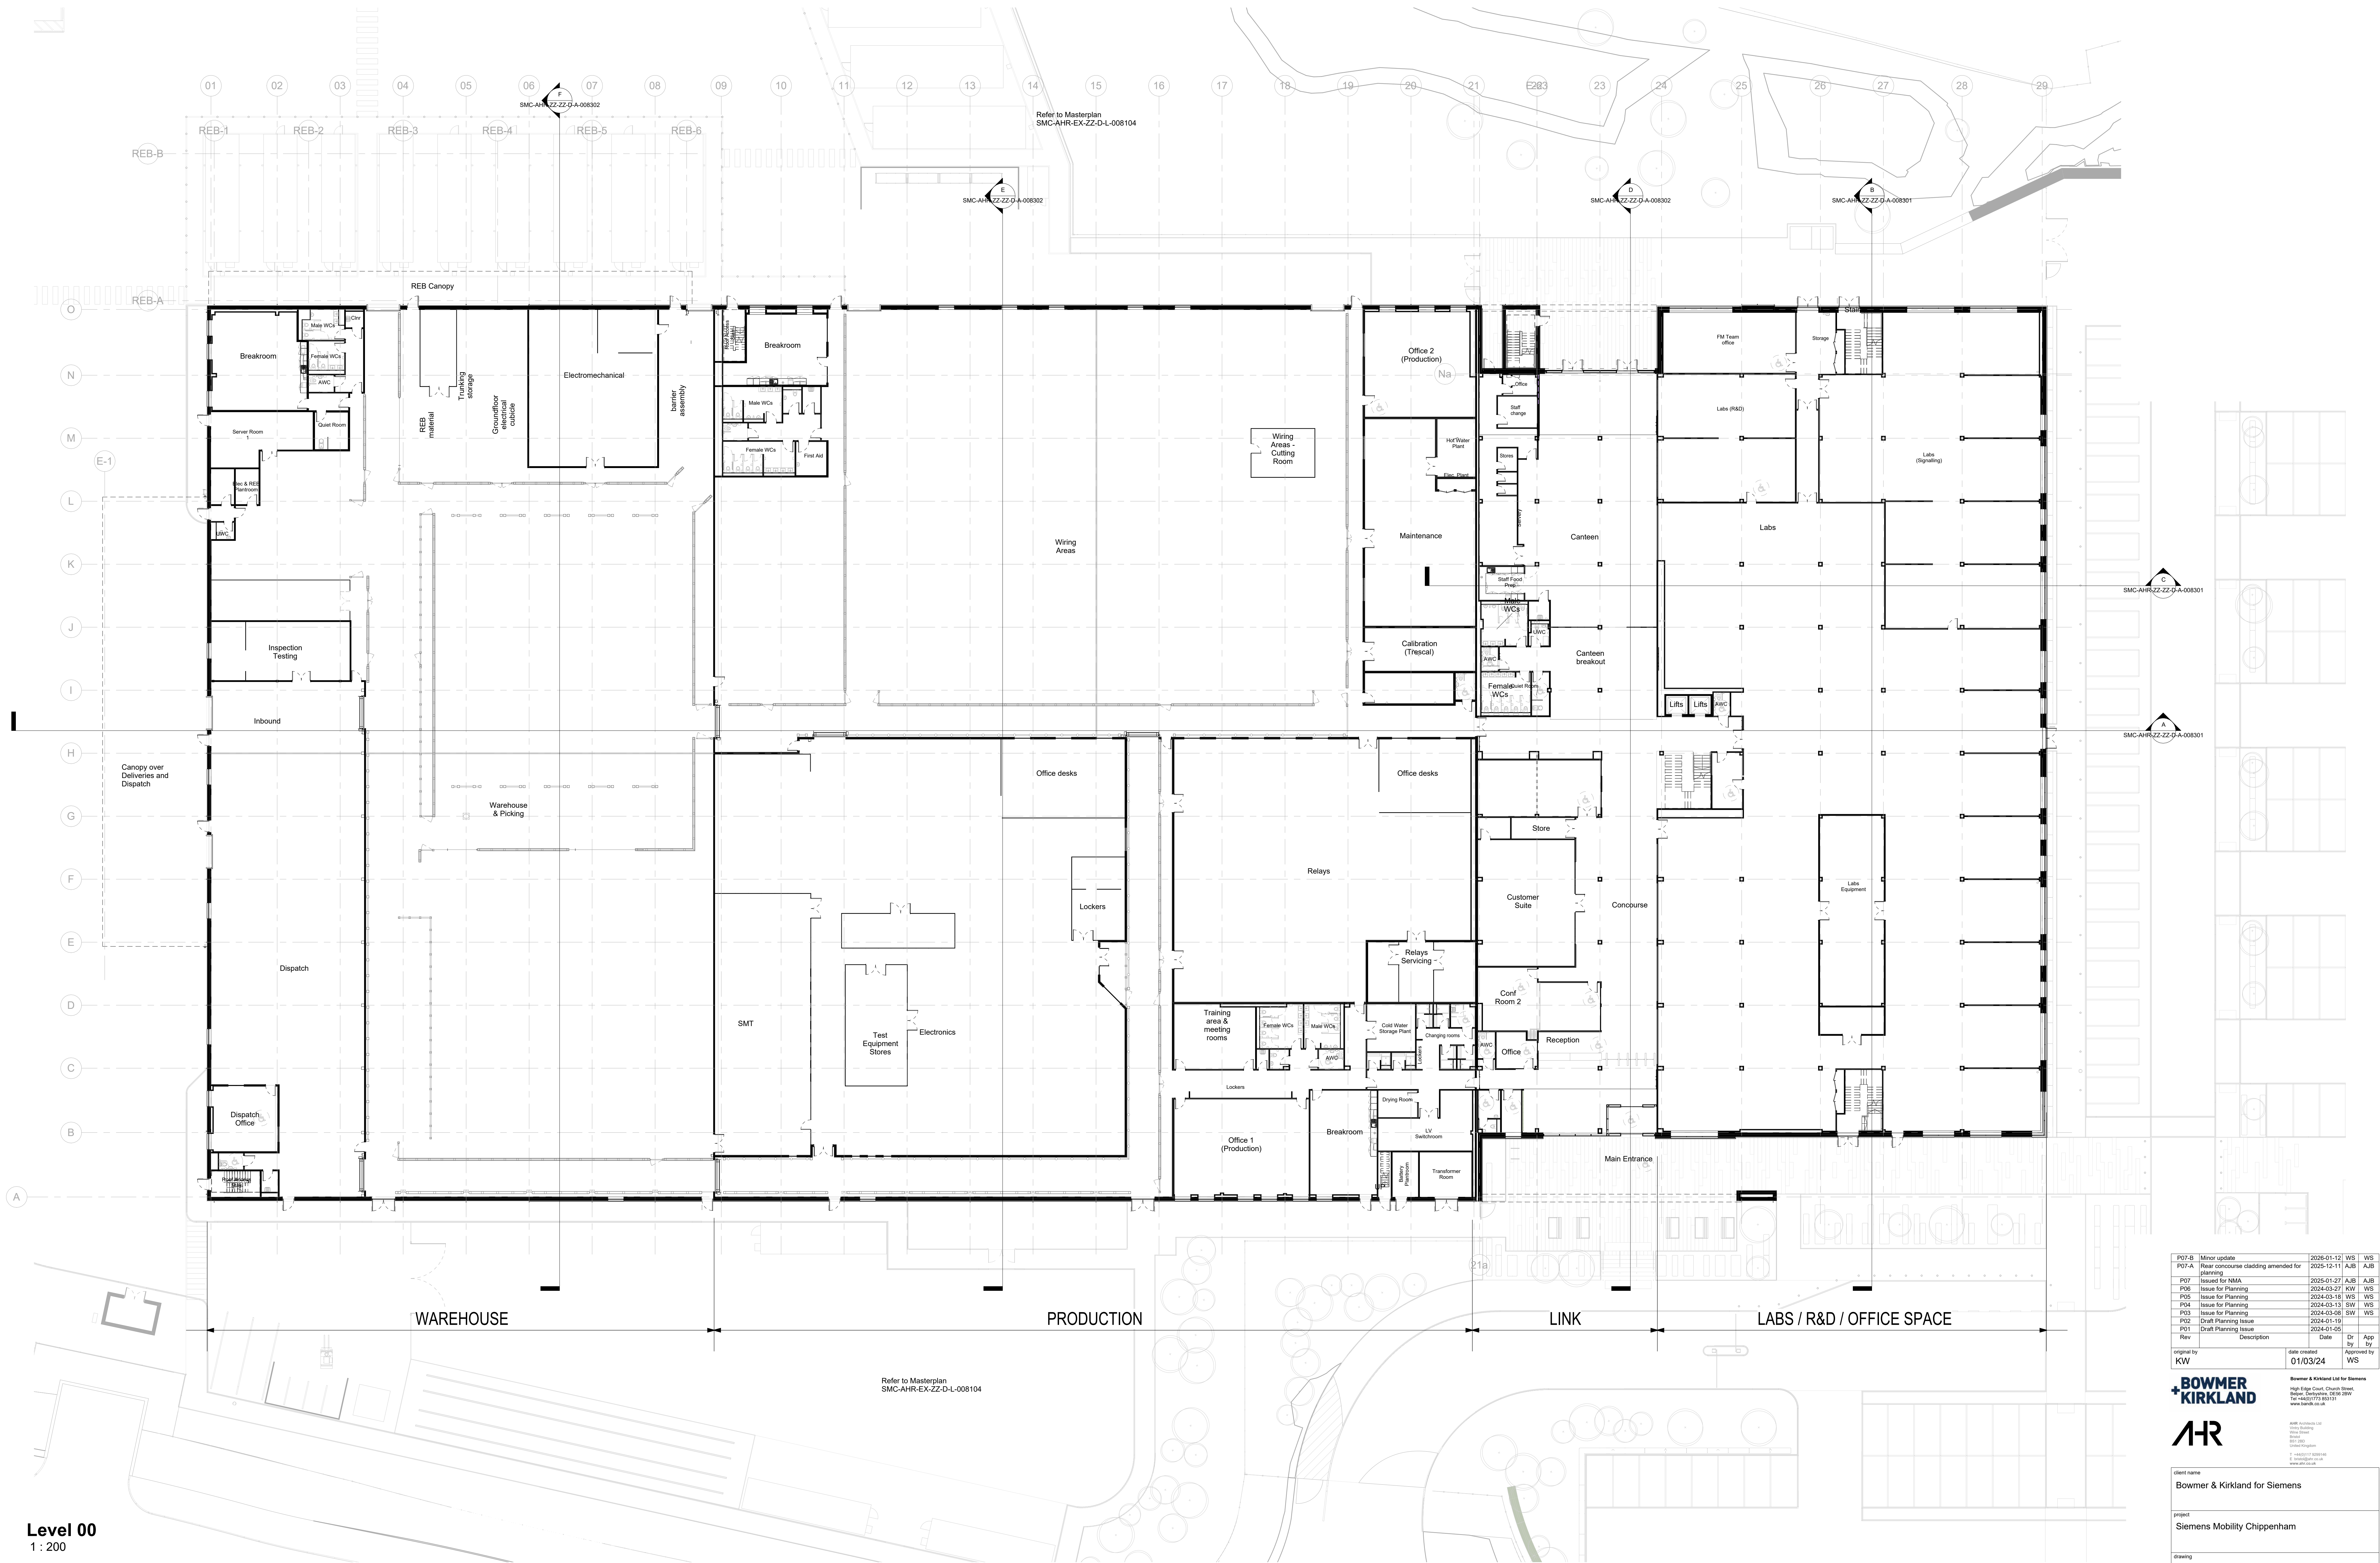

Level 00
1 : 200

Note:
UWC - Universal watercloset for gender neutral use.
All internal layouts are shown for indicative purpose only.

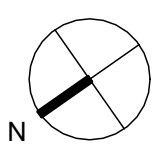

P07-B	Minor update	2026-01-12	WS	WS
P07-A	Rear concourse cladding amended for planning	2025-12-11	AJB	AJB
P07	Issued for NMA	2025-01-27	AJB	AJB
P06	Issue for Planning	2024-03-27	KW	WS
P05	Issue for Planning	2024-03-18	WS	WS
P04	Issue for Planning	2024-03-13	SW	WS
P03	Issue for Planning	2024-03-08	SW	WS
P02	Draft Planning Issue	2024-01-10		
P01	Draft Planning Issue	2024-01-05		
Rev	Date		Dr	App
			by	by
original by				
KW	01/03/24			WS

Bowmer & Kirkland Ltd for Siemens
High Edge Court, Church Street
Bristol, Gloucestershire, BS2 2BW
Tel: +44(0)1753 681311
www.bowmer.co.uk

AWR Architects Ltd
100, Rye House
Barnet, London, N4 3AA
Tel: +44(0)1753 681311
www.bowmer.co.uk

Client name:
Bowmer & Kirkland for Siemens

Project:
Siemens Mobility Chippenham

Drawing:
Ground Floor Plan

computer file 2023.00411.001	plot date 2023-04-11	scale 1 : 200	sheet @A0
drawing number SMC-AHR-ZZ-00-D-A-008201	rev P07-B	issue status SS	

This drawing is to be read in conjunction with all related drawings. All dimensions must be checked and verified on site before commencing any work or producing shop drawings. The originator should be notified immediately of any discrepancy. This drawing is copyright and remains the property of AWR.