



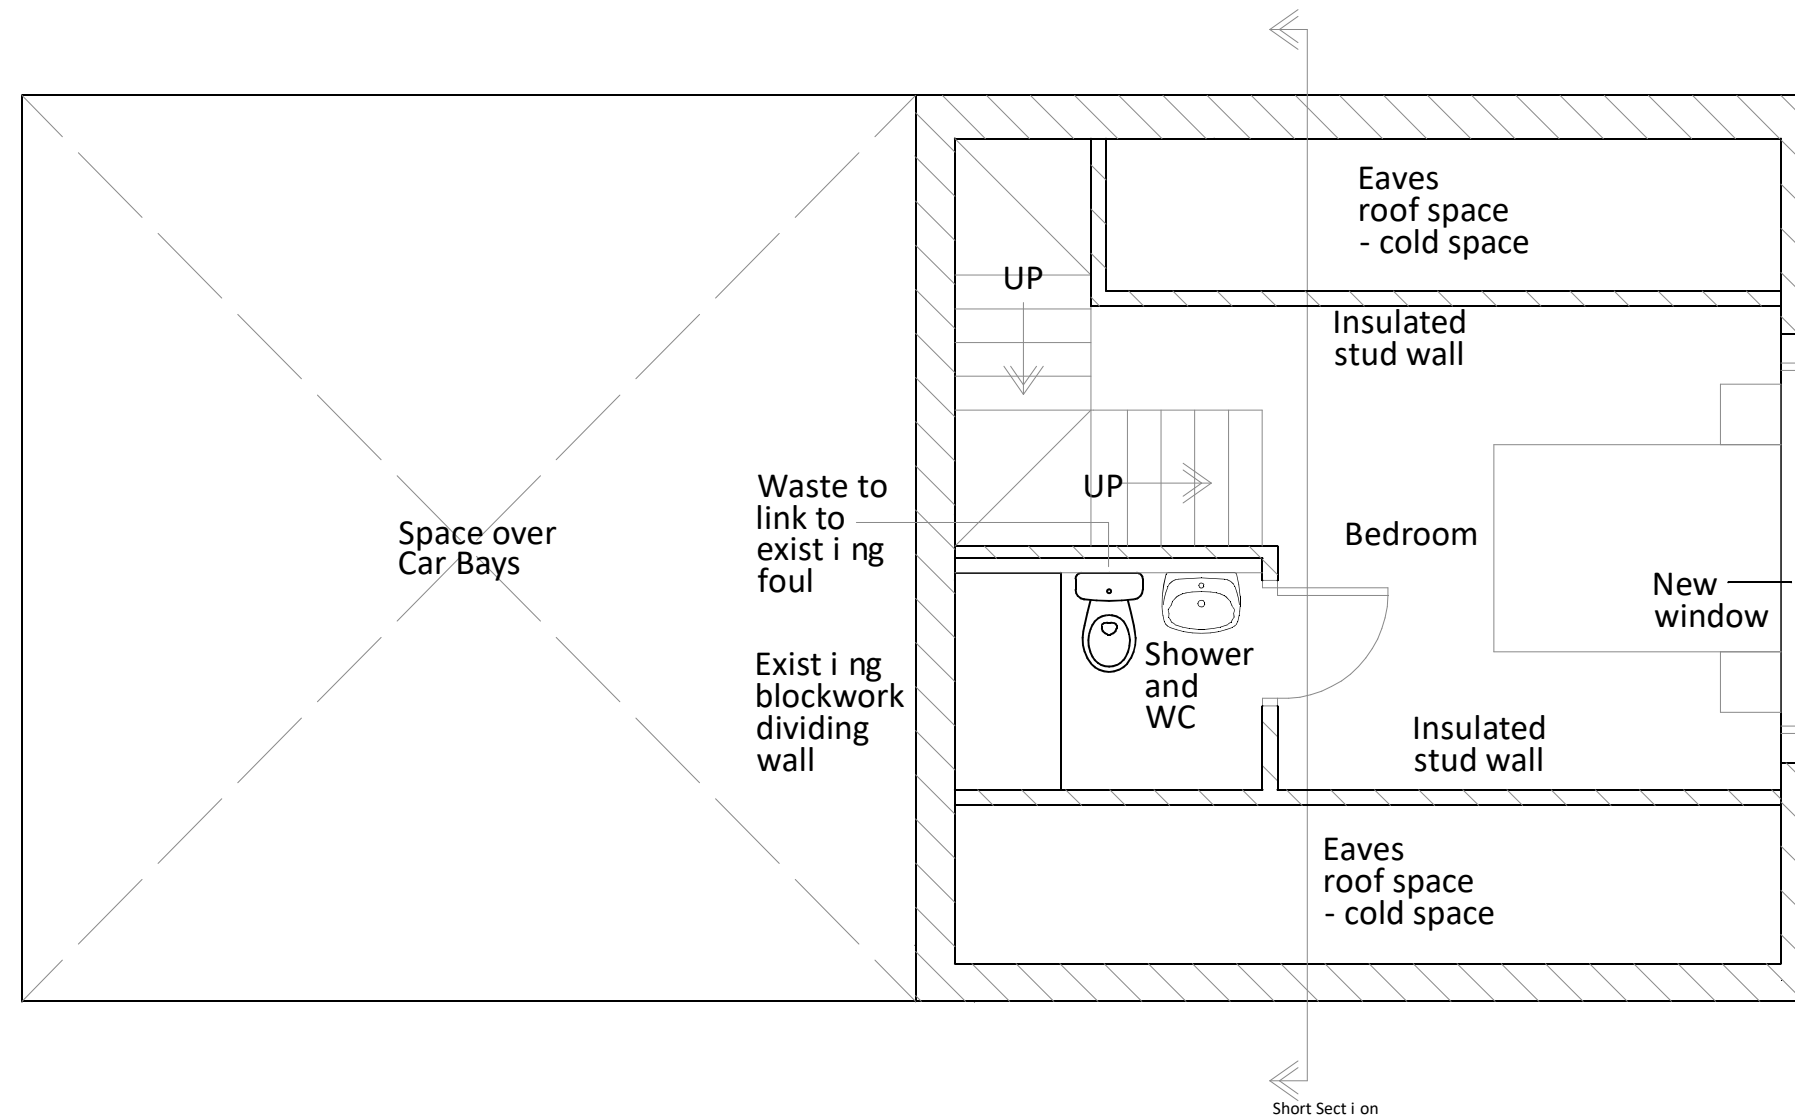

Proposed First Floor Plan

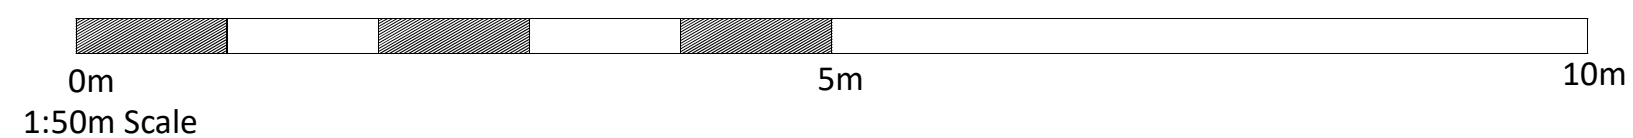

Project Title and Address:  
Cross Farm, Planning Application  
Cross Farm, The Street, Chilmark,  
Salisbury, Wiltshire, SP3 5AR

Drawing Title:  
Planning Application - Proposed first floor plans

|                     |                                        |                  |
|---------------------|----------------------------------------|------------------|
| Scale:<br>1:50 @ A3 | Drawn by:<br>RS                        | Date:<br>Nov '19 |
|                     | Drawing Number:<br>16315 - Pro FF Plan | Revision:<br>-   |