




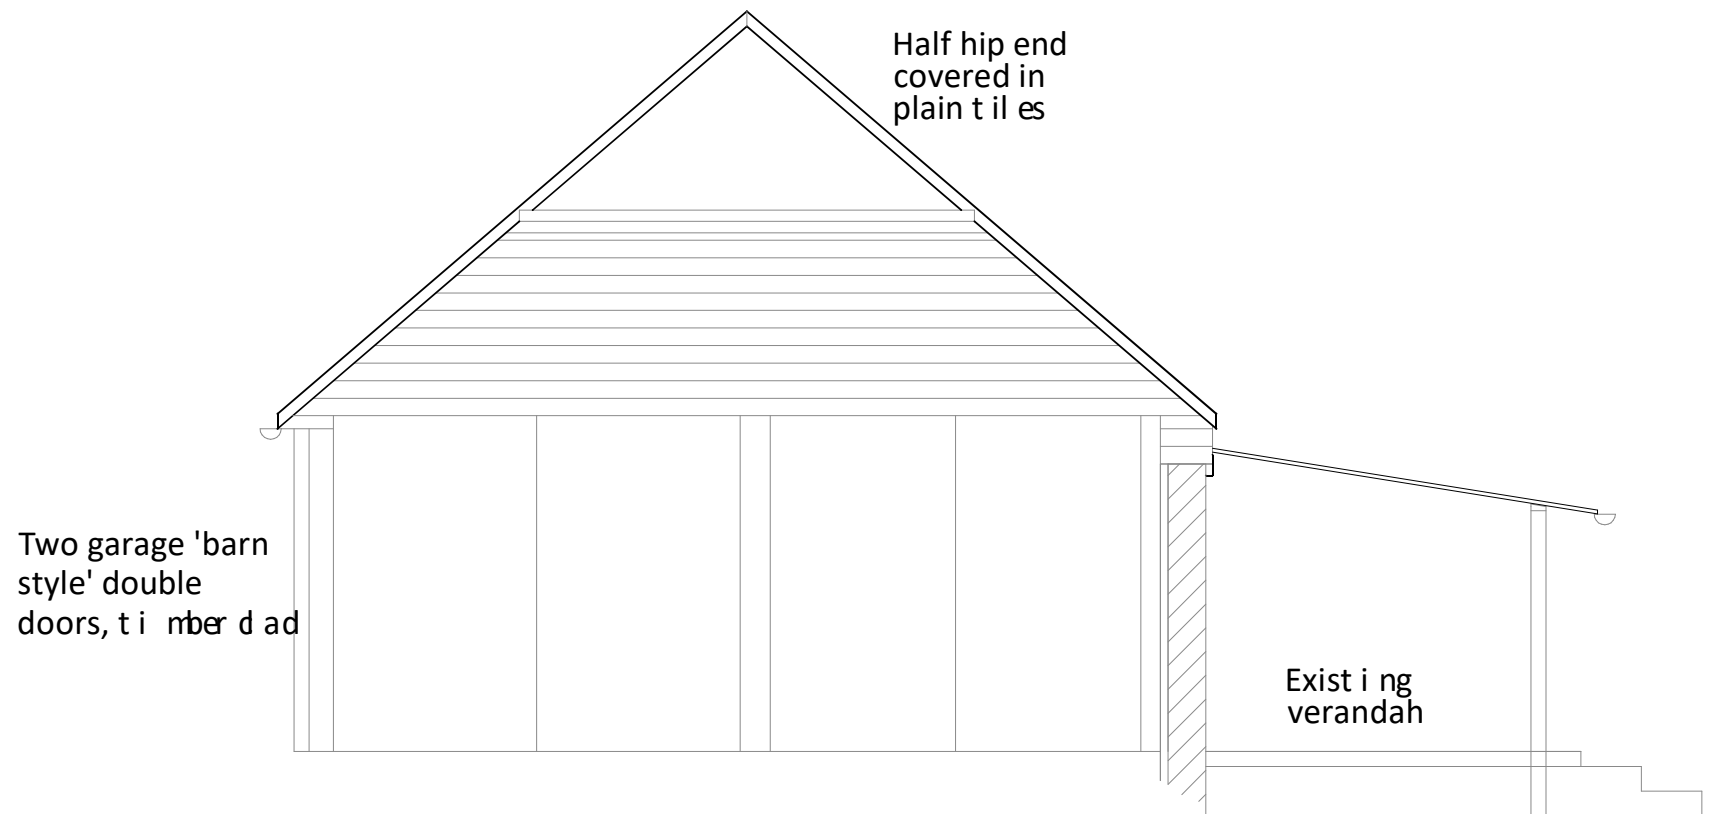

West Elevation

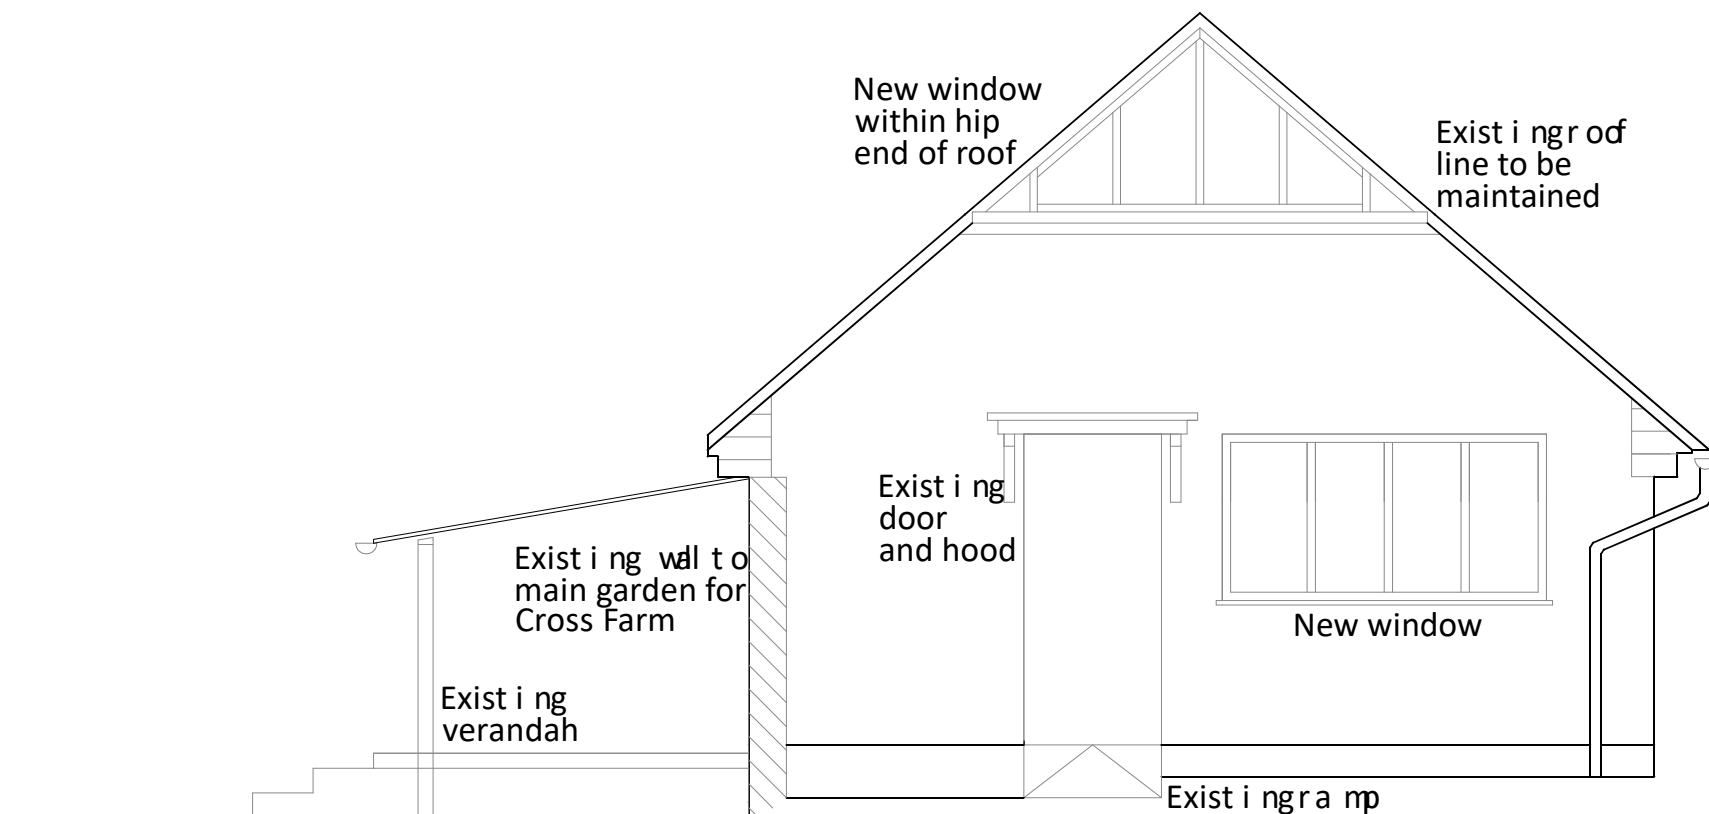

Proposed East Elevation

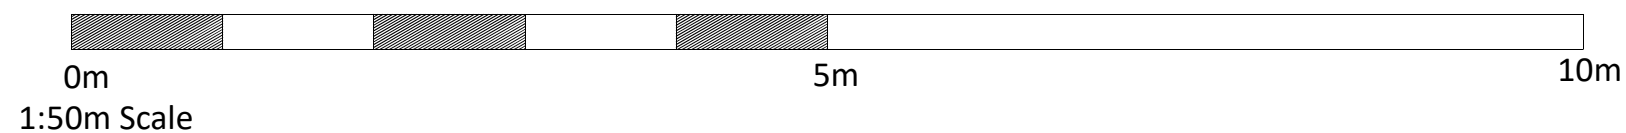

Project Title and Address:
Cross Farm, Planning Application
Cross Farm, The Street, Chilmark,
Salisbury, Wiltshire, SP3 5AR

Drawing Title:
Planning Application - Proposed - Short Elevation

Scale: 1:50 @ A3	Drawn by: RS	Date: Nov '19
	Drawing Number: 16315 - Proposed Elev	Revision: -

HB Historic Building
AS Advisory Service