



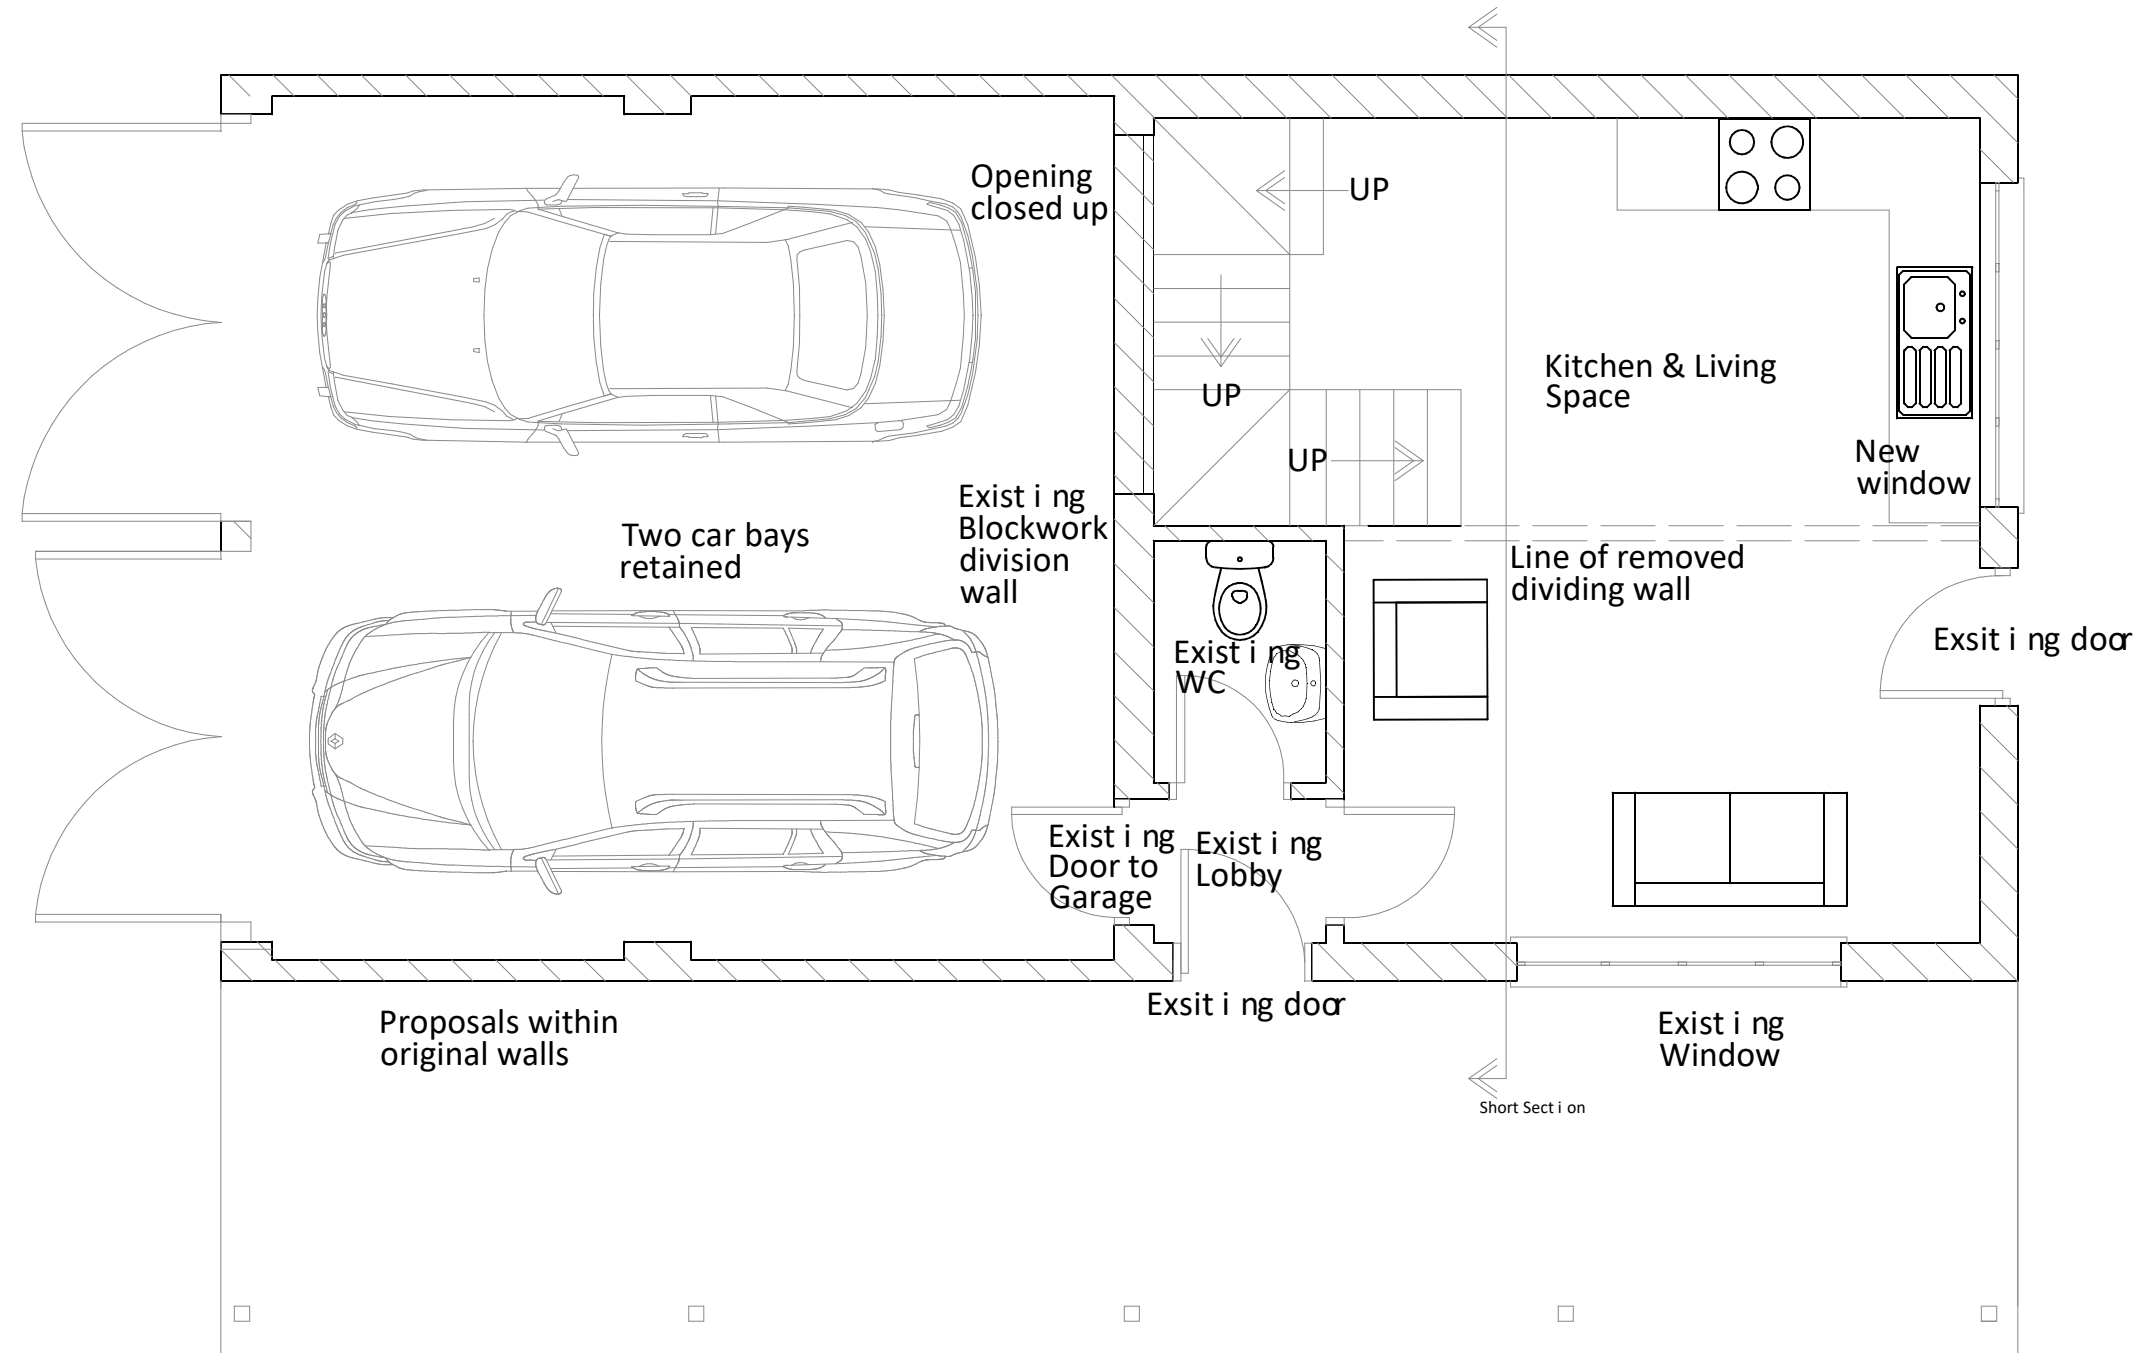

Proposed Ground Floor Plan

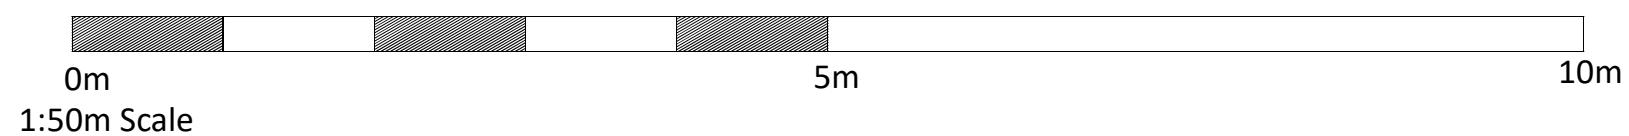

Project Title and Address:
Cross Farm, Planning Applicat i on
Cross Farm, The Street, Chilmark,
Salisbury, Wiltshire, SP3 5AR

Drawing Title:
Planning Applicat i on- Proposed GF Plans

Scale: 1:50 @ A3	Drawn by: RS	Date: Nov '19
	Drawing Number: 16315 - Pro GF Plan	Revision: -

H B Historic Building
A S Advisory Service