




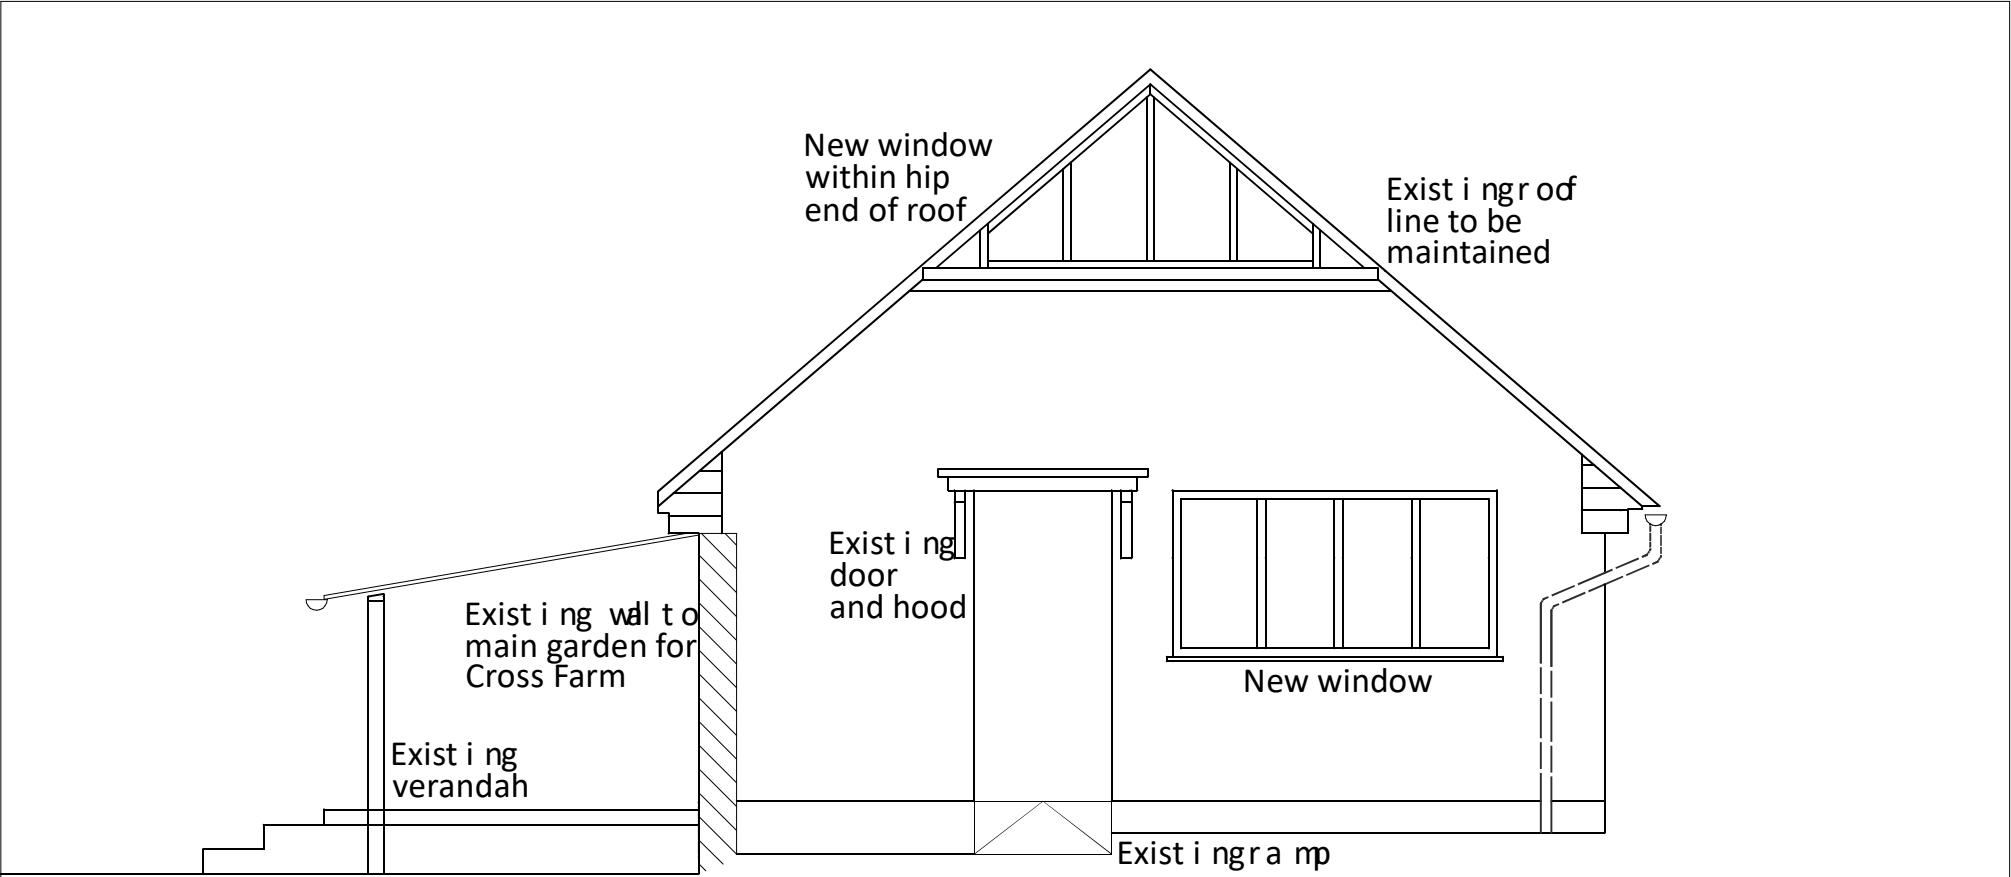

Proposed East Elevation

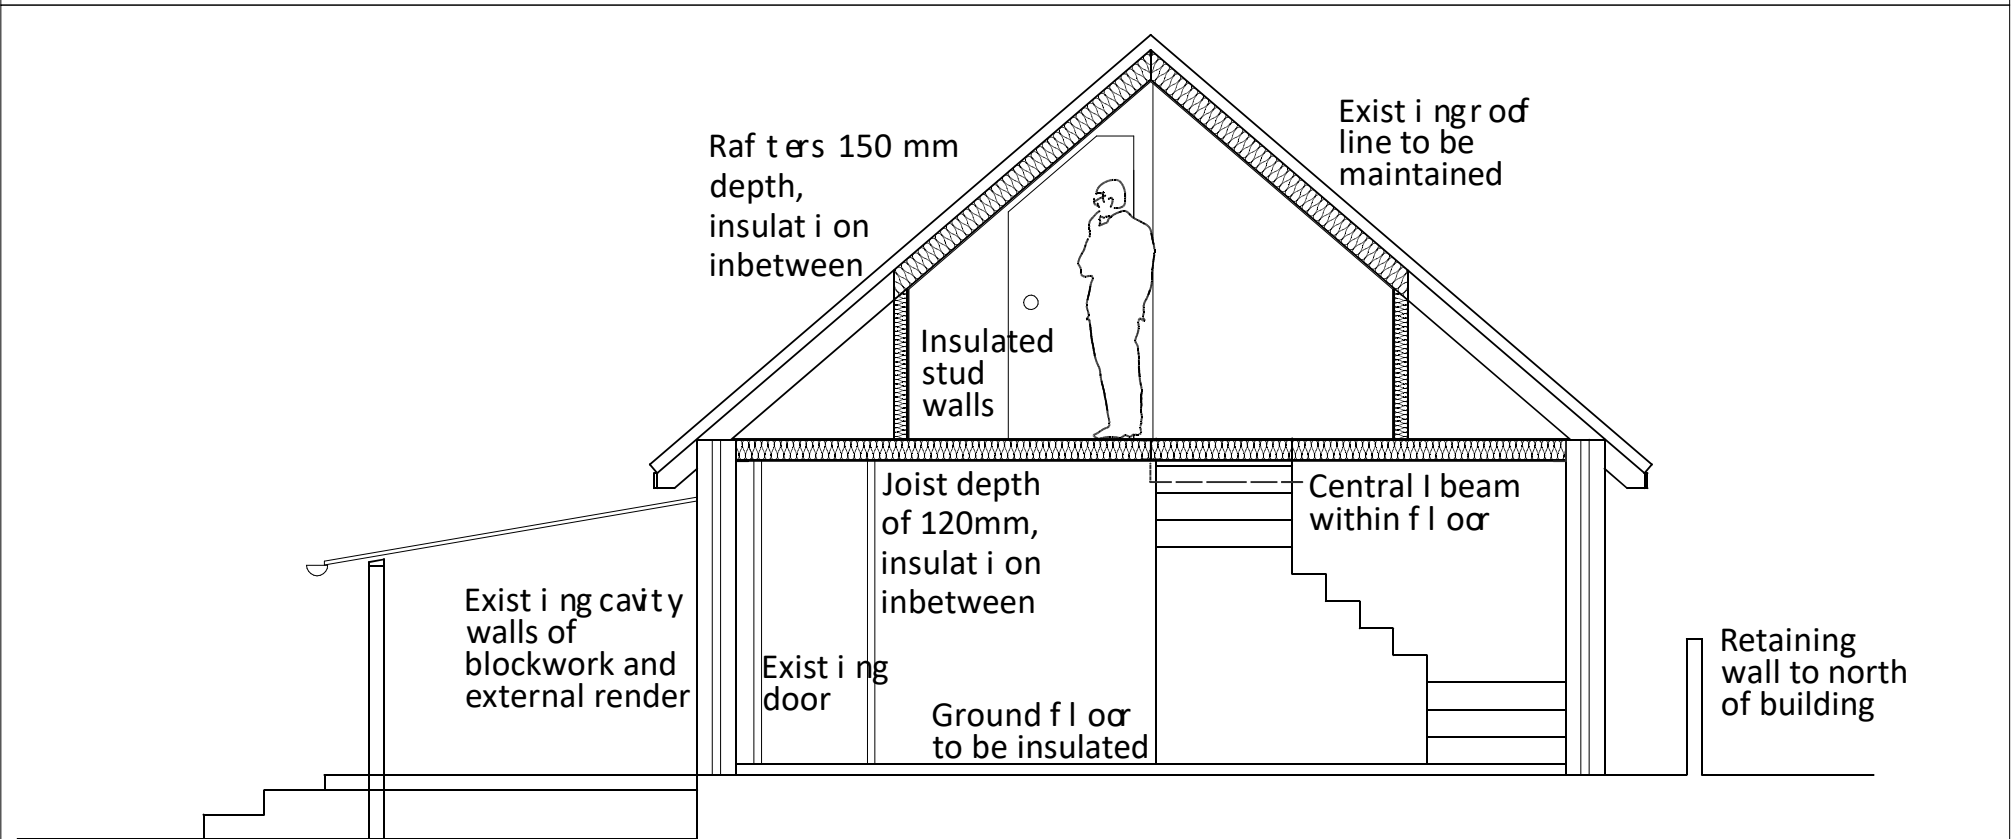

Example Proposed Short Section

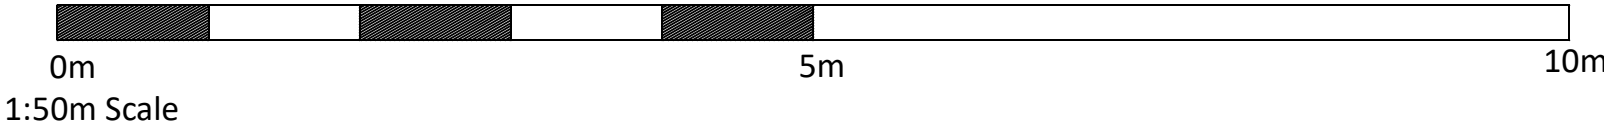

The East Elevation is the only elevation proposed for changes

Project Title and Address: Cross Farm, Planning Application Cross Farm, The Street, Chilmark, Salisbury, Wiltshire, SP3 5AR		
Drawing Title: Planning Application - Proposed Elevation and Section		
Scale: 1:50 @ A3	Drawn by: RS	Date: Nov '19
	Drawing Number: 16315 - Pro Elev&Sec	Revision: -
 Historic Building Advisory Service		