


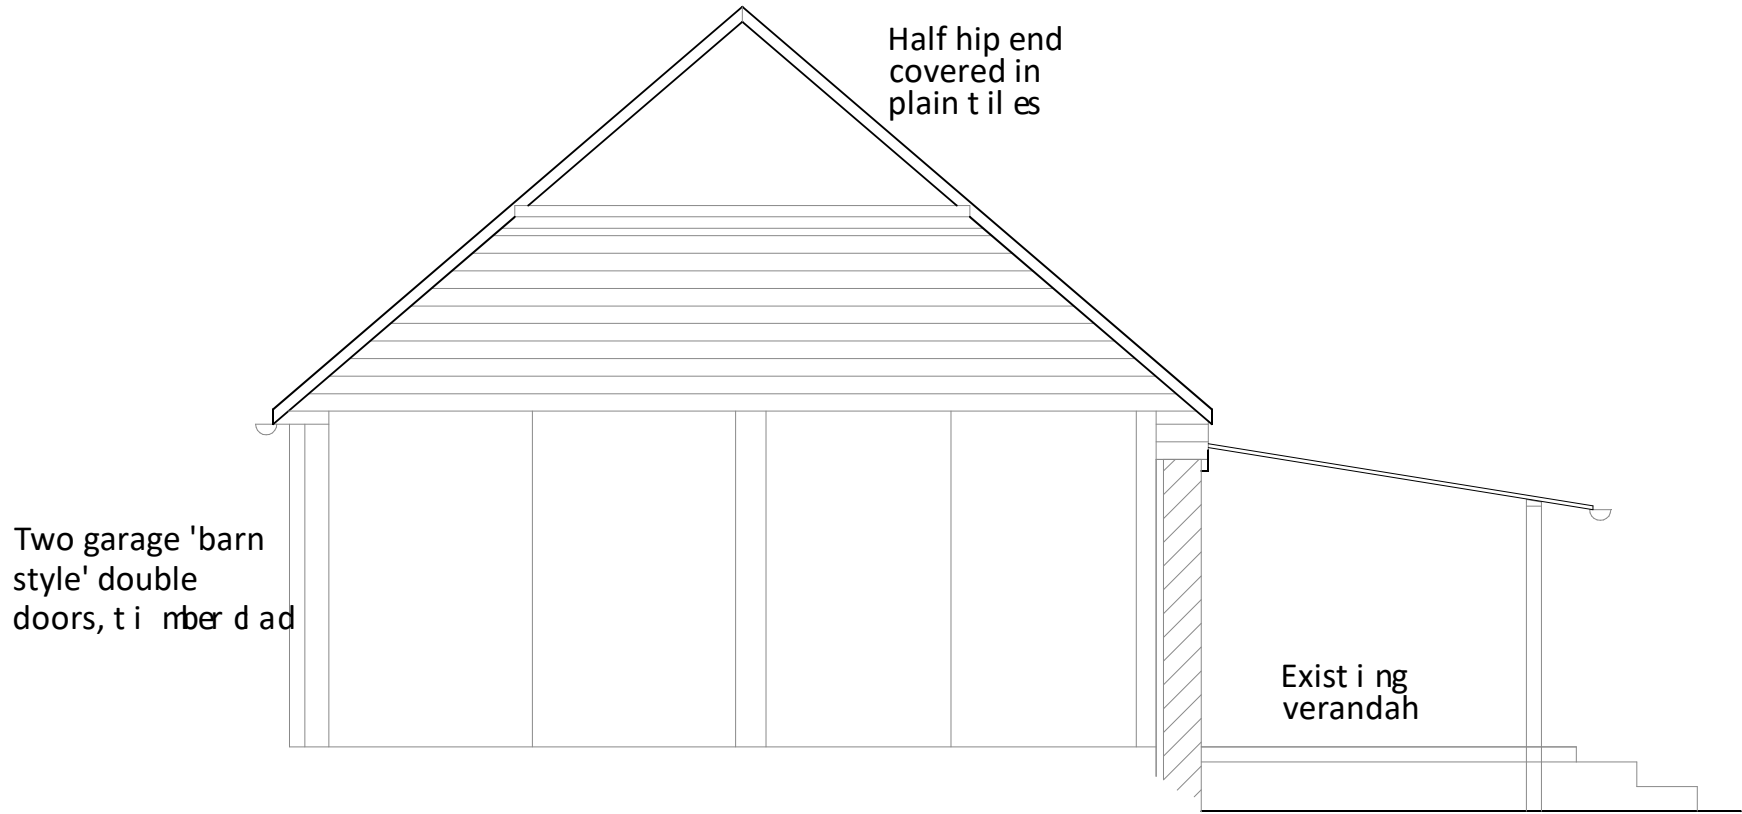


Two garage 'barn style' double doors, timber clad

Half hip end covered in plain tiles

Existing verandah

West Elevation

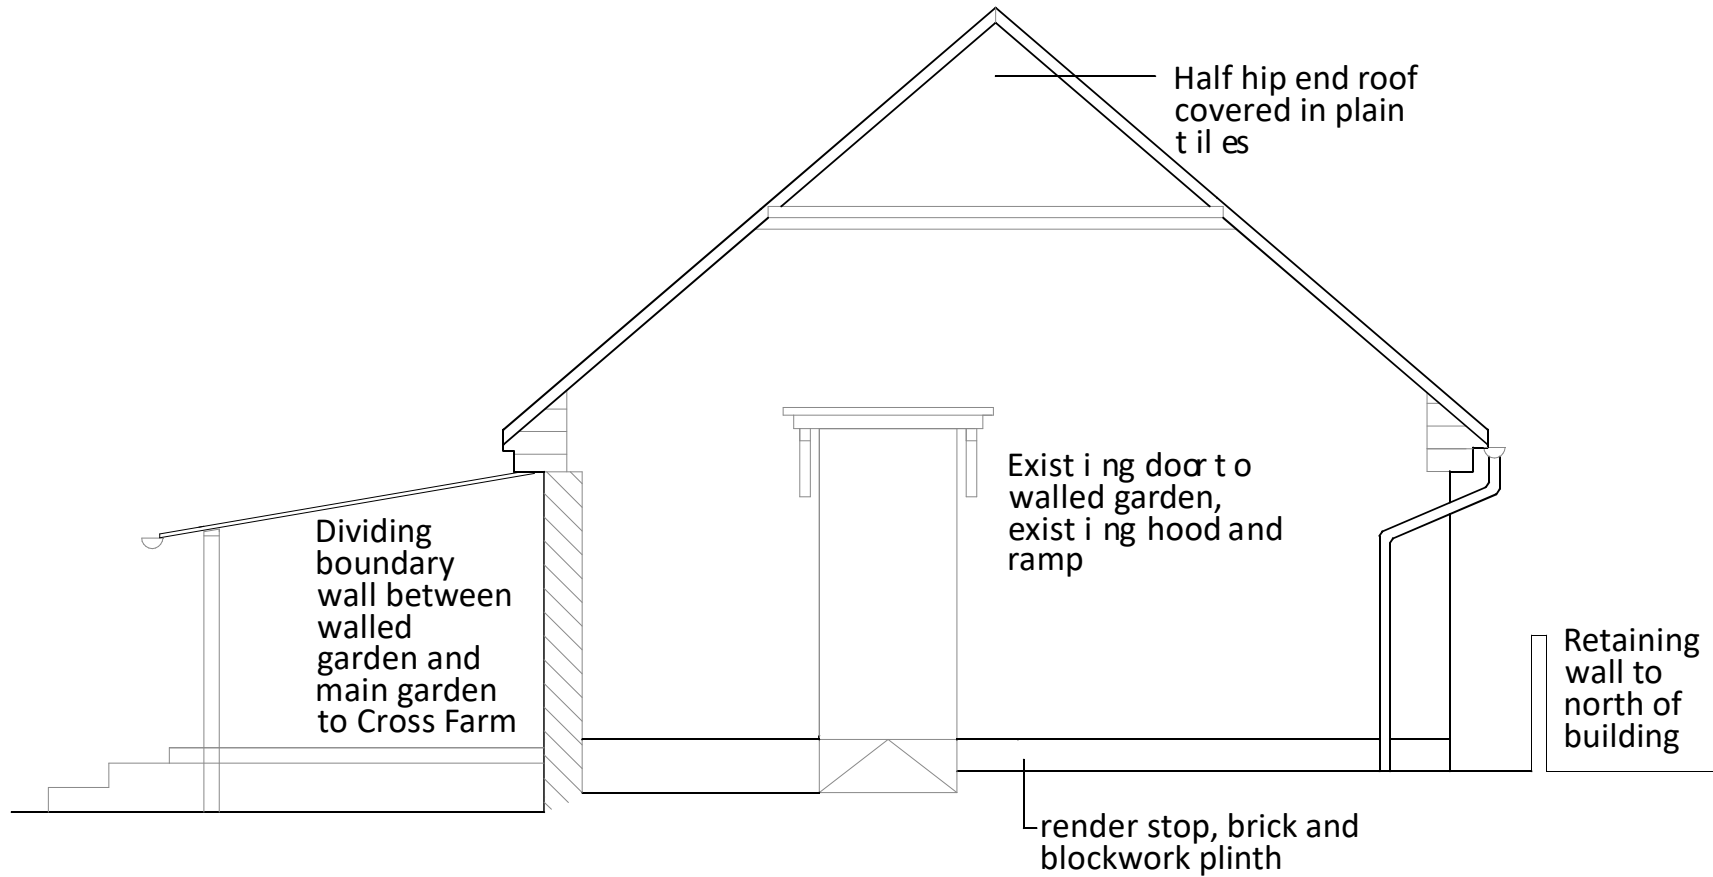

Half hip end roof covered in plain tiles


Existing door to walled garden, existing hood and ramp

Dividing boundary wall between walled garden and main garden to Cross Farm

Retaining wall to north of building

render stop, brick and blockwork plinth

East Elevation

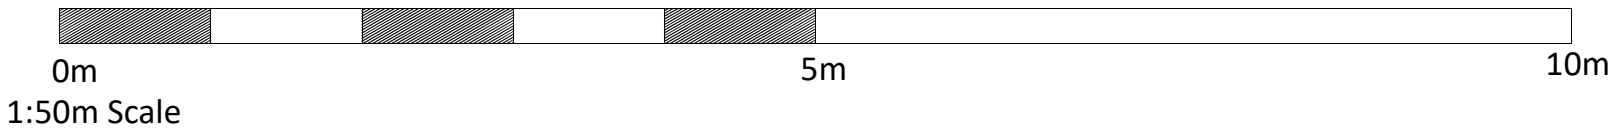

Project Title and Address:
Cross Farm, Planning Application
Cross Farm, The Street, Chilmark,
Salisbury, Wiltshire, SP3 5AR

Drawing Title:
Planning Application - Existing - Short Elevation

Scale: 1:50 @ A3	Drawn by: RS	Date: Nov '19
	Drawing Number: 16315 - Ex S Elev	Revision: -