



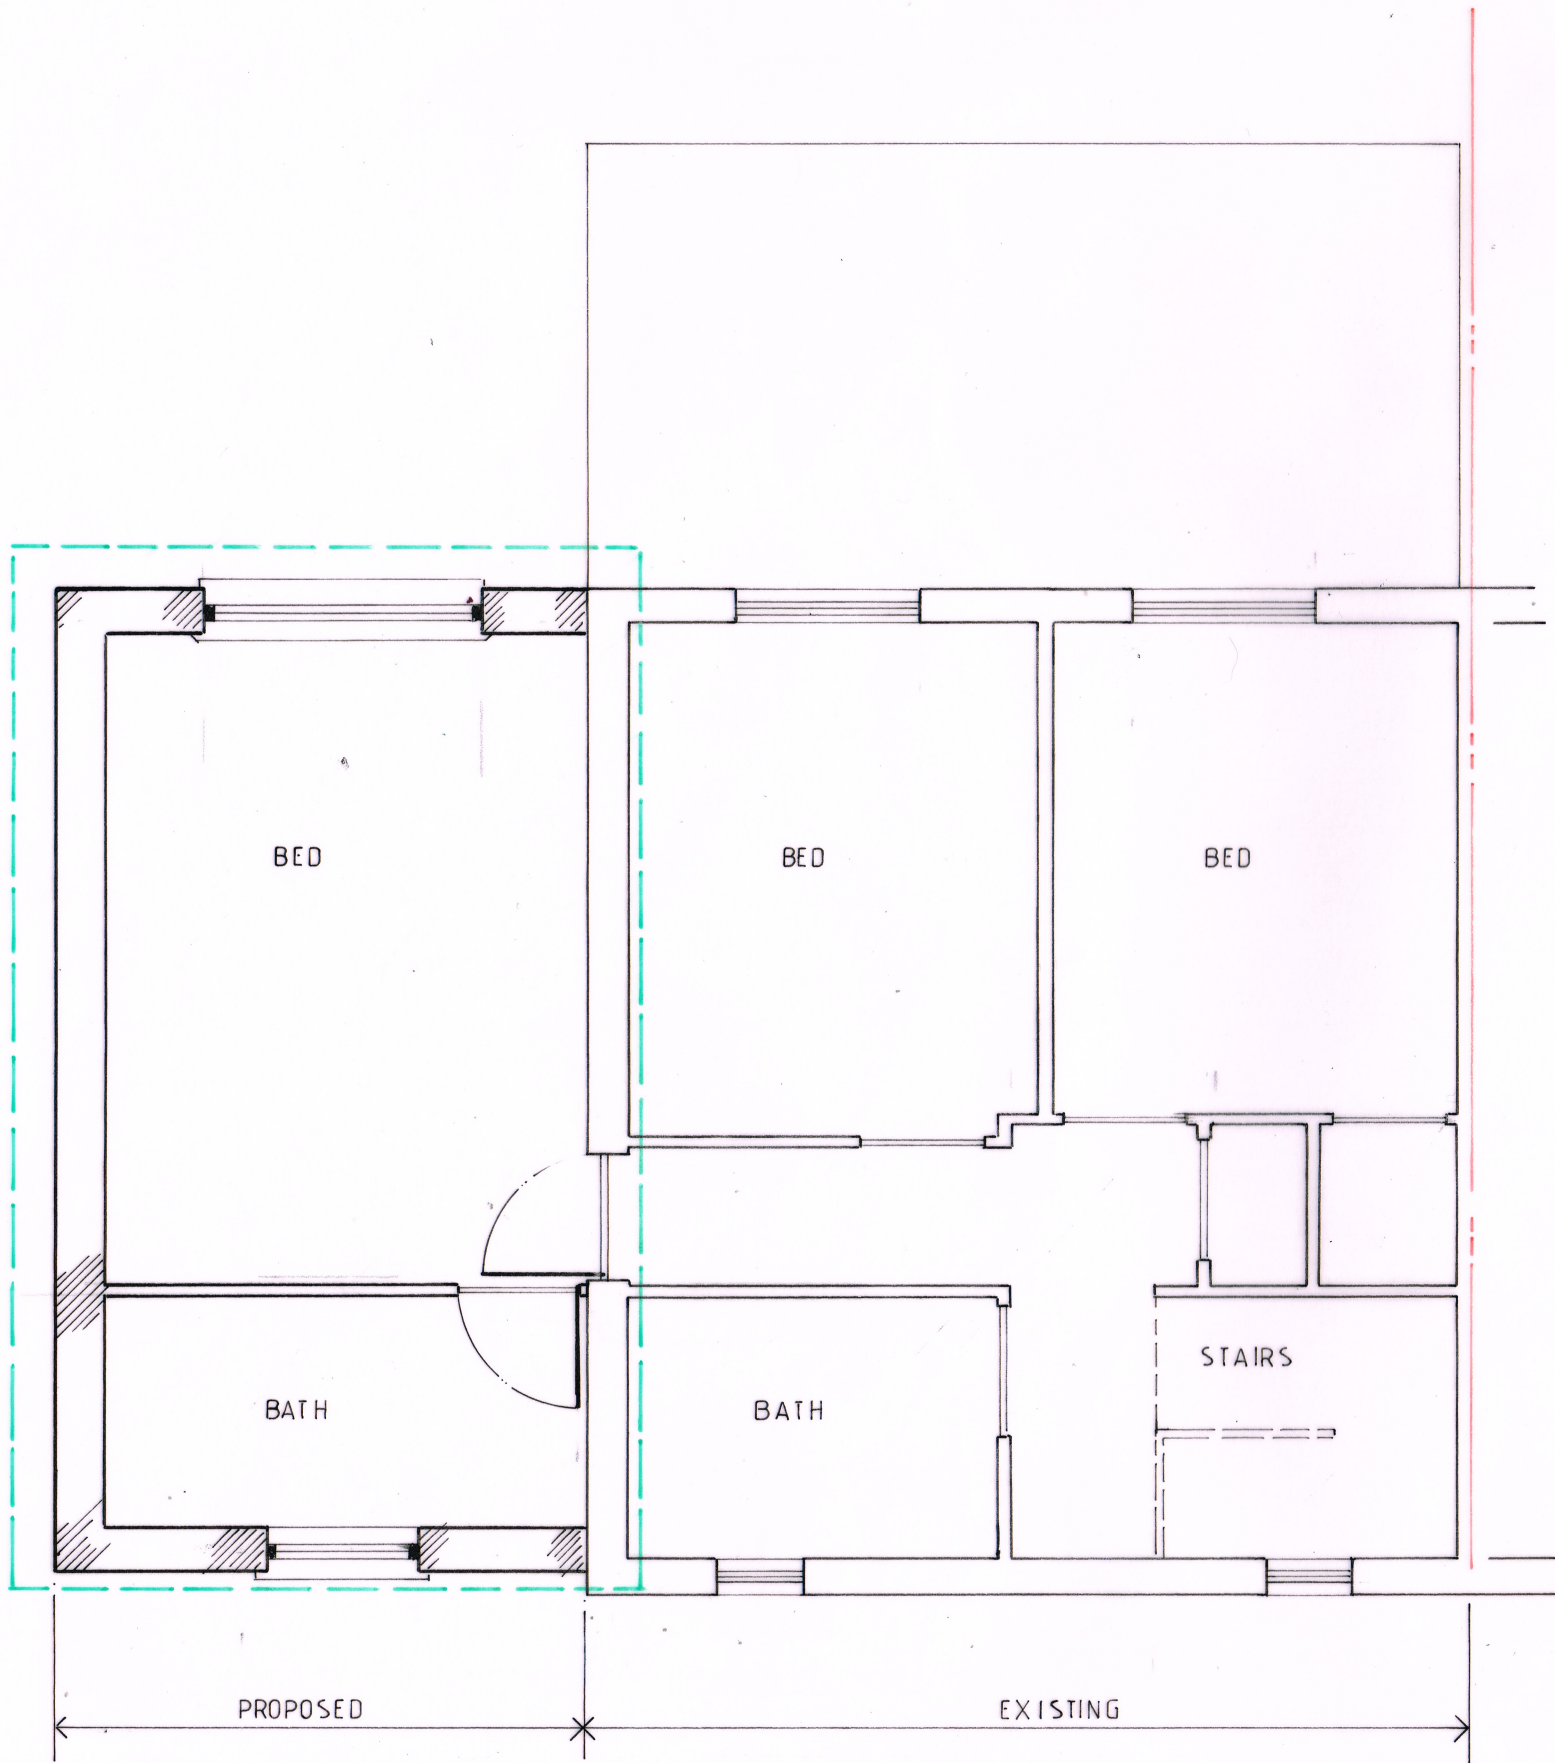

SCALE 1:50  
0 500 1000 1500 2000 2500

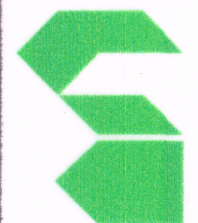

**concept architecture**  
Designing Dreams, Creating Reality

**HODGE CLOSE**

**PROPOSED FIRST FLOOR PLAN**

C0260101 1:50 1:26 RSH

260101/PL05

**PLANNING  
ISSUE ONLY**

Do not scale from this drawing for construction use figured dimensions only. If you are in doubt please ask using the contact details below.

Contact: Tel: 01793 272179  
email: design@conceptarchitecture.co.uk

© All rights Reserved