



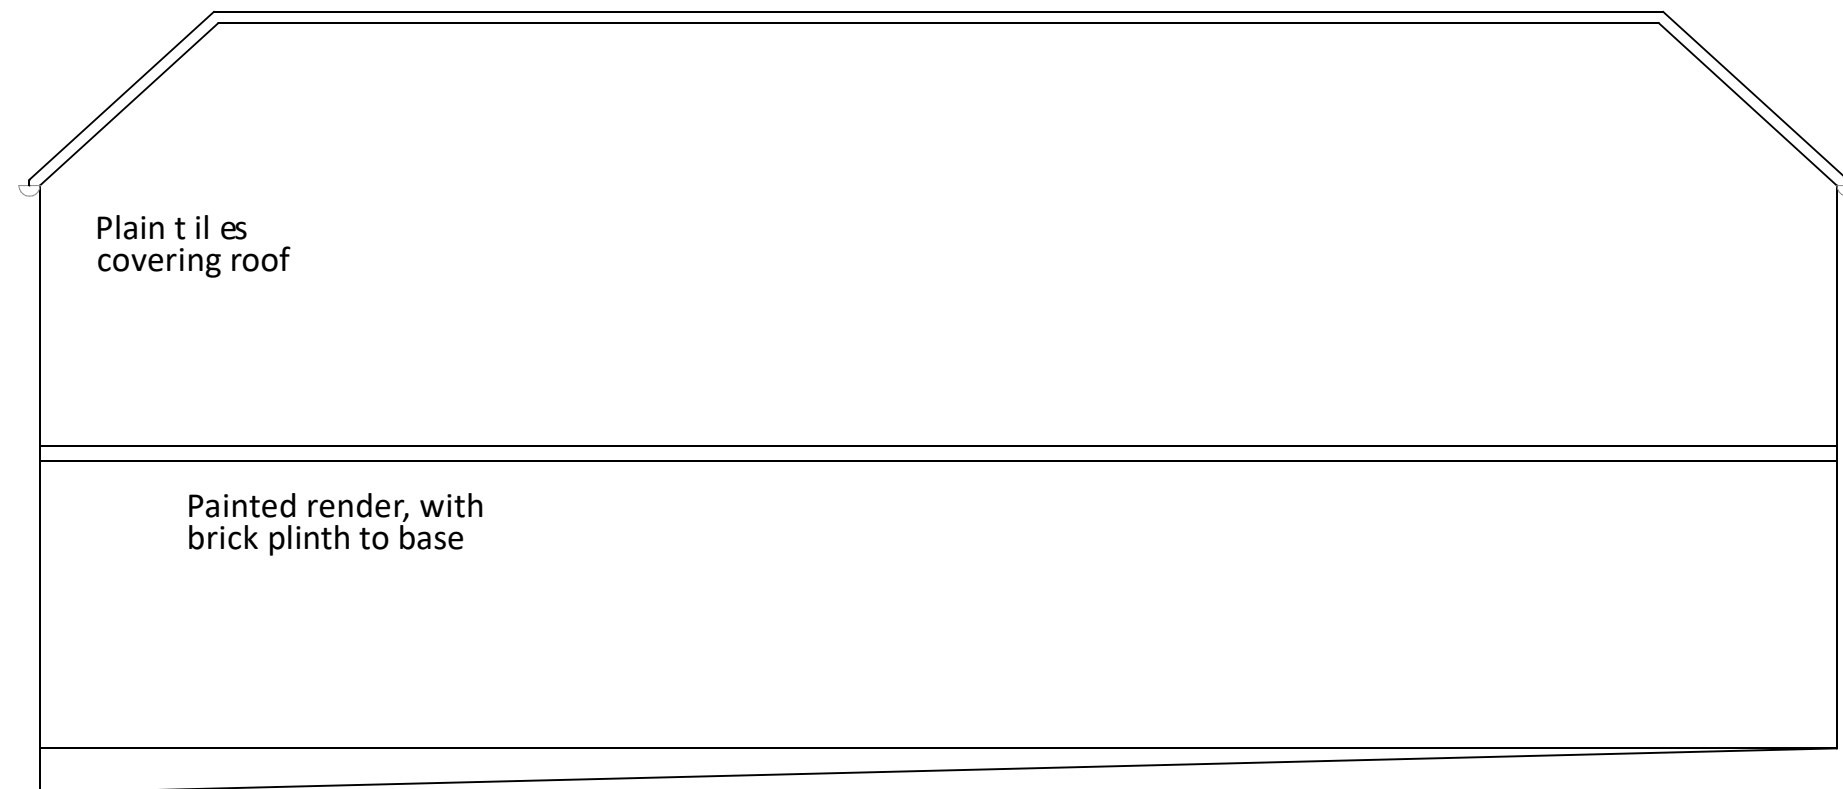

South Elevation



North Elevation

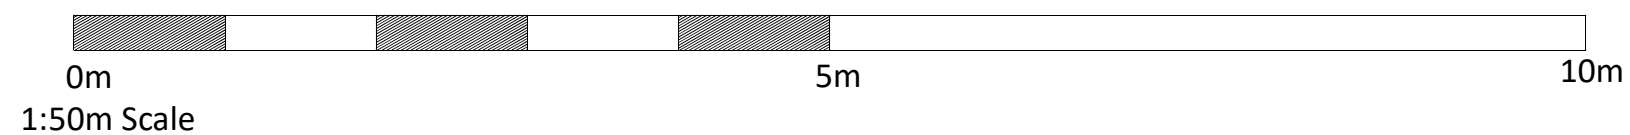

Project Title and Address:
Cross Farm, Planning Application
Cross Farm, The Street, Chilmark,
Salisbury, Wiltshire, SP3 5AR

Drawing Title:
Planning Application - Existing Long Elevation

Scale: 1:50 @ A3	Drawn by: RS	Date: Nov '19
	Drawing Number: 16315 - Ex L Elev	Revision: -

H B
A S Historic Building
Advisory Service