

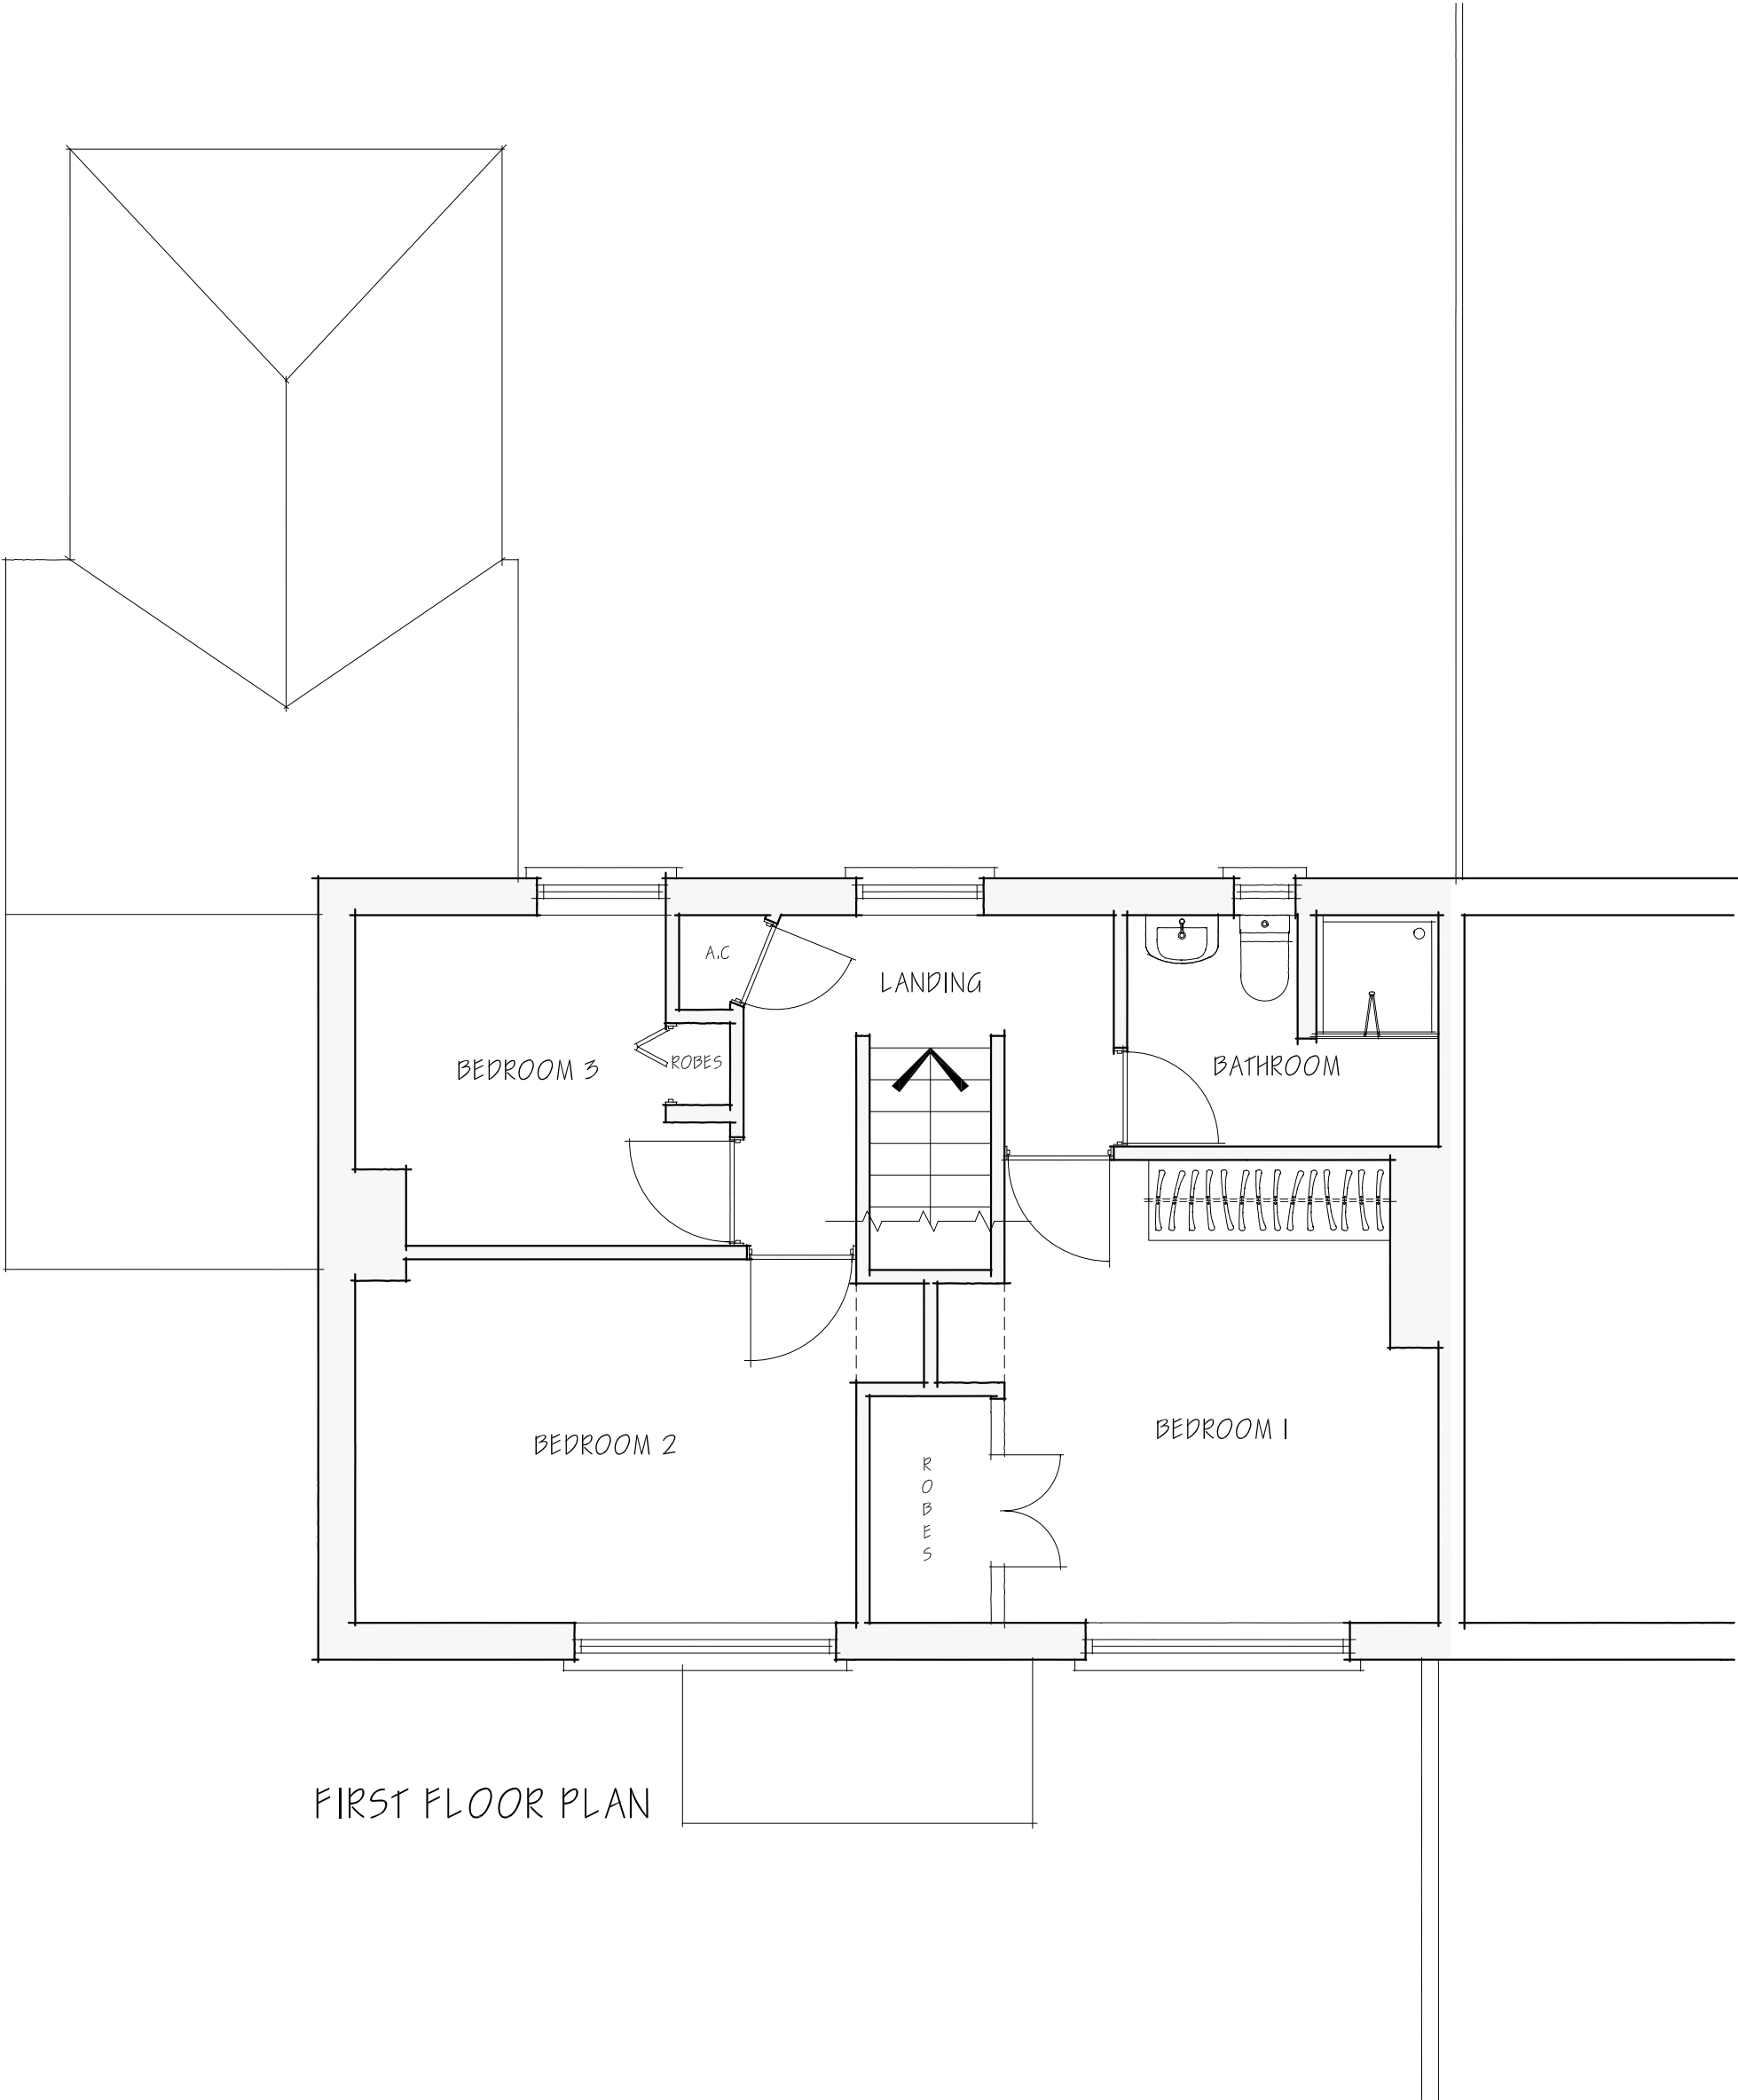


This drawing is copyright of CLARK & MASLIN Ltd and may not be copied or reproduced without permission.
Figured dimensions are to be taken in preference to scaled dimensions.
Large scale drawings to have preference to small scale drawings.
Dimensions for fixed-in items are to be checked on site prior to manufacture.

REV	DETAIL OF REVISION	BY	DATE
A	AMENDED BLOCK PLAN	EM	04/01/26

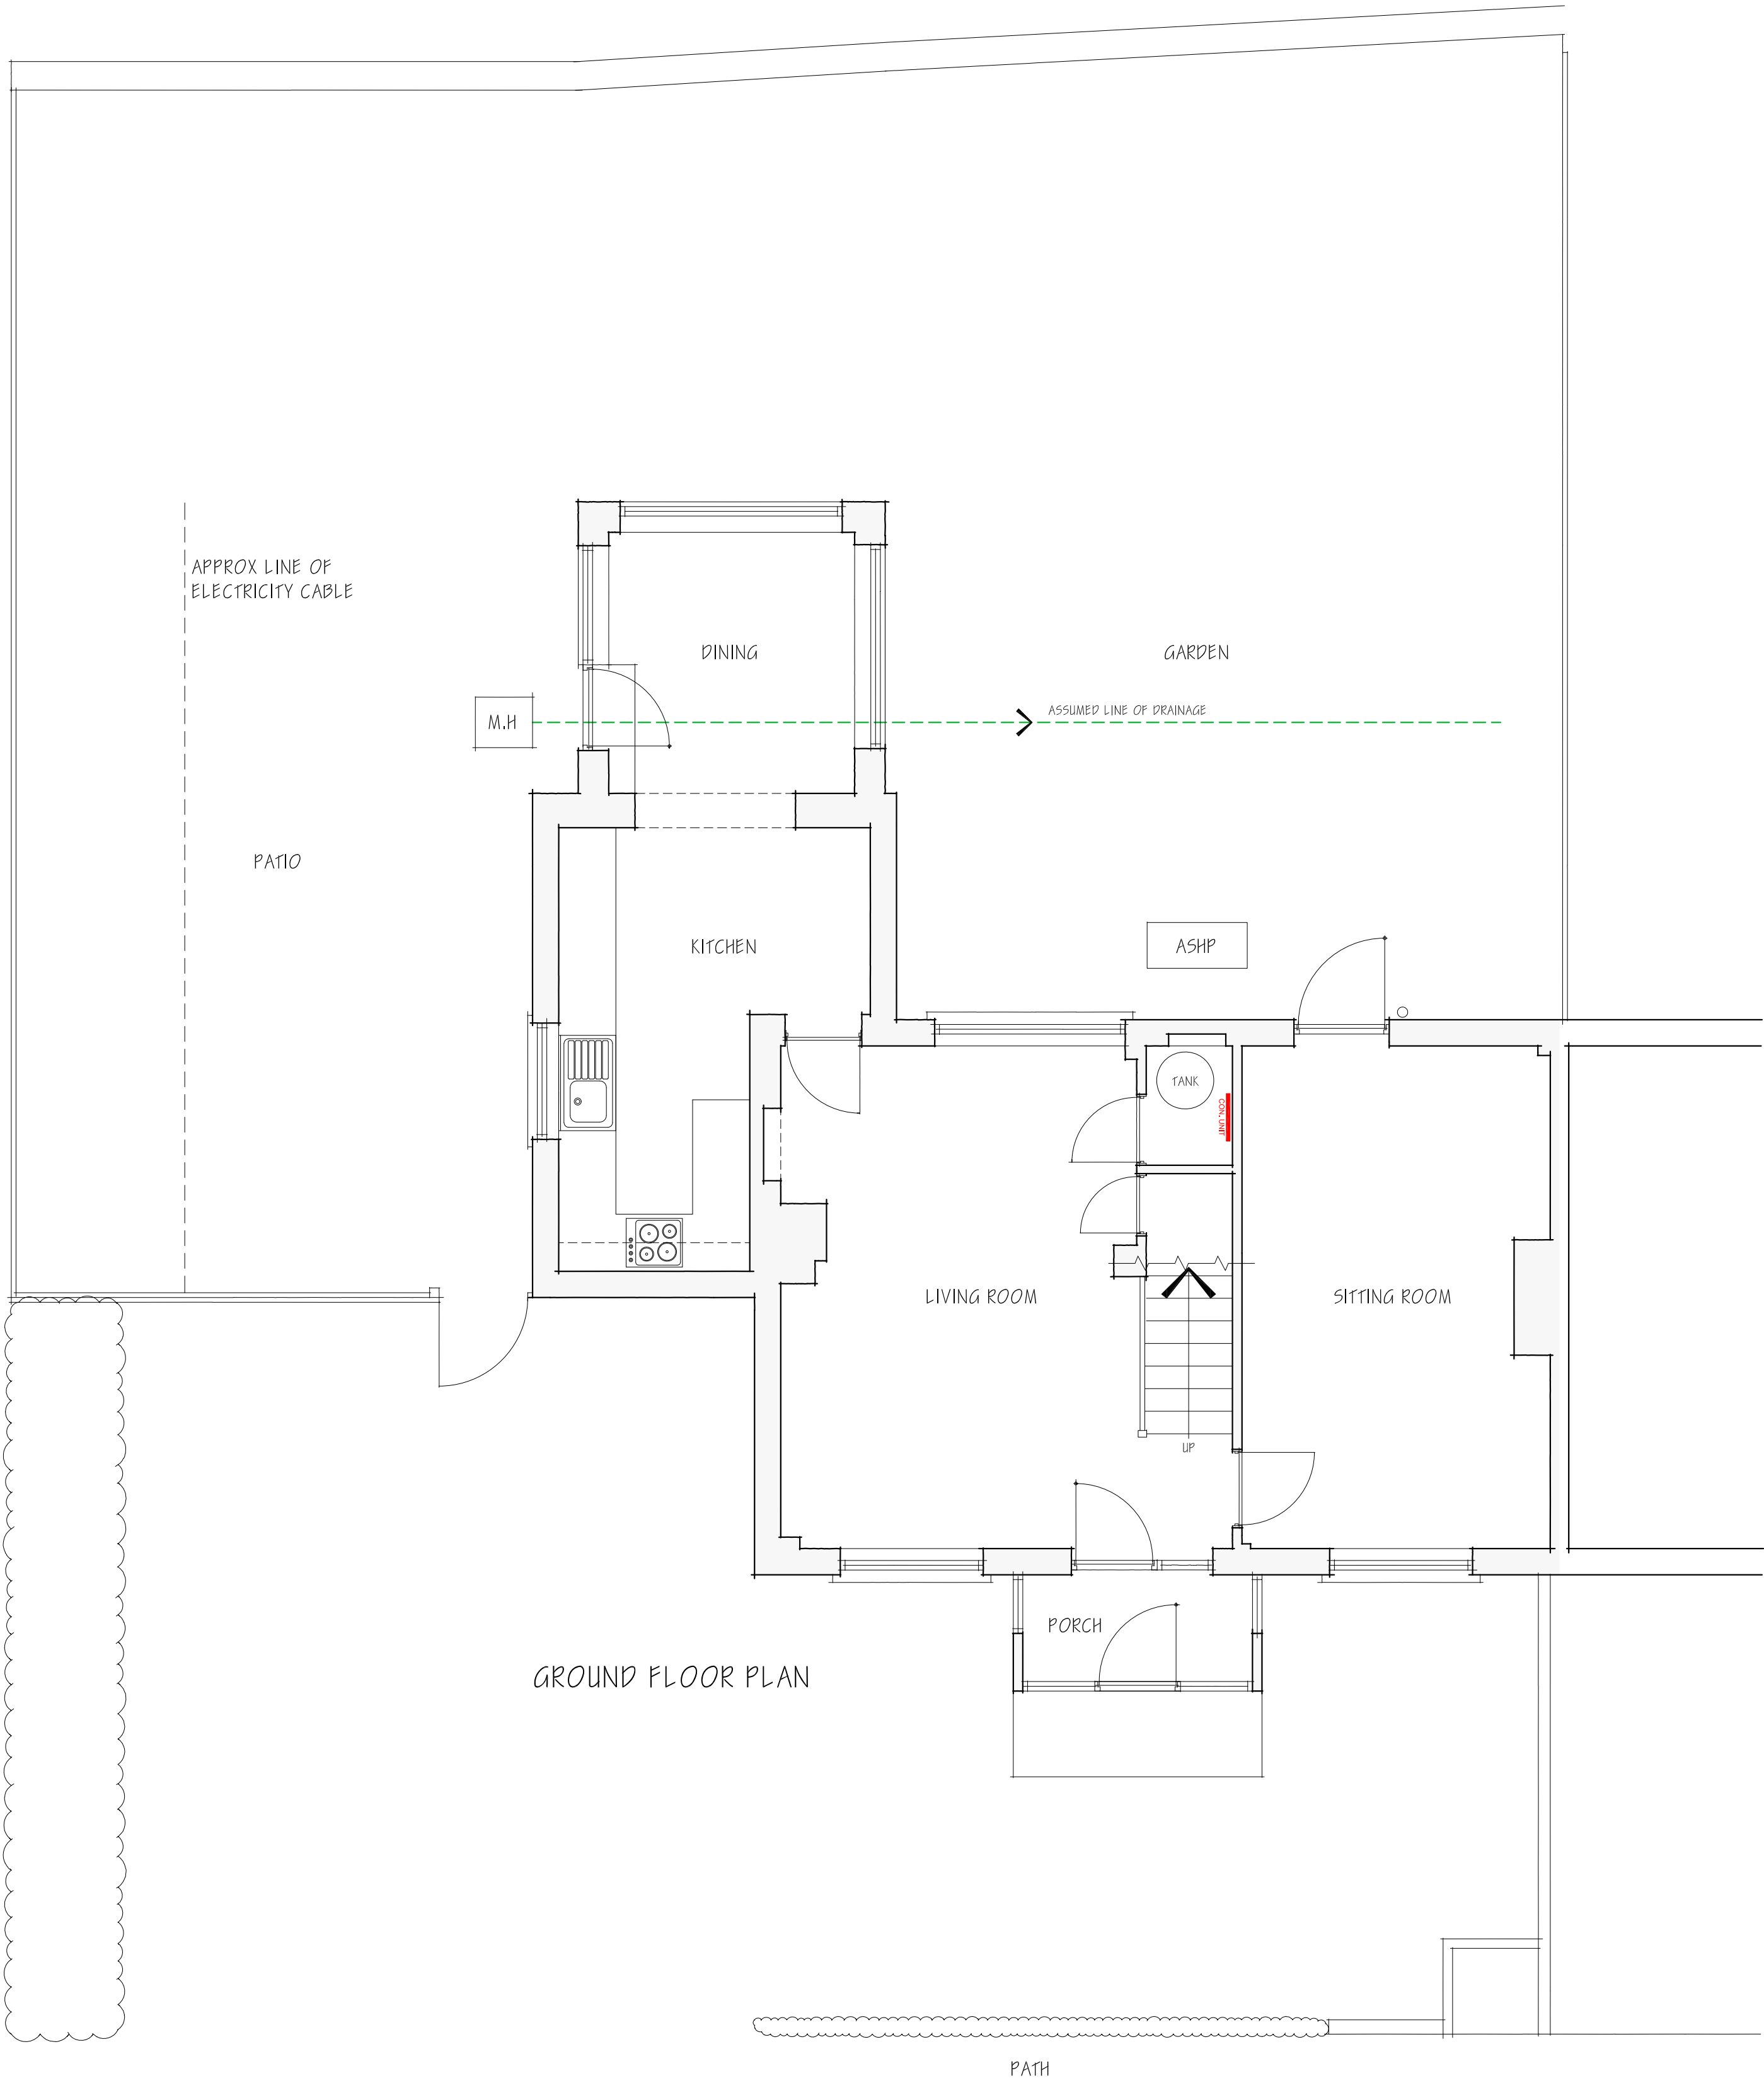

SURVEY DRAWING

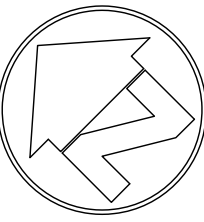

CLARK & MASLIN
Unit 5, Charlton Business Park
Crudwell Road, Malmesbury
Wiltshire, SN16 9RU
Telephone: 01666 822911
www.clarkandmaslin.co.uk
Planning Architecture Conservation

Client
MR & MRS P LACEY

Project
**PROPOSED EXTENSION & ALTERATIONS,
9 EASTON SQUARE, SHERSTON,
MALMESBURY, SN16 0LX**

Description
EXISTING GROUND & FIRST FLOOR PLAN

Scale 1:50	PG Size A1	Drawn EM	Date DEC '25
---------------	---------------	-------------	-----------------

Drawing No 5866/01	Revision A
------------------------------	----------------------