





South Elevation

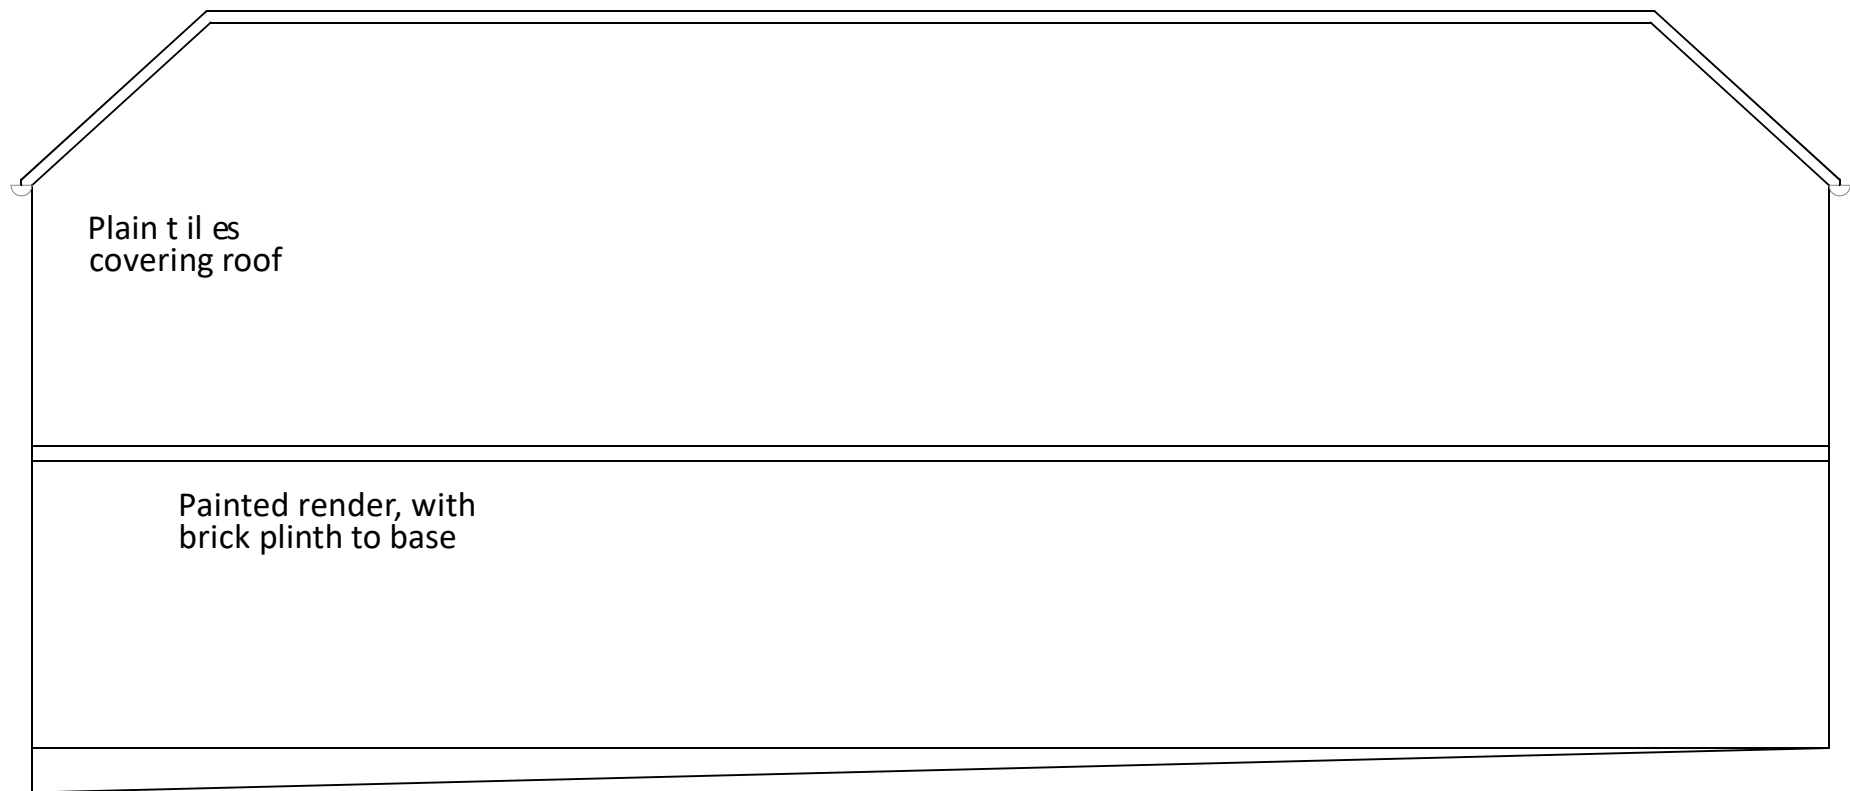

North Elevation

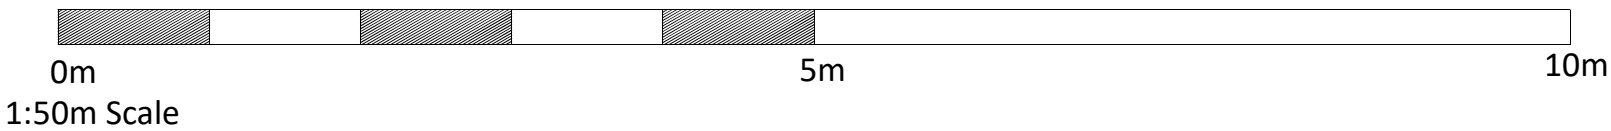

Project Title and Address: Cross Farm, Planning Application Cross Farm, The Street, Chilmark, Salisbury, Wiltshire, SP3 5AR		
Drawing Title: Planning Application - Proposed Long Elevation		
Scale: 1:50 @ A3	Drawn by: RS	Date: Nov '19
	Drawing Number: 16315 - Pro L Elev	Revision: -
H B A S Historic Building Advisory Service		