



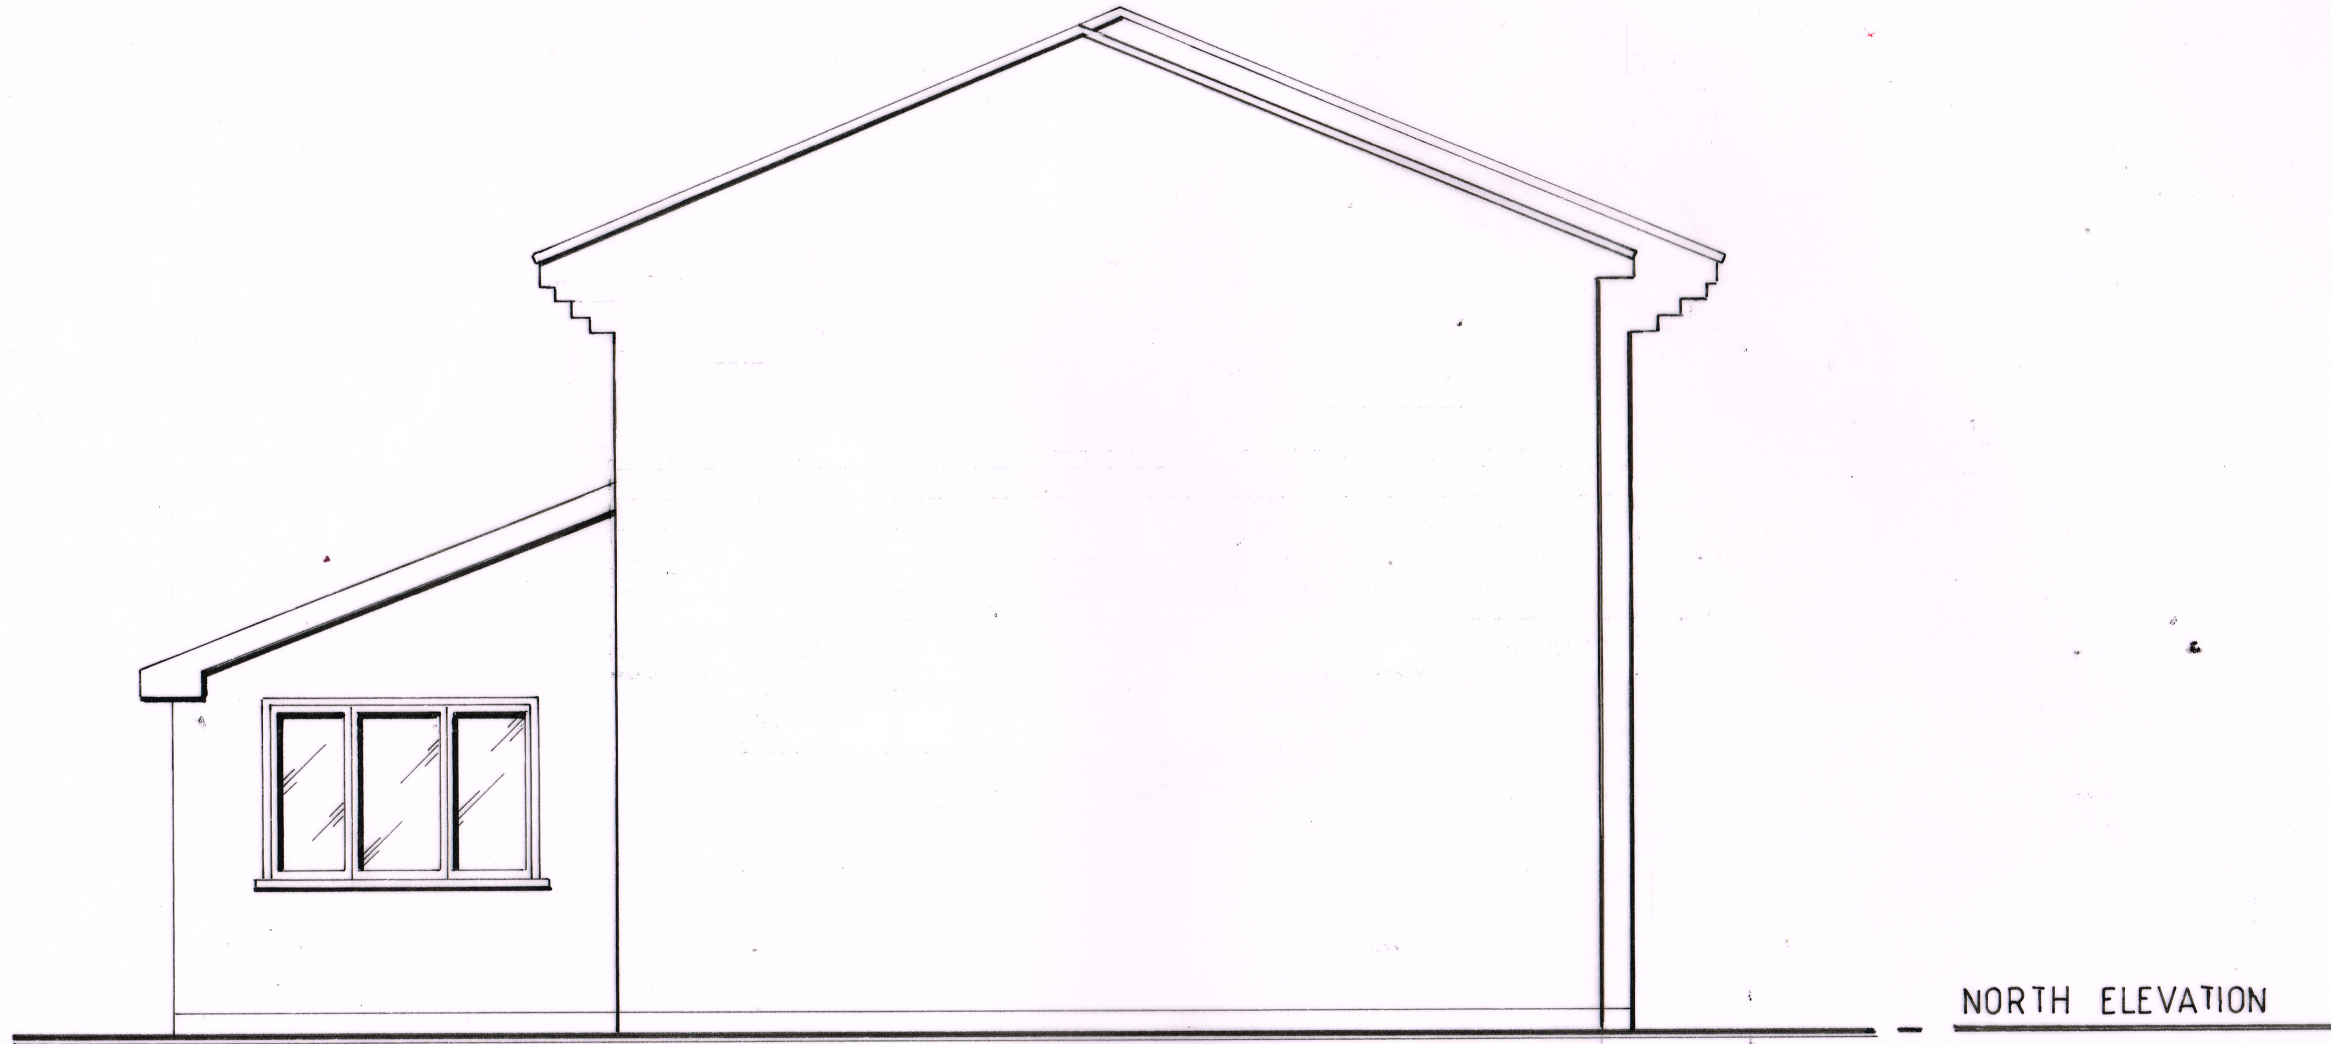

NORTH ELEVATION

SCALE 1:50
0 500 1000 1500 2000 2500

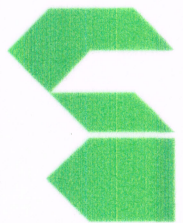

concept architecture
Designing Dreams. Creating Reality

HODGE CLOSE

PROPOSED ELEVATIONS

C0260101

1:50

01:26

RSH

260101/PL002

**PLANNING
ISSUE ONLY**

Do not scale from this drawing for
construction use figured dimensions
only. If you are in doubt please ask
using the contact details below.

Contact: Tel. 01793 272179
email:
design@conceptarchitecture.co.uk

© All rights Reserved