



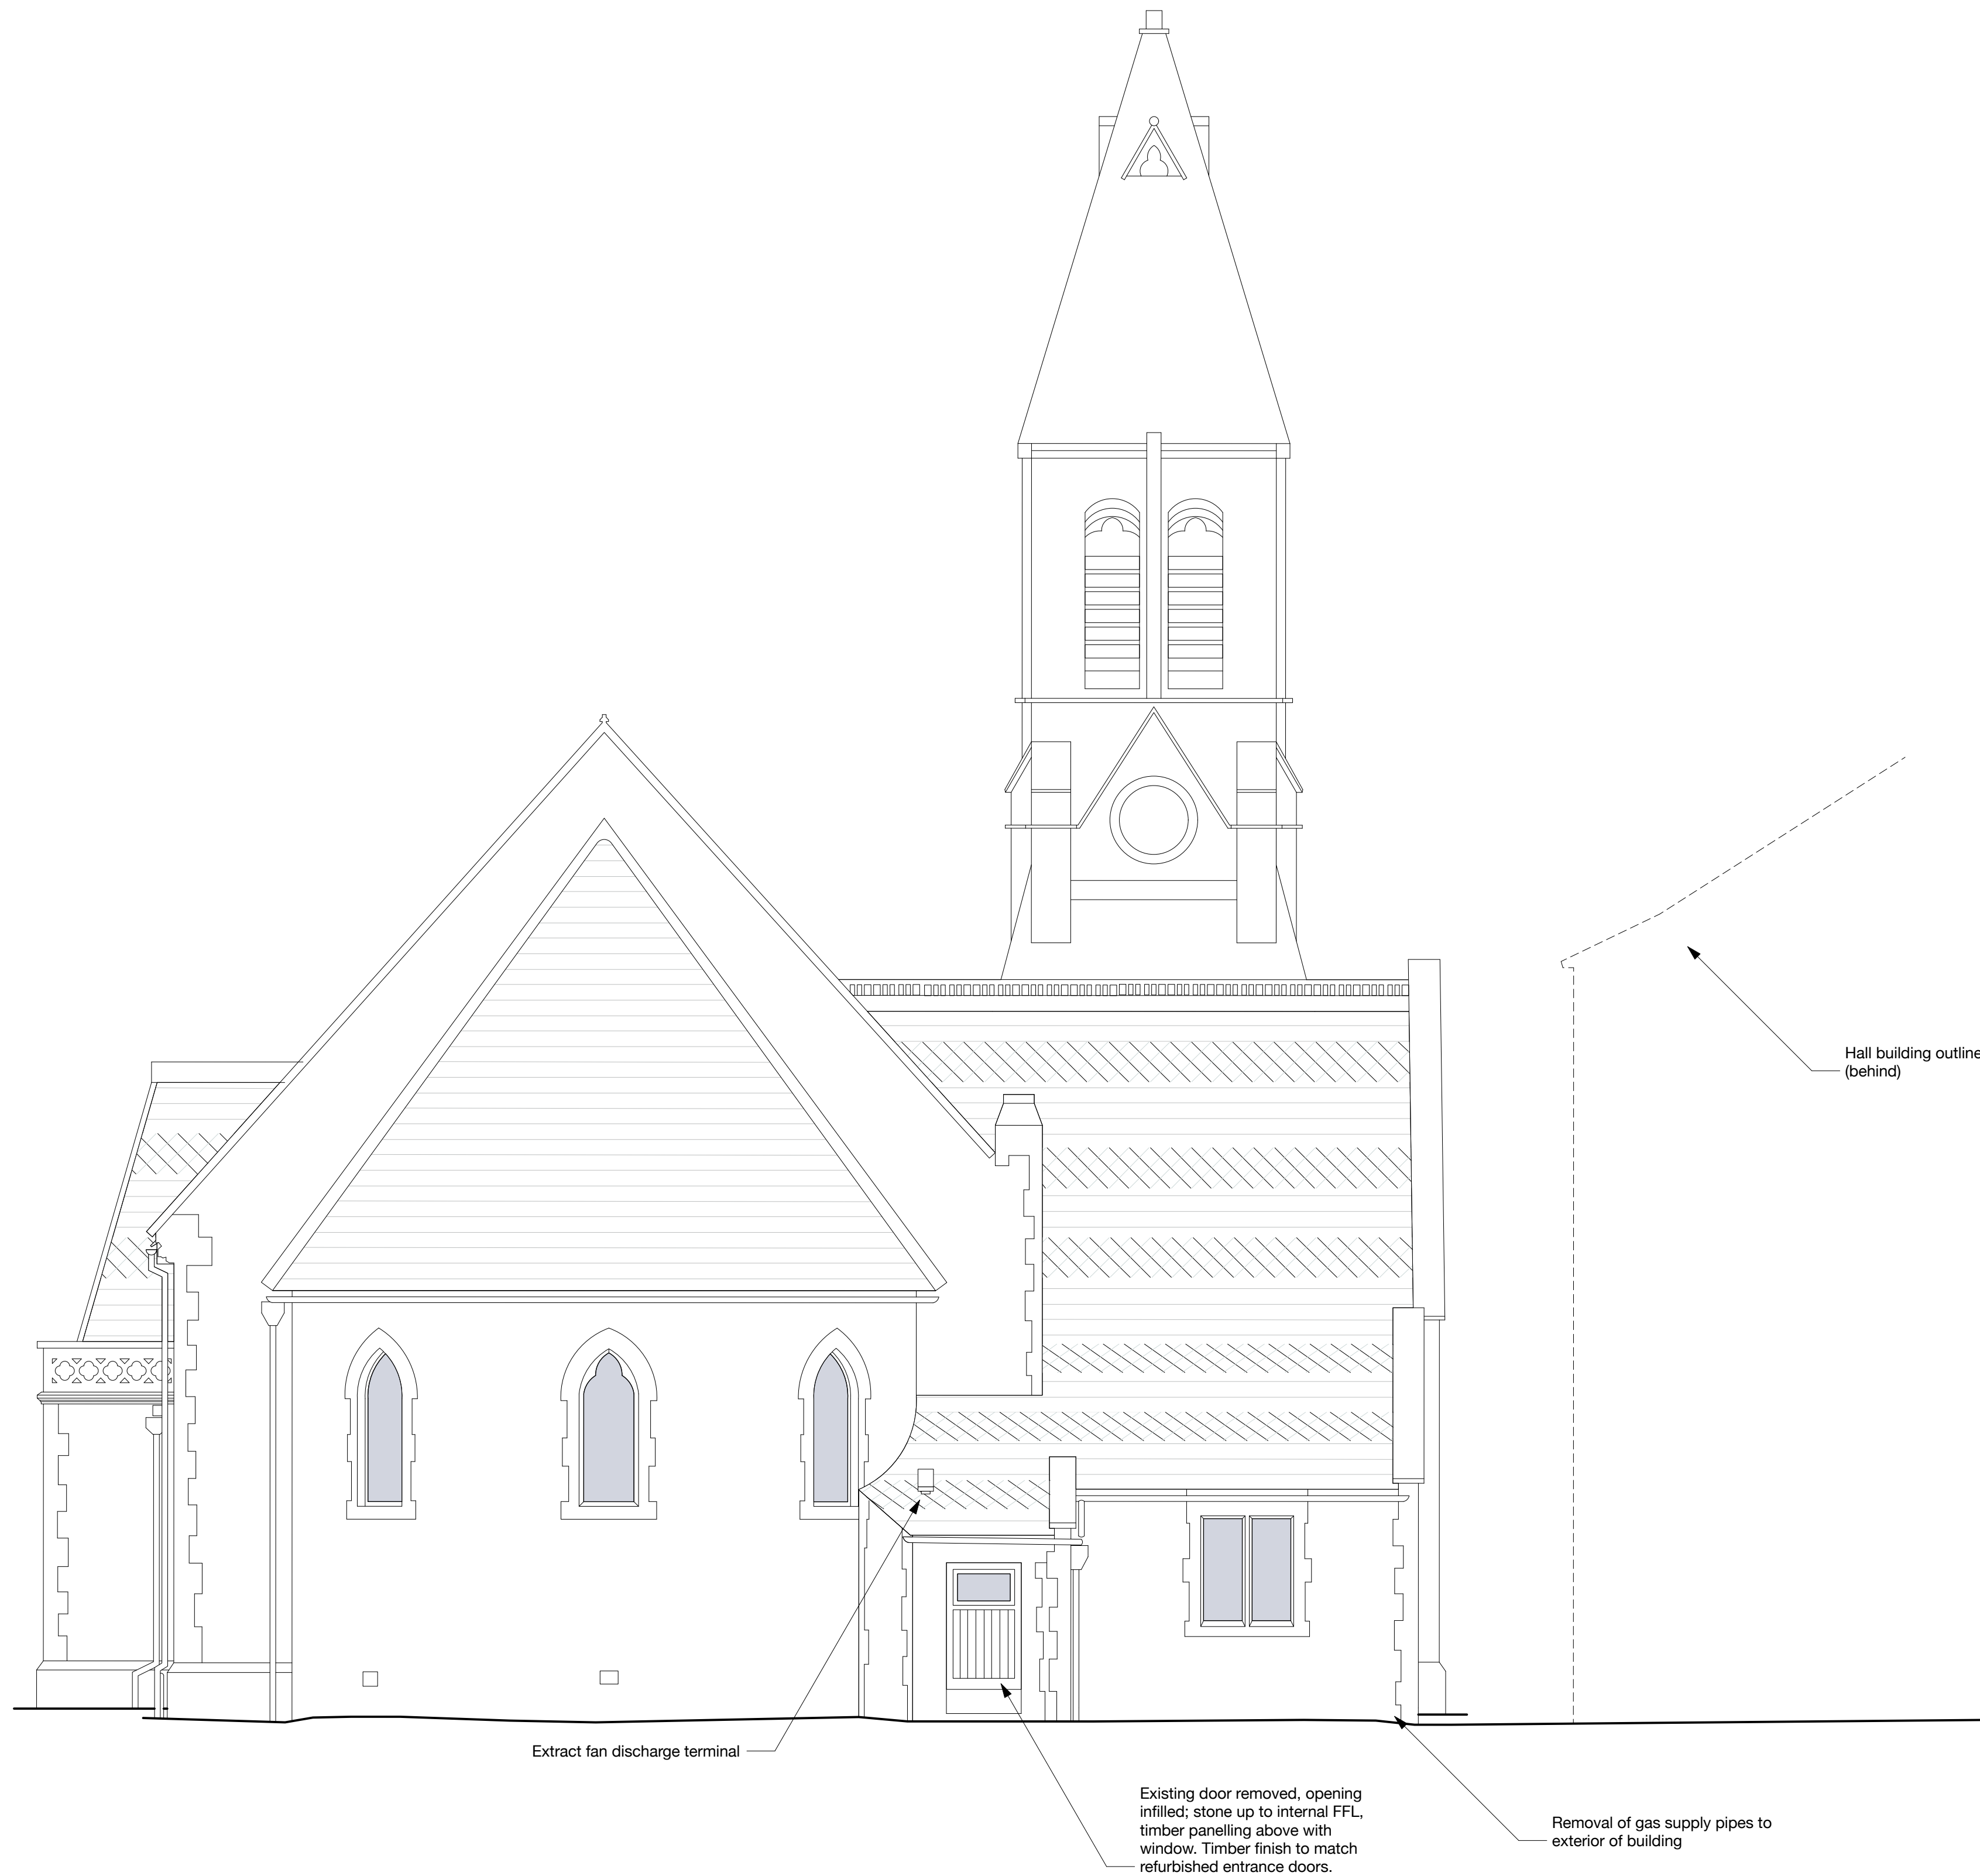

Proposed Southeast Elevation

 

A		15/01/2026	Drawing label corrected
Rev.	Issue date	Revision Notes	

PLANNING

o'learygoss
ARCHITECTS

Chapel House
11a Alexandra Park
Bristol BS6 6QB

T 0117 989 2661
E mail@olearygoss.co.uk
W www.olearygoss.co.uk

Project Title
Holt United Reformed Church
89 The Street, Holt
BA14 6RS

Drawing Title
**Proposed Church
Southeast Elevation**

Project No.	Drawing No.	Revision
3343	PA_169	A

Date	Scale
22/12/2025	1:50 @ A1 / 1:100 @ A3
Drawn by	Checked by
CW	JG