

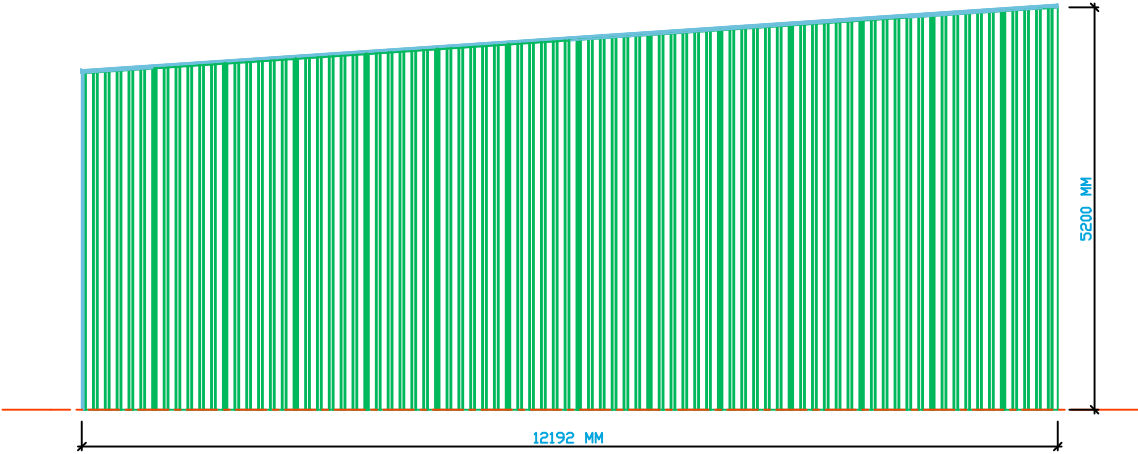



Plan View

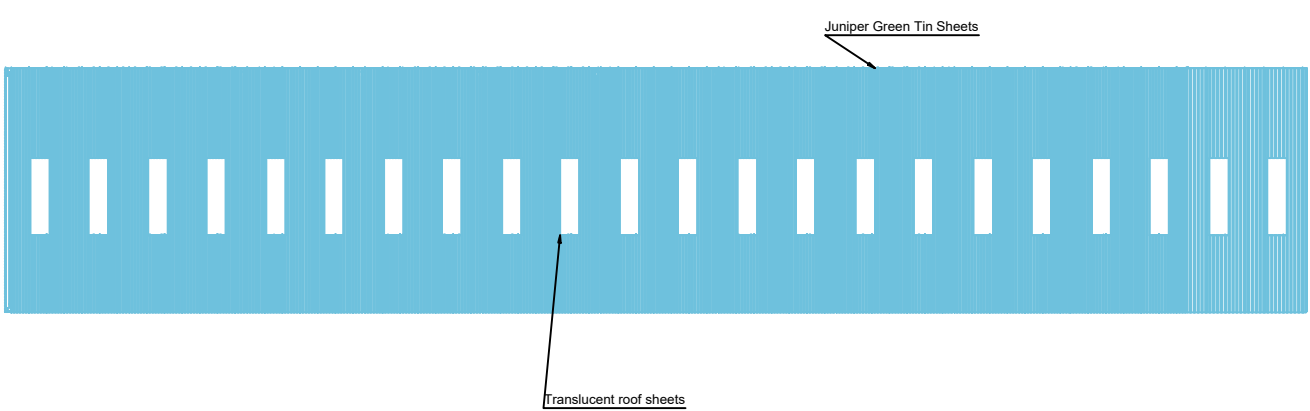

North-West & South-East Elevations

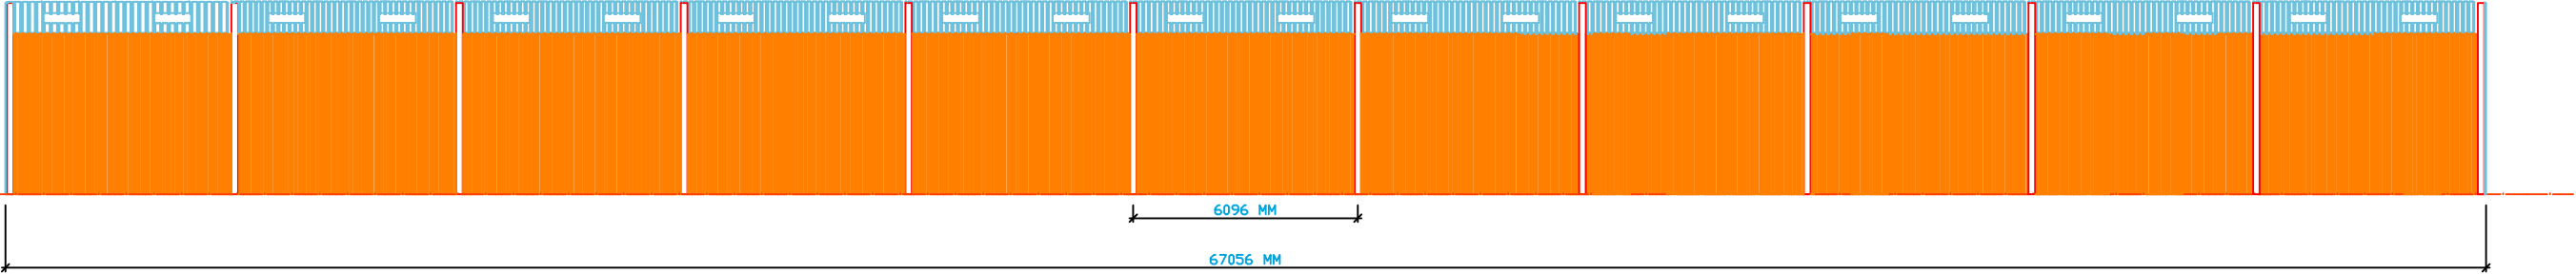

North-East Elevation (Open)

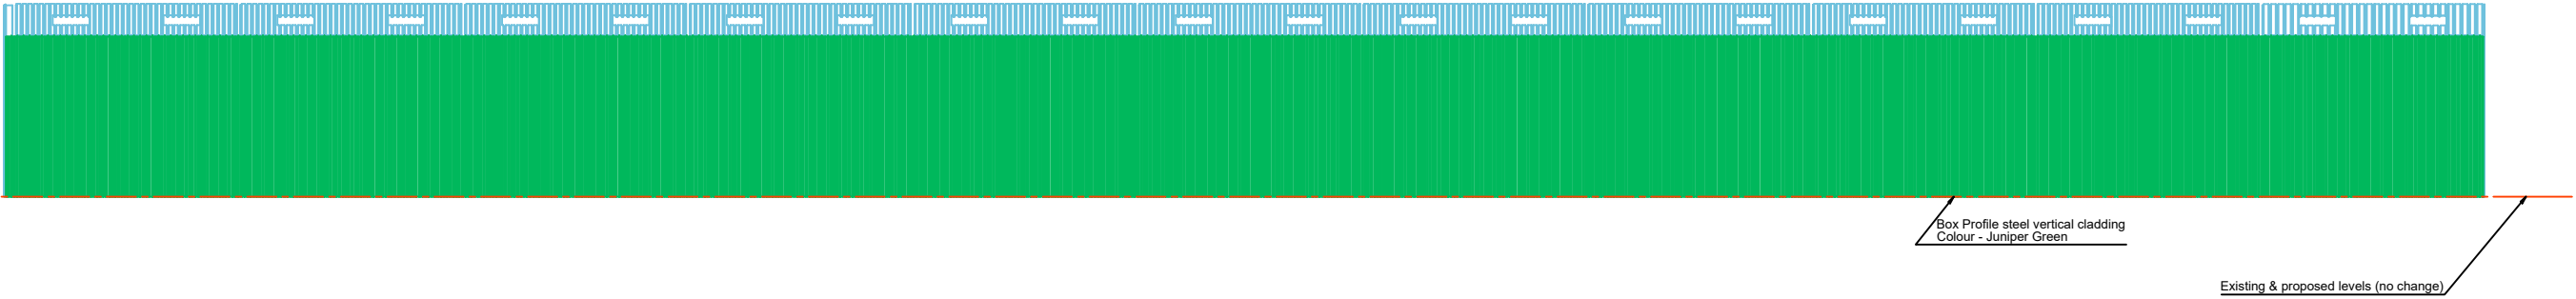

South-West Elevation

General Notes

1. This drawing must not be scaled.

Index	Date	Description	Author		
REVISIONS					
		S.C.Smith Construction Stoke Common Barns Stoke Wake Blandford Dorset DT11 0HF Tel: 07529 794737			
CLIENT					
RJ & KD McLean Ltd					
PROJECT					
General Purpose Agricultural Storage Building					
DRAWING TITLE					
DRAWN BY	CHECKED BY	DATE	SCALE		
		16/01/2026	As Noted		
PROJECT No.		DRAWING No.	REV		
		[G] - 101			