


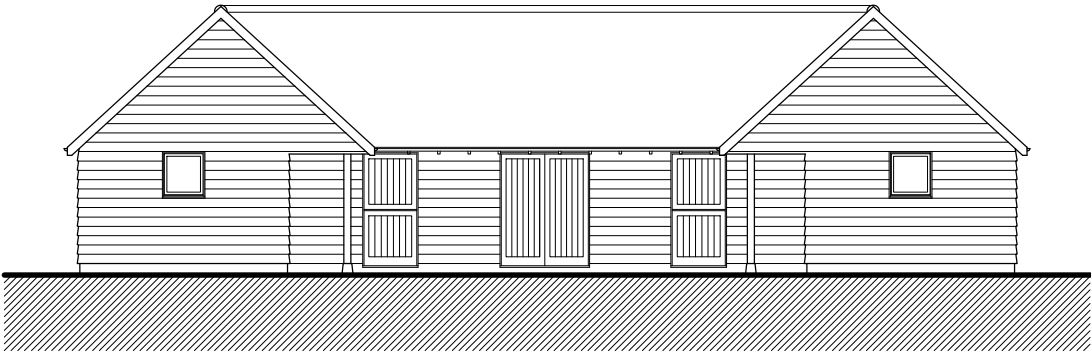


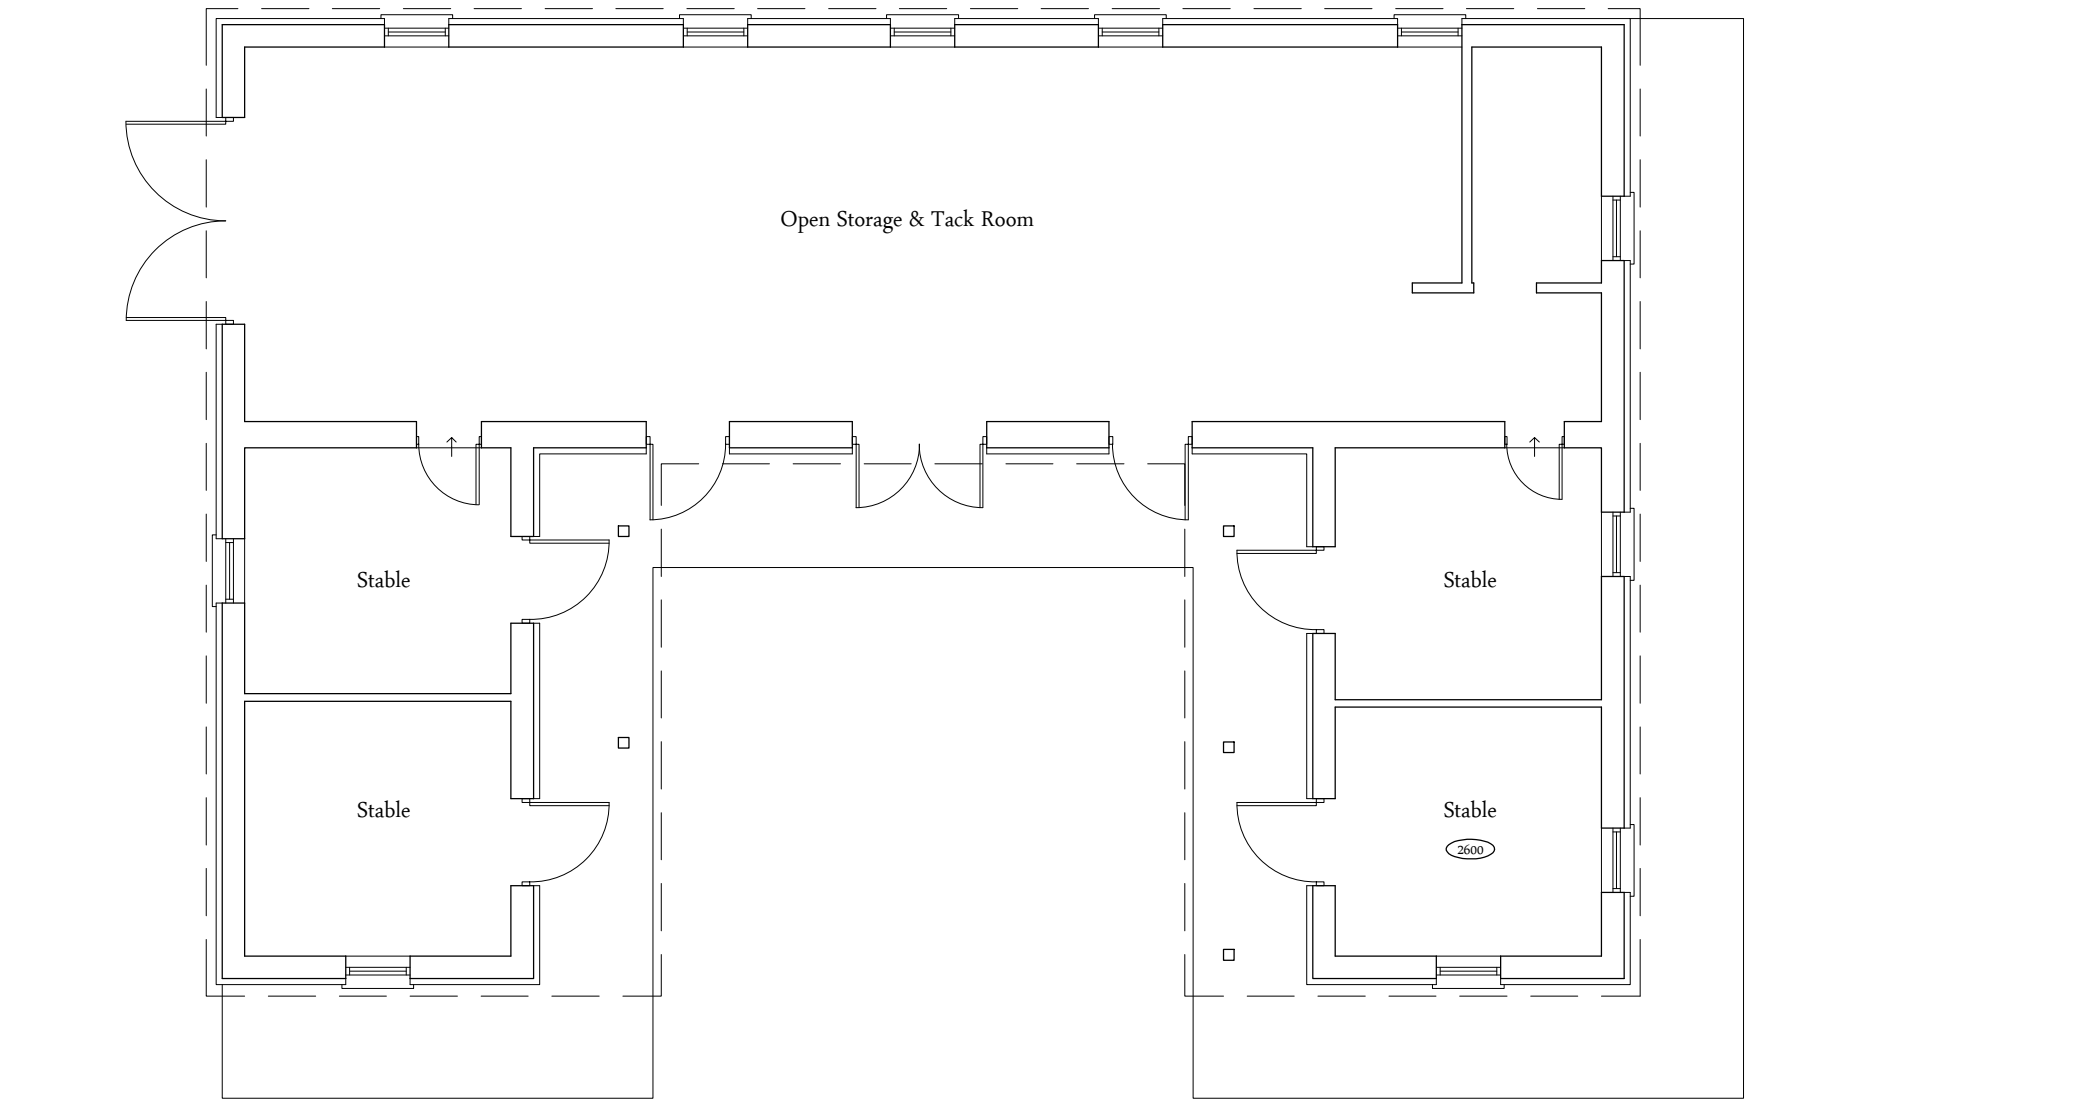


South West Elevation

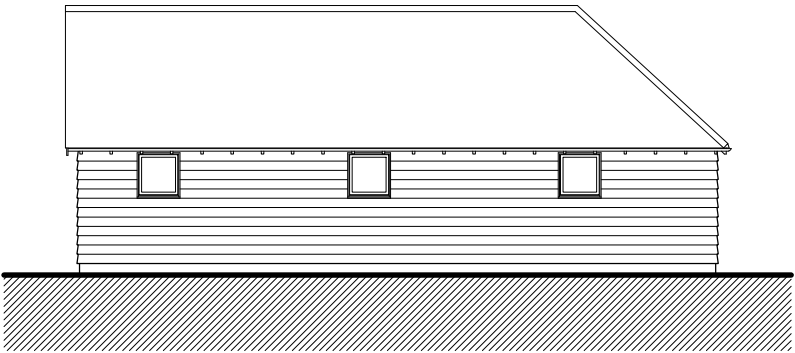

South East Elevation

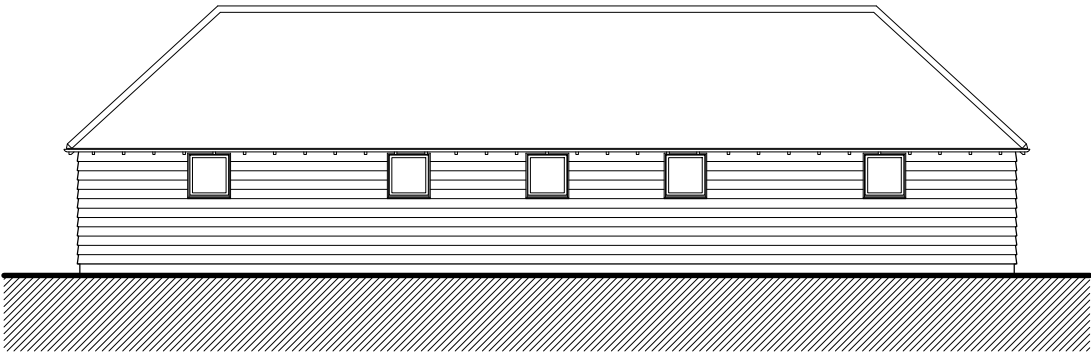

North East Elevation

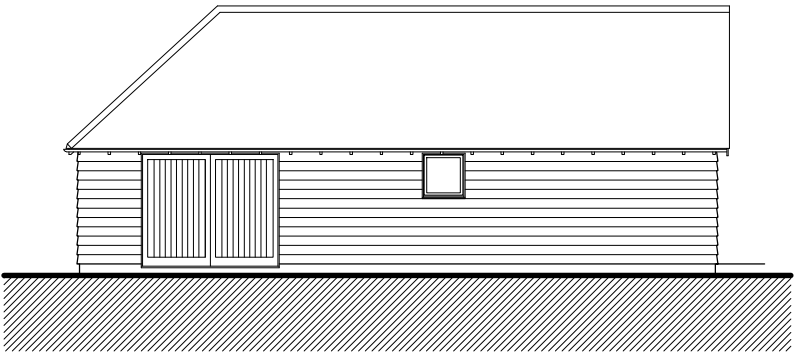

North West Elevation

Natural slate roof

Horizontal dark stained  
timber cladding with  
low level brickwork

NOTES:

- This drawing is copyright of Larkham Design Ltd and must not be used without their permission.
- This drawing has been produced to support a planning application and should not be used for any other purpose

Metres

0 1 2 3 4 5

Scale Bar (1:100 at A3)

Metres

0 1 2 3 4 5

Scale Bar (1:150 at A3)

| Rev | Amendment | Date |
|-----|-----------|------|
|     |           |      |
|     |           |      |
|     |           |      |

Field View Barn, Longhedge, Salisbury, Wilts. SP4 6RS

Tel: 01722 322193      info@larkhamdesign.co.uk

www.larkhamdesign.co.uk

Client & Project Address:

Mr M Lucas

Furze Farm,  
Sherfield English Road,  
Landford, Salisbury,  
Wilts. SO51 6DQ

Project Description:

Proposed change of  
use to residential

Drawing Title:

Existing Plan &  
Elevations

Scale:

1:100 & 1:150 at A3

|              |      |
|--------------|------|
| Drawing Ref: | Rev: |
| 1027/Ex/02   |      |