

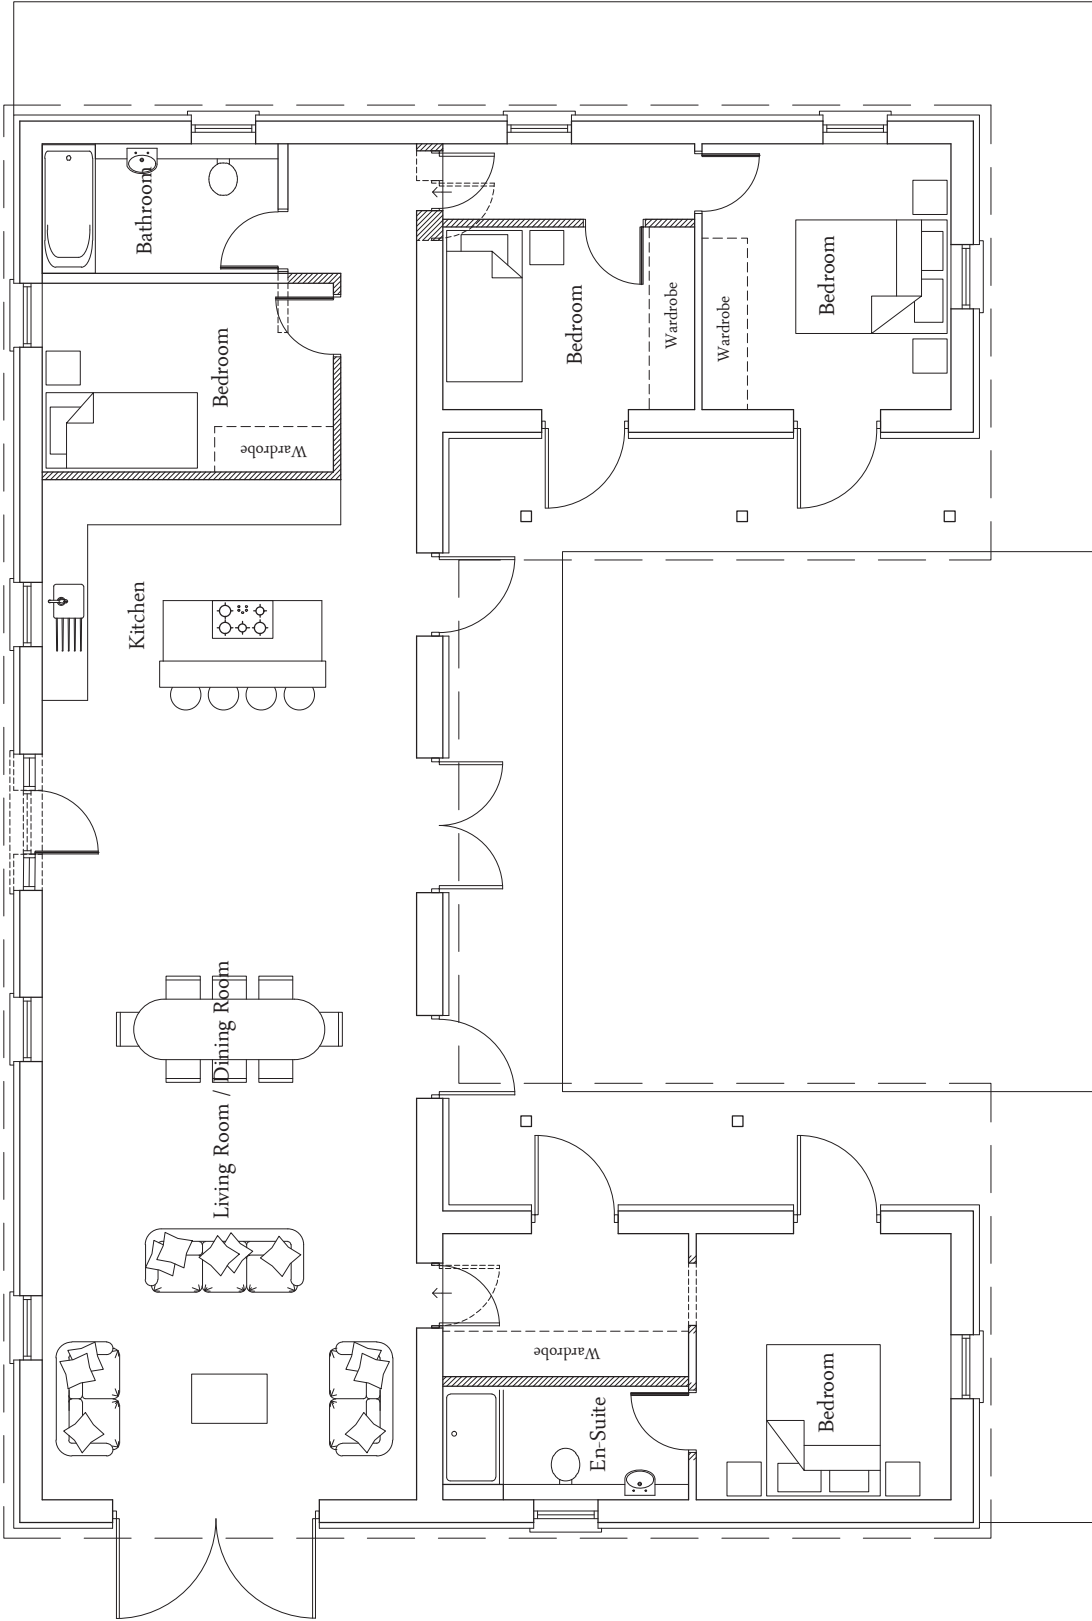


 


Legend

- Existing Walls
- Proposed walls/block up existing openings, as indicated
- Remove existing wall/door/window as indicated
- Proposed door

 

Scale Bar (1:100 at A3)

 

Scale Bar (1:150 at A3)

Rev	Amendment	Date

LARKHAM DESIGN LTD

ARCHITECTURAL SERVICES

Field View Barn, Longhedge, Salisbury, Wilt. SP4 6BS

Tel: 01722 321193

info@larkhamdesign.co.uk

www.larkhamdesign.co.uk

Client & Project Address:

Mr M Lucas

Furze Farm,
Sherfield English Road,
Landford, Salisbury,
Wilt. SO51 6DQ

Project Description:

Proposed change of
use to residential

Drawing Title:

Existing Plan &
Elevations


Scale:

1:100 & 1:150 at A3


Drawing Ref:

1027/Pr/01


Rev:

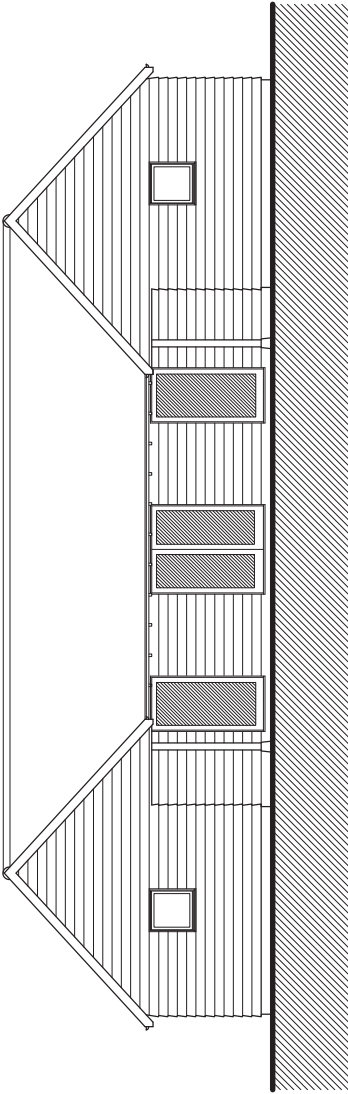


South West Elevation

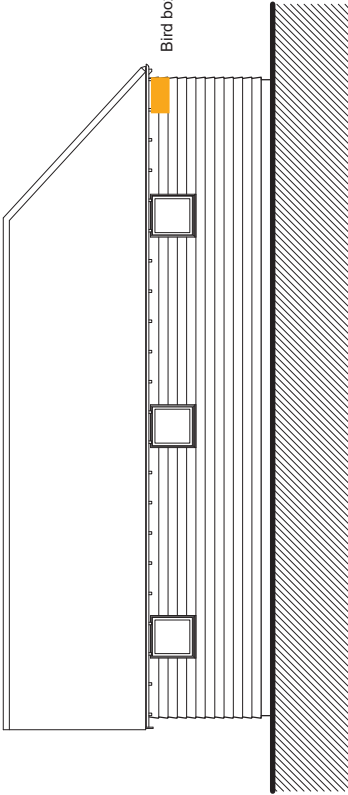

South East Elevation

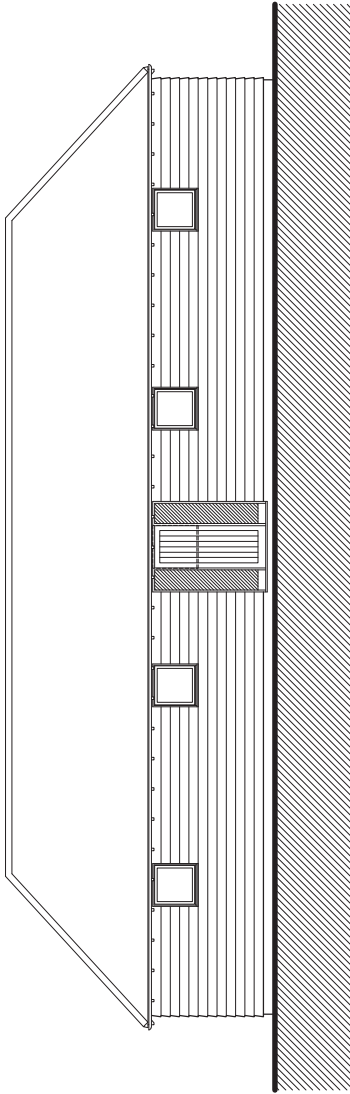

North East Elevation

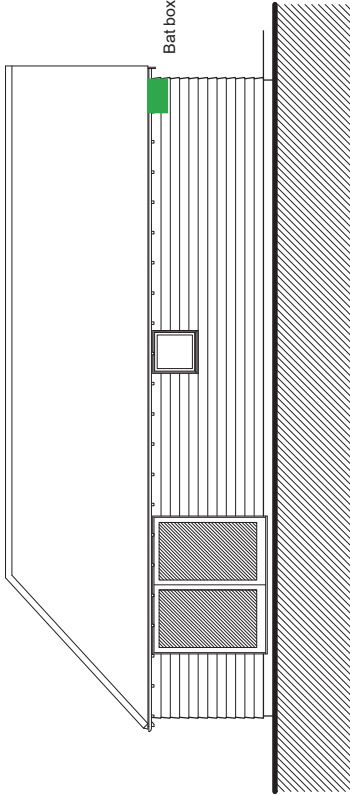

North West Elevation