





South east elevation

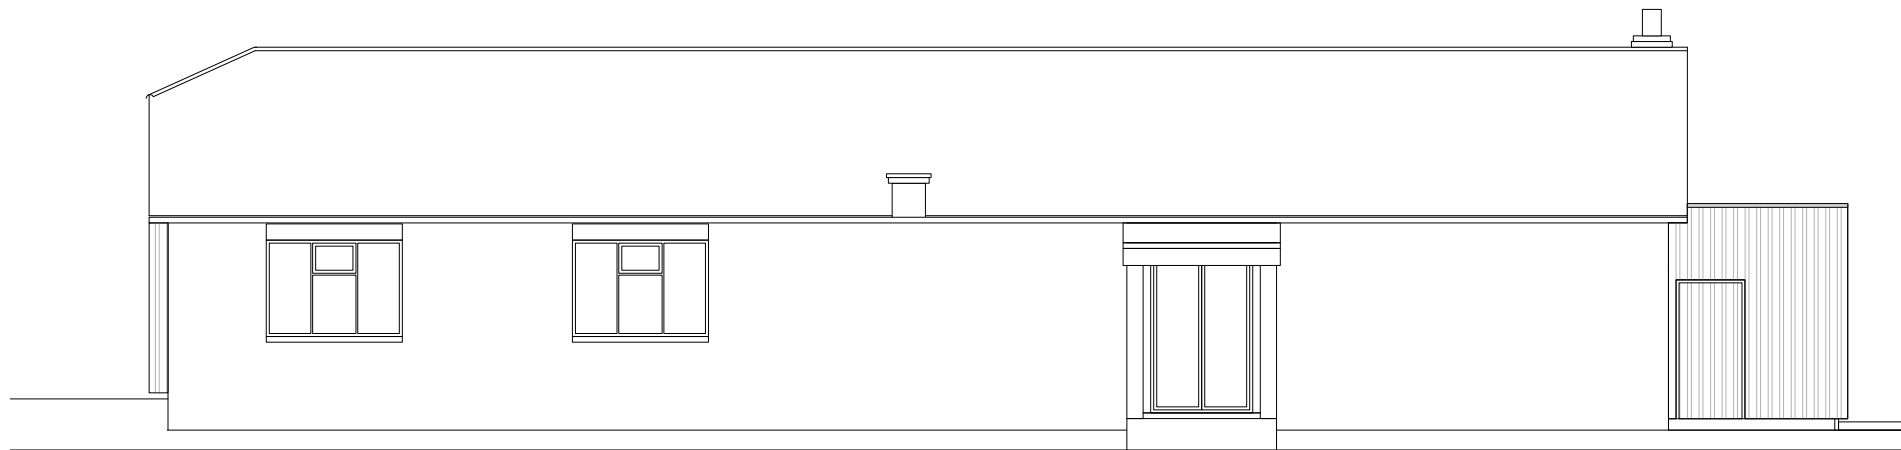

North east elevation

 

milton architects



Milton Architects Ltd
Old Stables Court The Parade
Marlborough Wiltshire SN8 1NE

Telephone 01672 514354
Email mail@miltonarchitects.co.uk

Project : Avebury Sports Club
Avebury
Additional Bi-fold Door to
Western elevation

Contents:
Existing elevations - sheet 1

Date : January 2026

Scale : 1:100

Size : ISO A3

Drawing : **1923 / 04_001**