




Included for completeness - no changes to the south east or north east elevations.

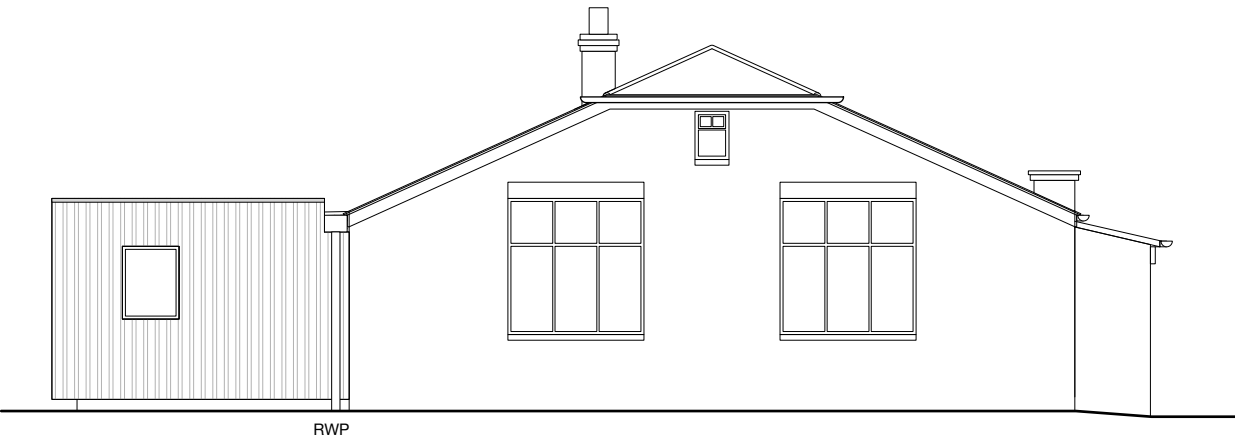

South east elevation

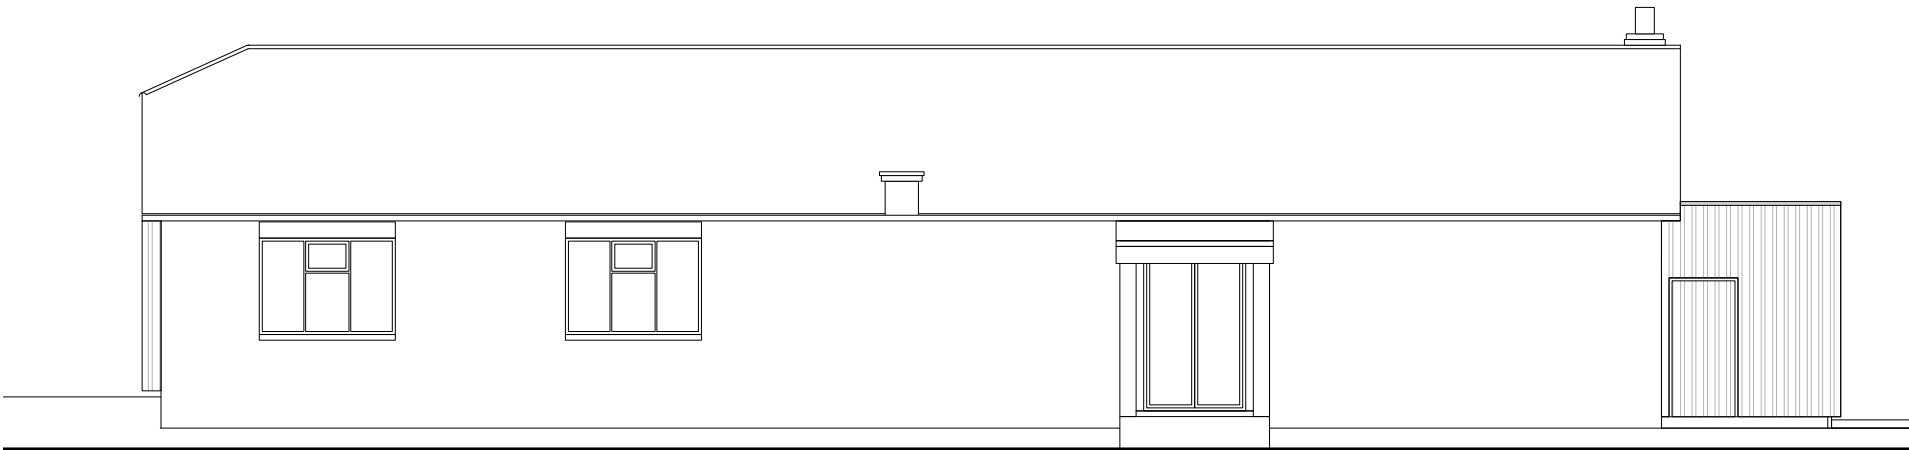

North east elevation

 

**milton architects**



Milton Architects Ltd  
Old Stables Court The Parade  
Marlborough Wiltshire SN8 1NE  
Telephone 01672 514354  
Email mail@miltonarchitects.co.uk

Project : Avebury Sports Club Avebury  
Additional Bi-fold Door to  
Western elevation

Contents: Proposed elevations - sheet 1

Date : January 2026

Scale : 1:100

Size : ISO A3

|           |               |  |
|-----------|---------------|--|
| Drawing : | 1923 / 07_001 |  |
|-----------|---------------|--|