




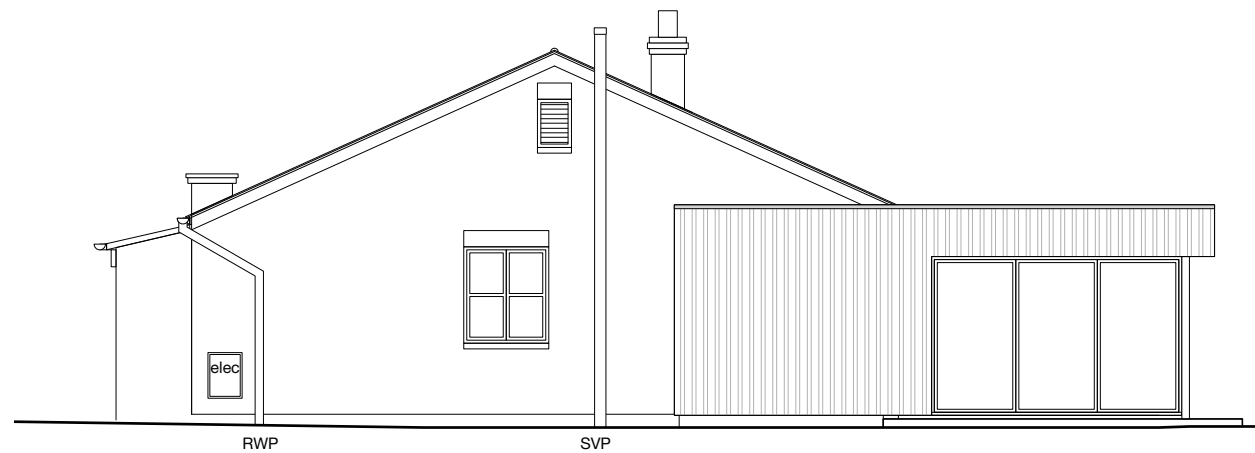

North west elevation

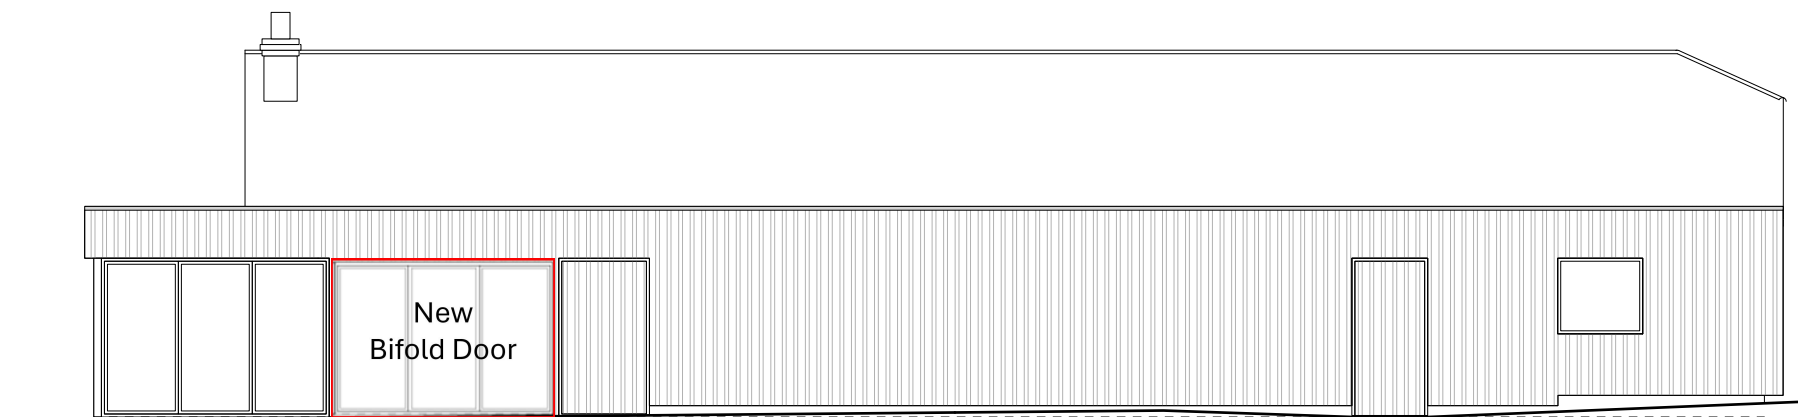

South west elevation

 

milton architects



Milton Architects Ltd
Old Stables Court The Parade
Marlborough Wiltshire SN8 1NE

Telephone 01672 514354
Email mail@miltonarchitects.co.uk

Project : Avebury Sports Club

Date : January 2026

Contents: Avebury
Additional Bi-fold Door to
Western elevation

Scale : 1:100

Size : ISO A3

Proposed elevations - sheet 2

Drawing : **1923 / 08_001**