


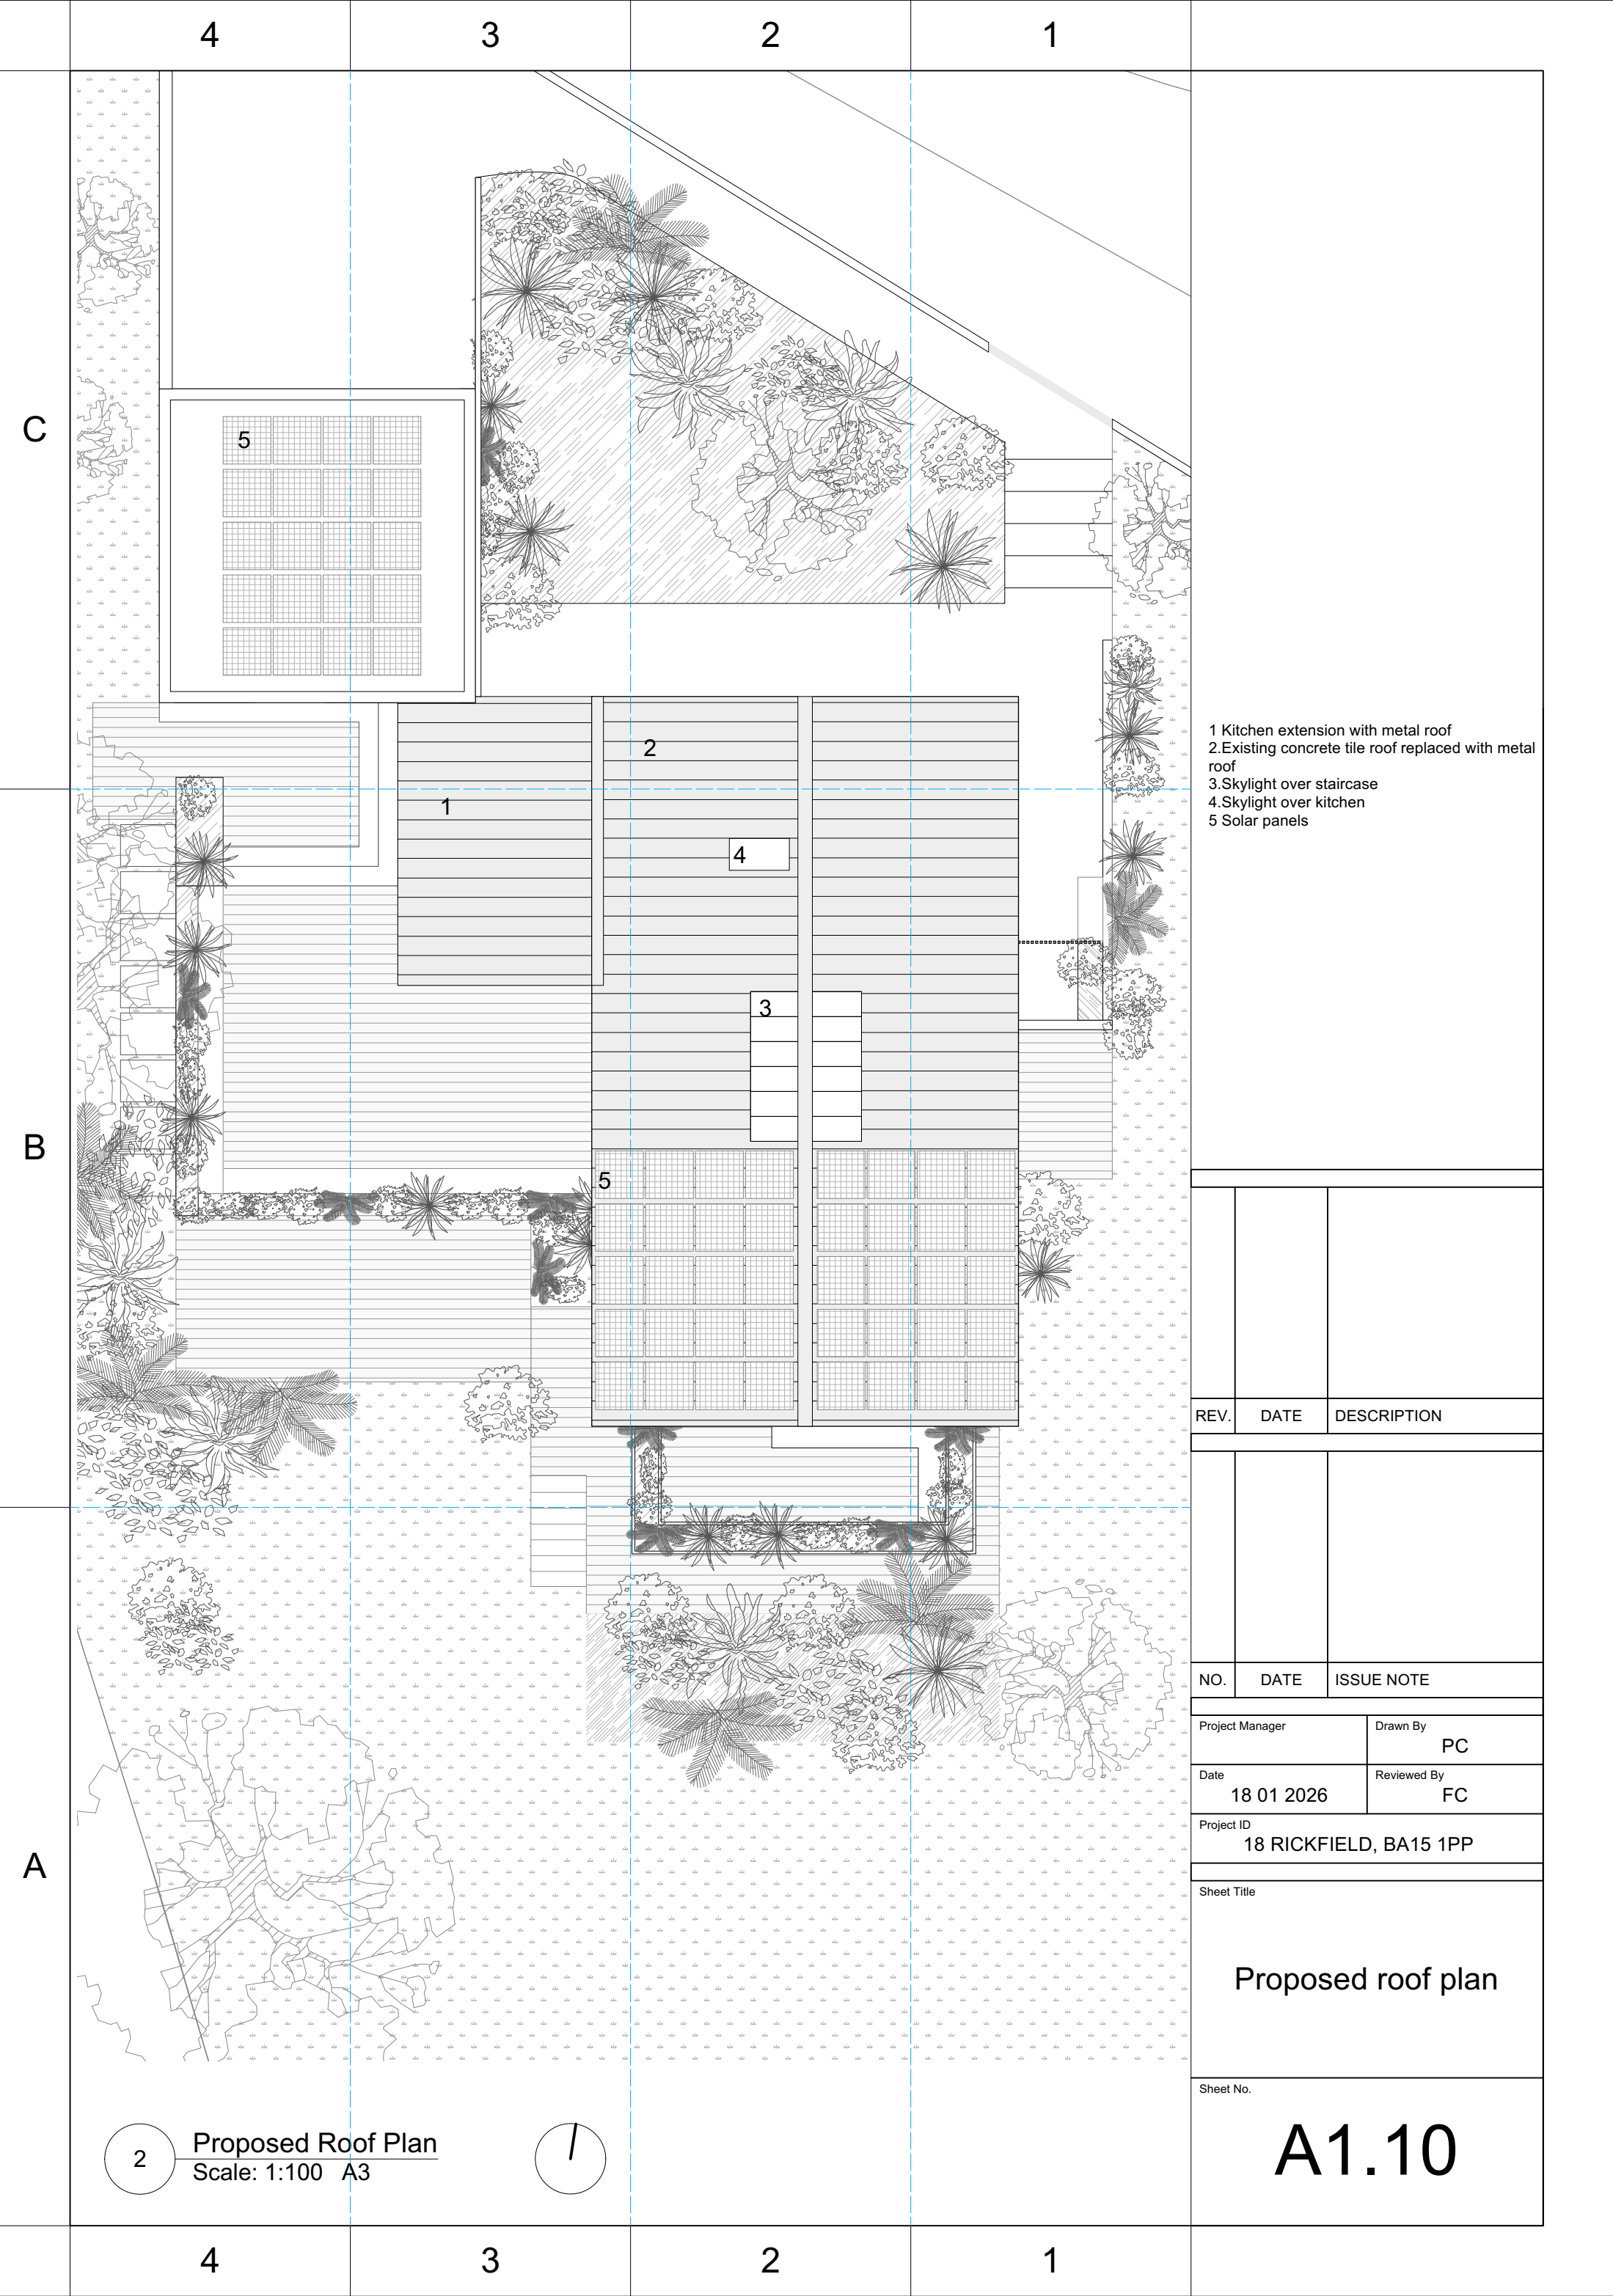

- 1 Kitchen extension with metal roof
- 2.Existing concrete tile roof replaced with metal roof
- 3.Skylight over staircase
- 4.Skylight over kitchen
- 5 Solar panels

REV.	DATE	DESCRIPTION
NO.	DATE	ISSUE NOTE
Project Manager		Drawn By PC
Date 18 01 2026		Reviewed By FC
Project ID 18 RICKFIELD, BA15 1PP		
Sheet Title Proposed roof plan		
Sheet No. A1.10		