


PROPOSED EXTENSIONS & ALTERATIONS: 10 ERLEIGH DRIVE , CHIPPENHAM. FOR MR B. REYSENN




Proposed South Elev 1:100

Proposed East Elev 1:100


Proposed North Elev 1:100

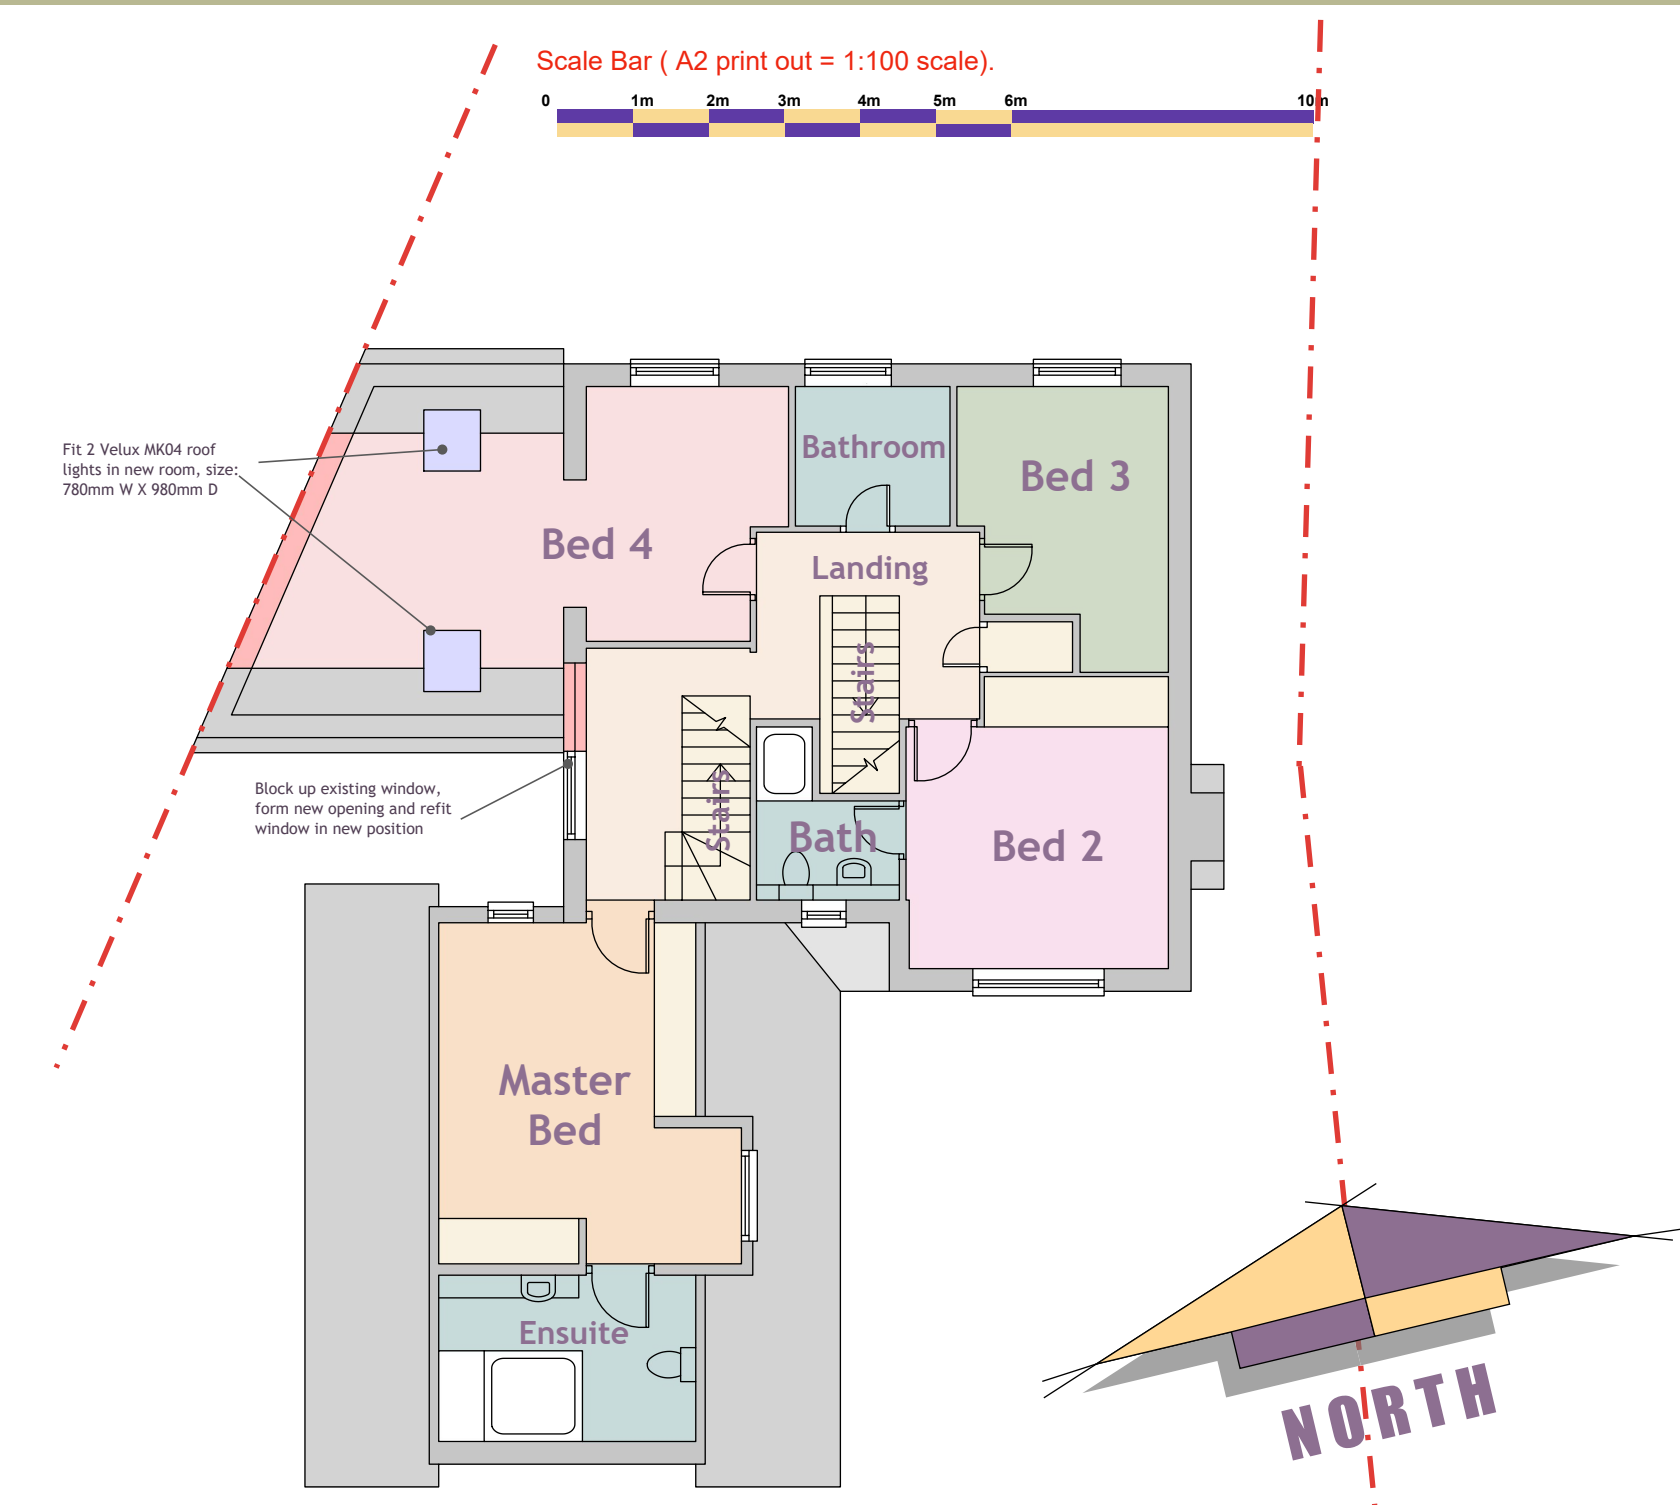

First Floor Plan 1:100

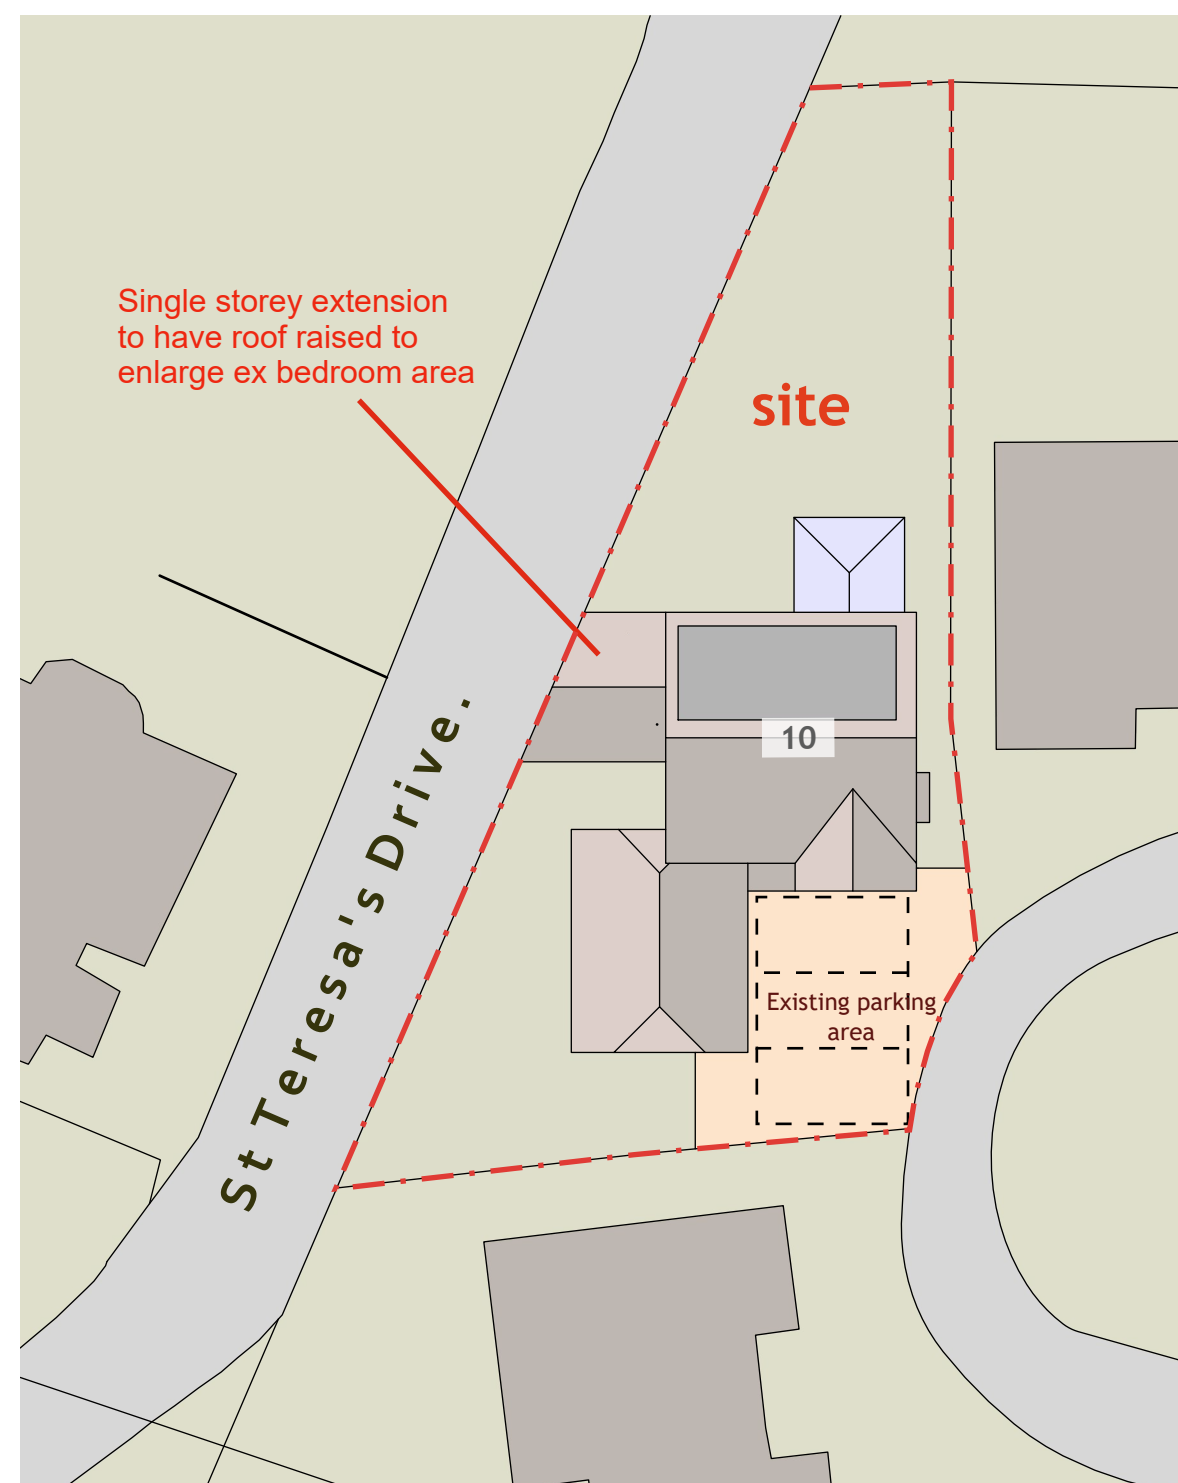

Block Plan 1:250

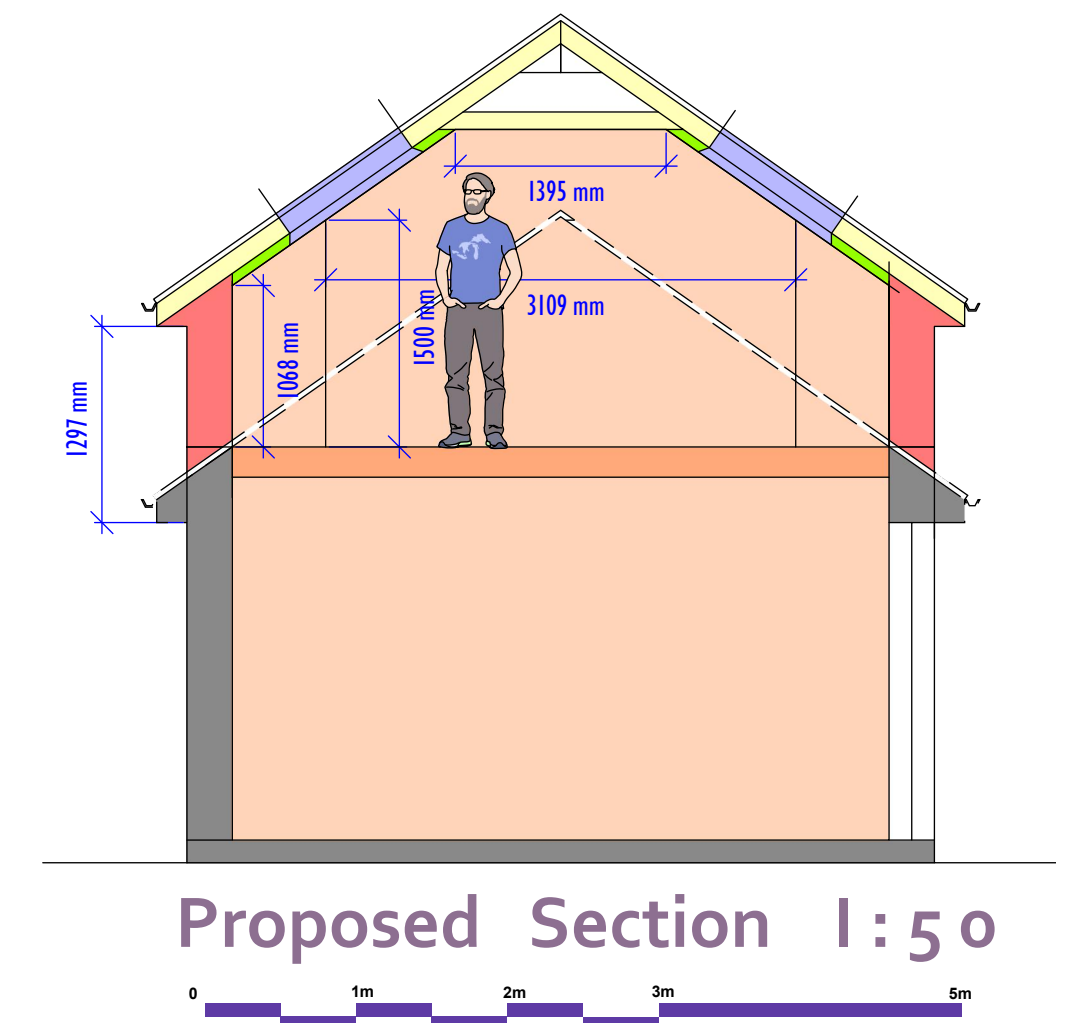


Proposed Section 1:50

Materials to be used:

Roof: All existing roof areas stripped of tiles /battens felt set aside for re-use. Existing rafters reused at higher level, felt batten and relay existing roof tiles with matching tiles where necessary. uPVC fascias, soffits & barge boards to overhangs, gutters and downpipes to match..

Walls: Raise existing walls to new higher level as shown, clad wall in composite horizontal boarding in Anthracite colour from existing ground floor window head level upwards.

 

Scale Bar (A2 print out = 1:250 scale).

ROBERT MANNING

ARCHITECTURAL DESIGN
OFFICE 129, 8 THE BRIDGE, CHIPPENHAM, WILTS SN15 1EX
MOBILE: 07409228419 EMAIL: robmanning2000@hotmail.com

PROJECT: PROPOSED EXTENSION & ALTERATIONS TO 10 ERLEIGH DRIVE, CHIPPENHAM, WILTS FOR MR B. REYSENN
DRAWING No:- 405/ RJM / 2025/ 2 REV B **DATE:** DEC. 2025

SCALES:- ELEVATIONS & FLOOR PLANS 1:100

ROBERT MANNING, this drawing/design is COPYRIGHT and cannot be copied or used in anyway for the above project or similar ventures, by any means without the express permission of Robert Manning. Always use written measurements in preference to scaling, if in doubt ask, report any discrepancies & always use the latest approved plans by Local Authority. Consult on any design changes to the project, so amendments can be made

EXTENSION PLAN