

C

B



A

4

3

2

1

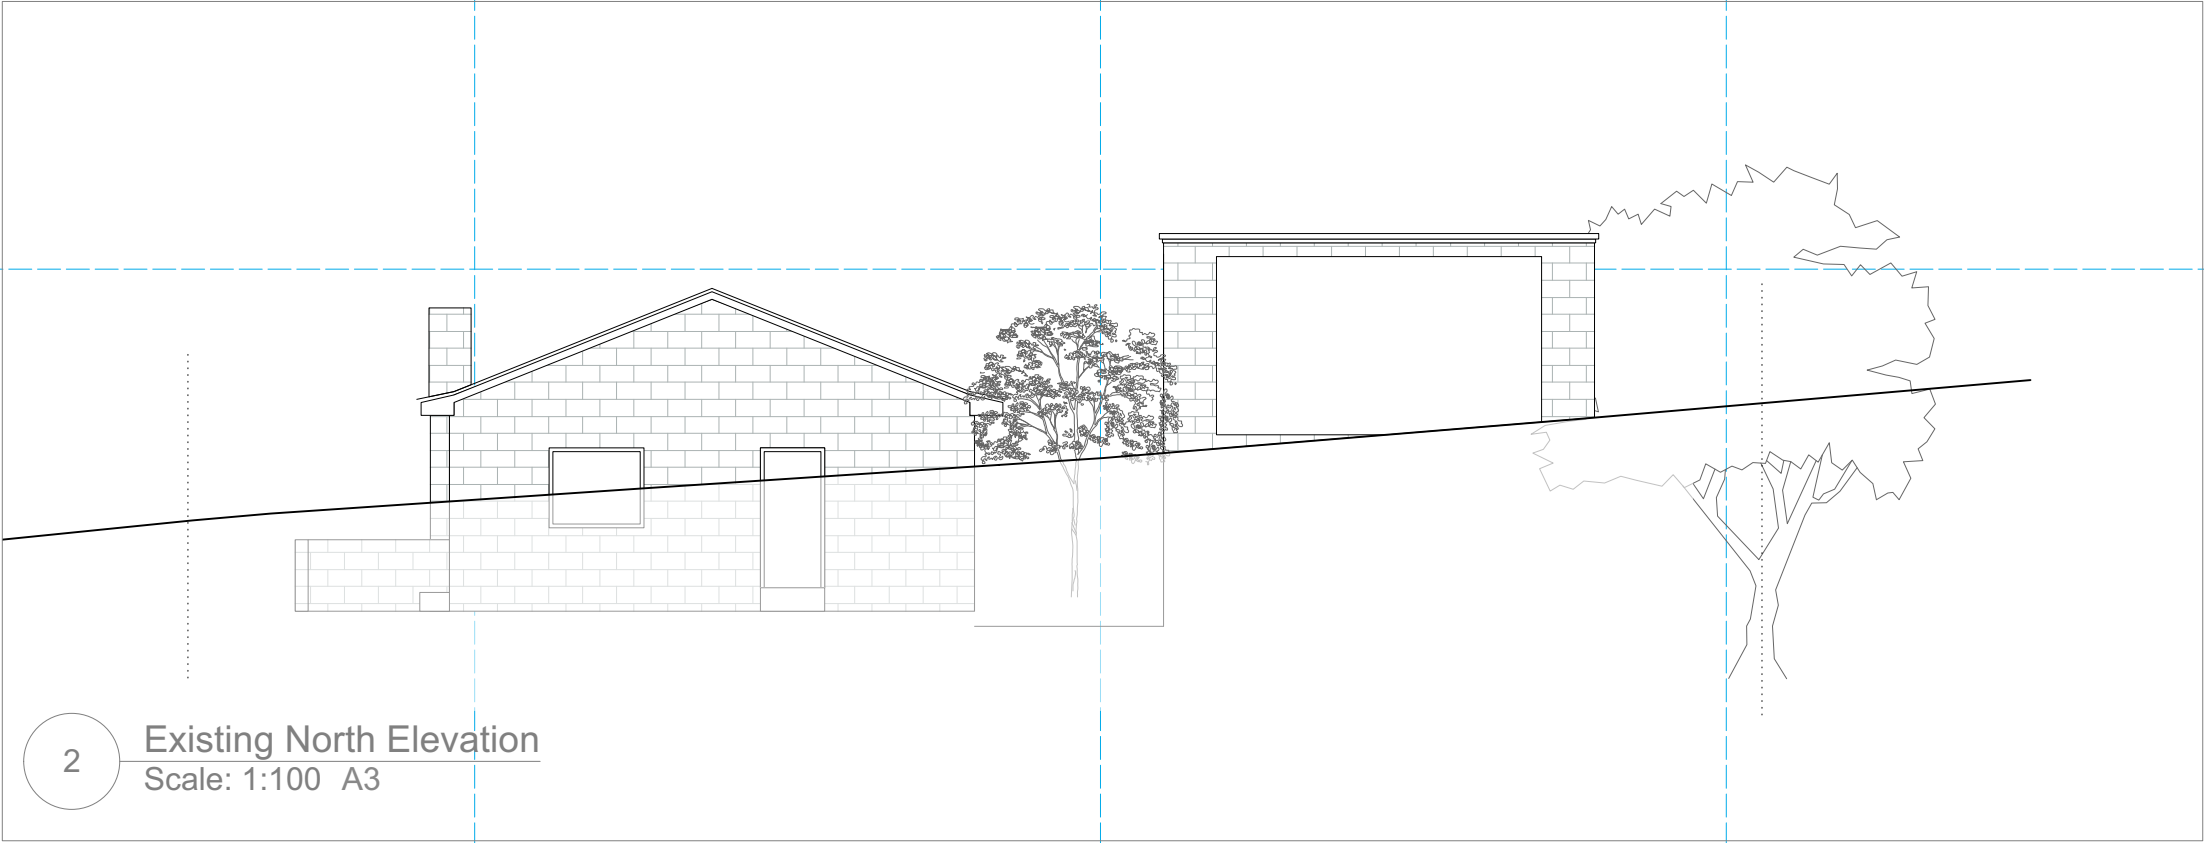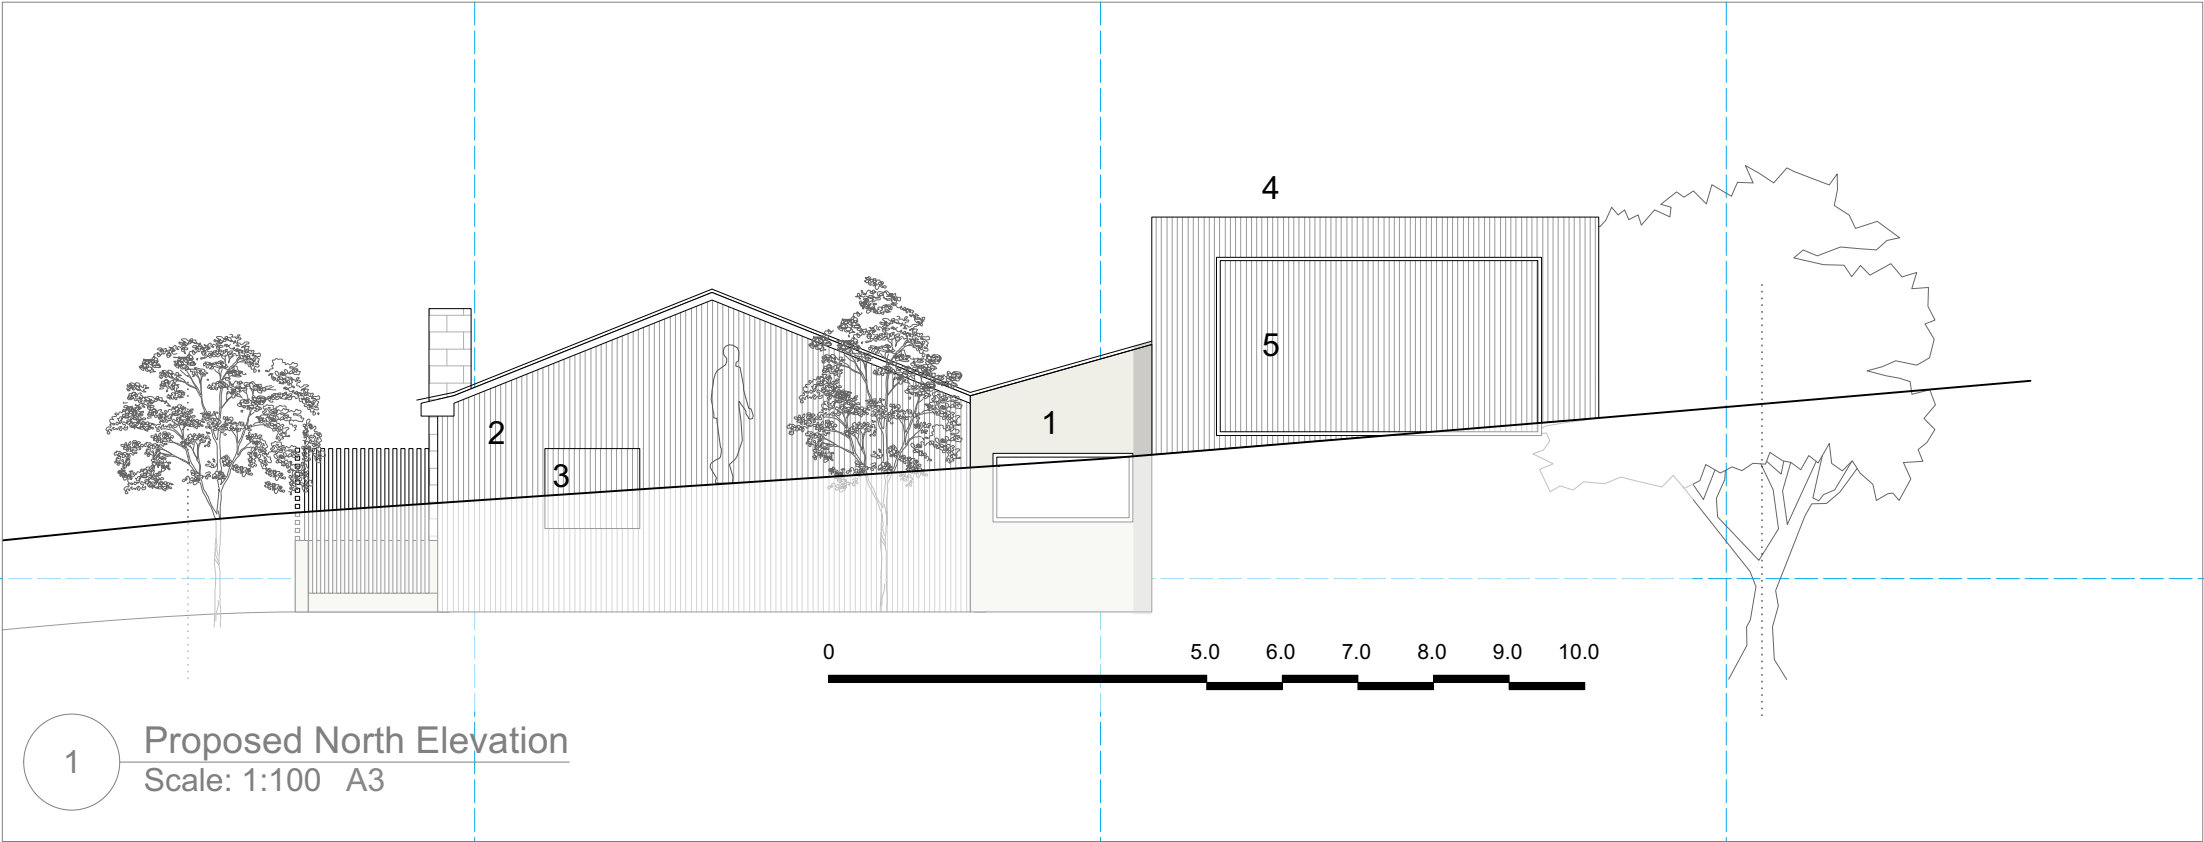

- 1.Kitchen extension rendered with natural clay plaster, similar to bathstone in colour.
- 2.Upper Blockwork externally insulated and rendered with vertical timber cladding
- 3.Existing window retained with hit and miss timber cladding running over
- 4.New timber cladding over garage extended up to conceal solar panels on roof
- 5.New garage door

--	--	--

REV.	DATE	DESCRIPTION
------	------	-------------

--	--	--

NO.	DATE	ISSUE NOTE
-----	------	------------

--	--	--

Project Manager	Drawn By
-----------------	----------

PC

Date	Reviewed By
------	-------------

18 01 2026

FC

Project ID

18 RICKFIELD, BA15 1PP

Sheet Title

North Elevations

Sheet No.

A1.14

4

3

2

1