




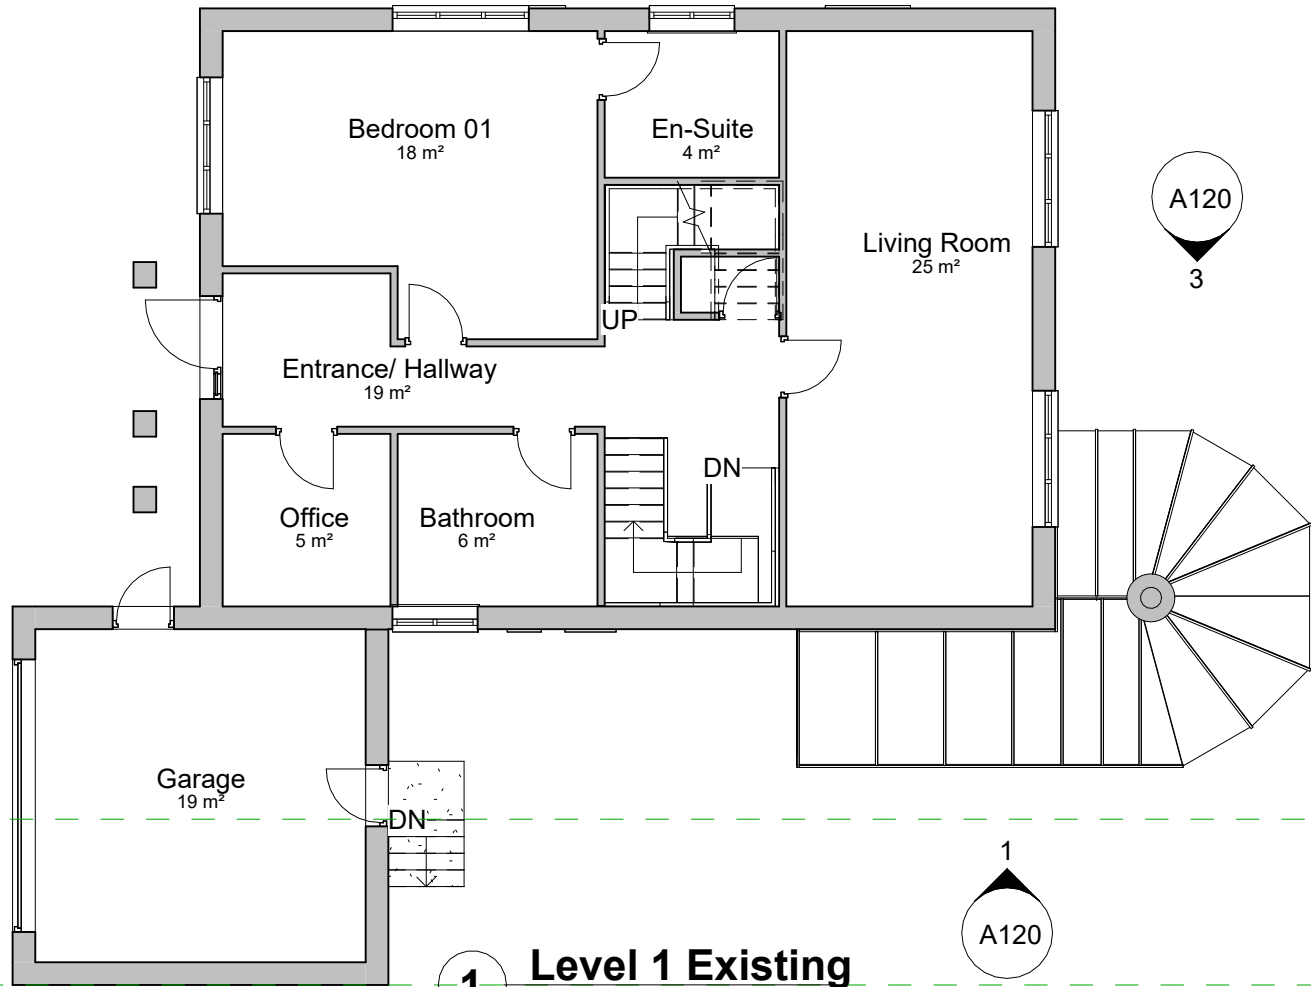


1 Level 1 Existing
1 : 100

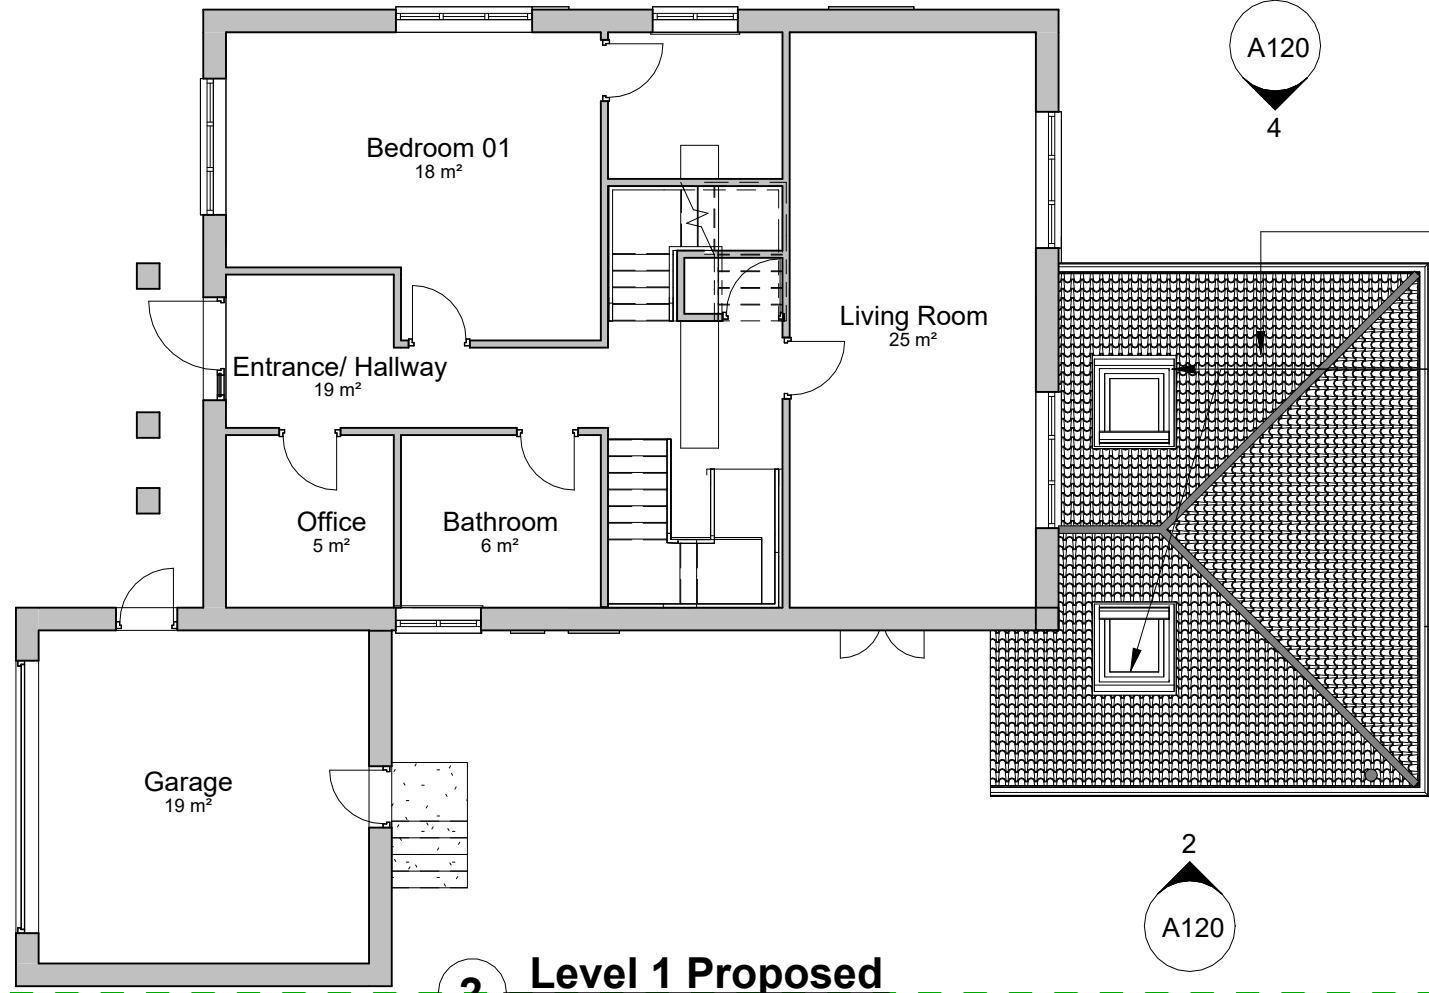

2 Level 1 Proposed
1 : 100

- Low pitch roof and ridge tiles to achieve 15 Deg pitch and to match existing
- Skylight to clients specification. To achieve 1.2 W/(m²·K)
- All guttering, downpipes, fascia and soffit boards to match existing

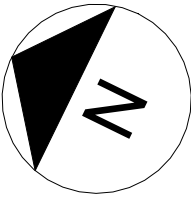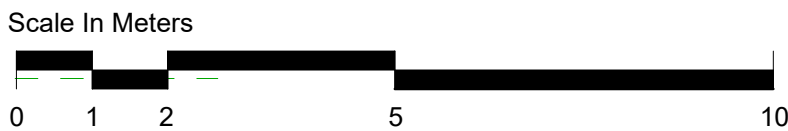

notes

When this drawing is issued in uncontrolled CAD format it will be accompanied by a PDF version and is issued to enable the recipient to prepare their own documents / models / drawings for which they are solely responsible.

The recipient should report all drawing errors, omissions and discrepancies to the architect. All dimensions should be checked on site by the contractor and such dimensions shall be the contractor's responsibility.

LTK Design Limited accepts no responsibility or liability for:

- Any use of this drawing by parties other than the party for whom it was prepared or for purposes other than those for which it was prepared
- any alterations or additions to or discrepancies arising out of changes to the background information on which the drawings are based that was current at the time of issue, and which occur to that information after it has been issued by LTK Design
- any loss or degradation of the information held in this drawing resulting from the translation from the original file format to any other file format or from the recipients reading of it in any other programme or any version of the programme other than that which was used to prepare it
- The accuracy of survey information provided by others or for any costs, claims, proceedings and expenses arising out of reliance on such information
- Any scaling from this drawing other than by the local planning authority solely for the purposes of the planning application to which it relates

The drawing shows the general arrangement together with the nominal sizes of selected elements and components. The information shown indicates the design intent of the architect and is to be read in conjunction with the performance specification. The Contractor must include for all design development and coordination required to complete the works.

P04	Issued for Prior Approval	17.01.26	LK
P03	Updated for SAP Calc	30.12.25	LK
P02	Issued for Client Review	19.12.25	LK
P01	Issued for Costing	30.09.25	LK
No.	Description	Date	Issued by



DESIGN & BIM CONSULTANTS

LTK Design LTD
6 Minto Road,
Bristol,
BS2 9YB

T +44 (0) 789 1432 639
E lkoutakos@ltkdesign.co.uk

Client Name
Cathrin Barnard

Project Name
26 The Ham, Westbury, BA13 4HD

Sheet Name
Existing and Proposed First Floor Plans

Project Number 250923		Scale @ A3 1 : 100	
Drawing Number A101		Revision P04	Date 17.01.26